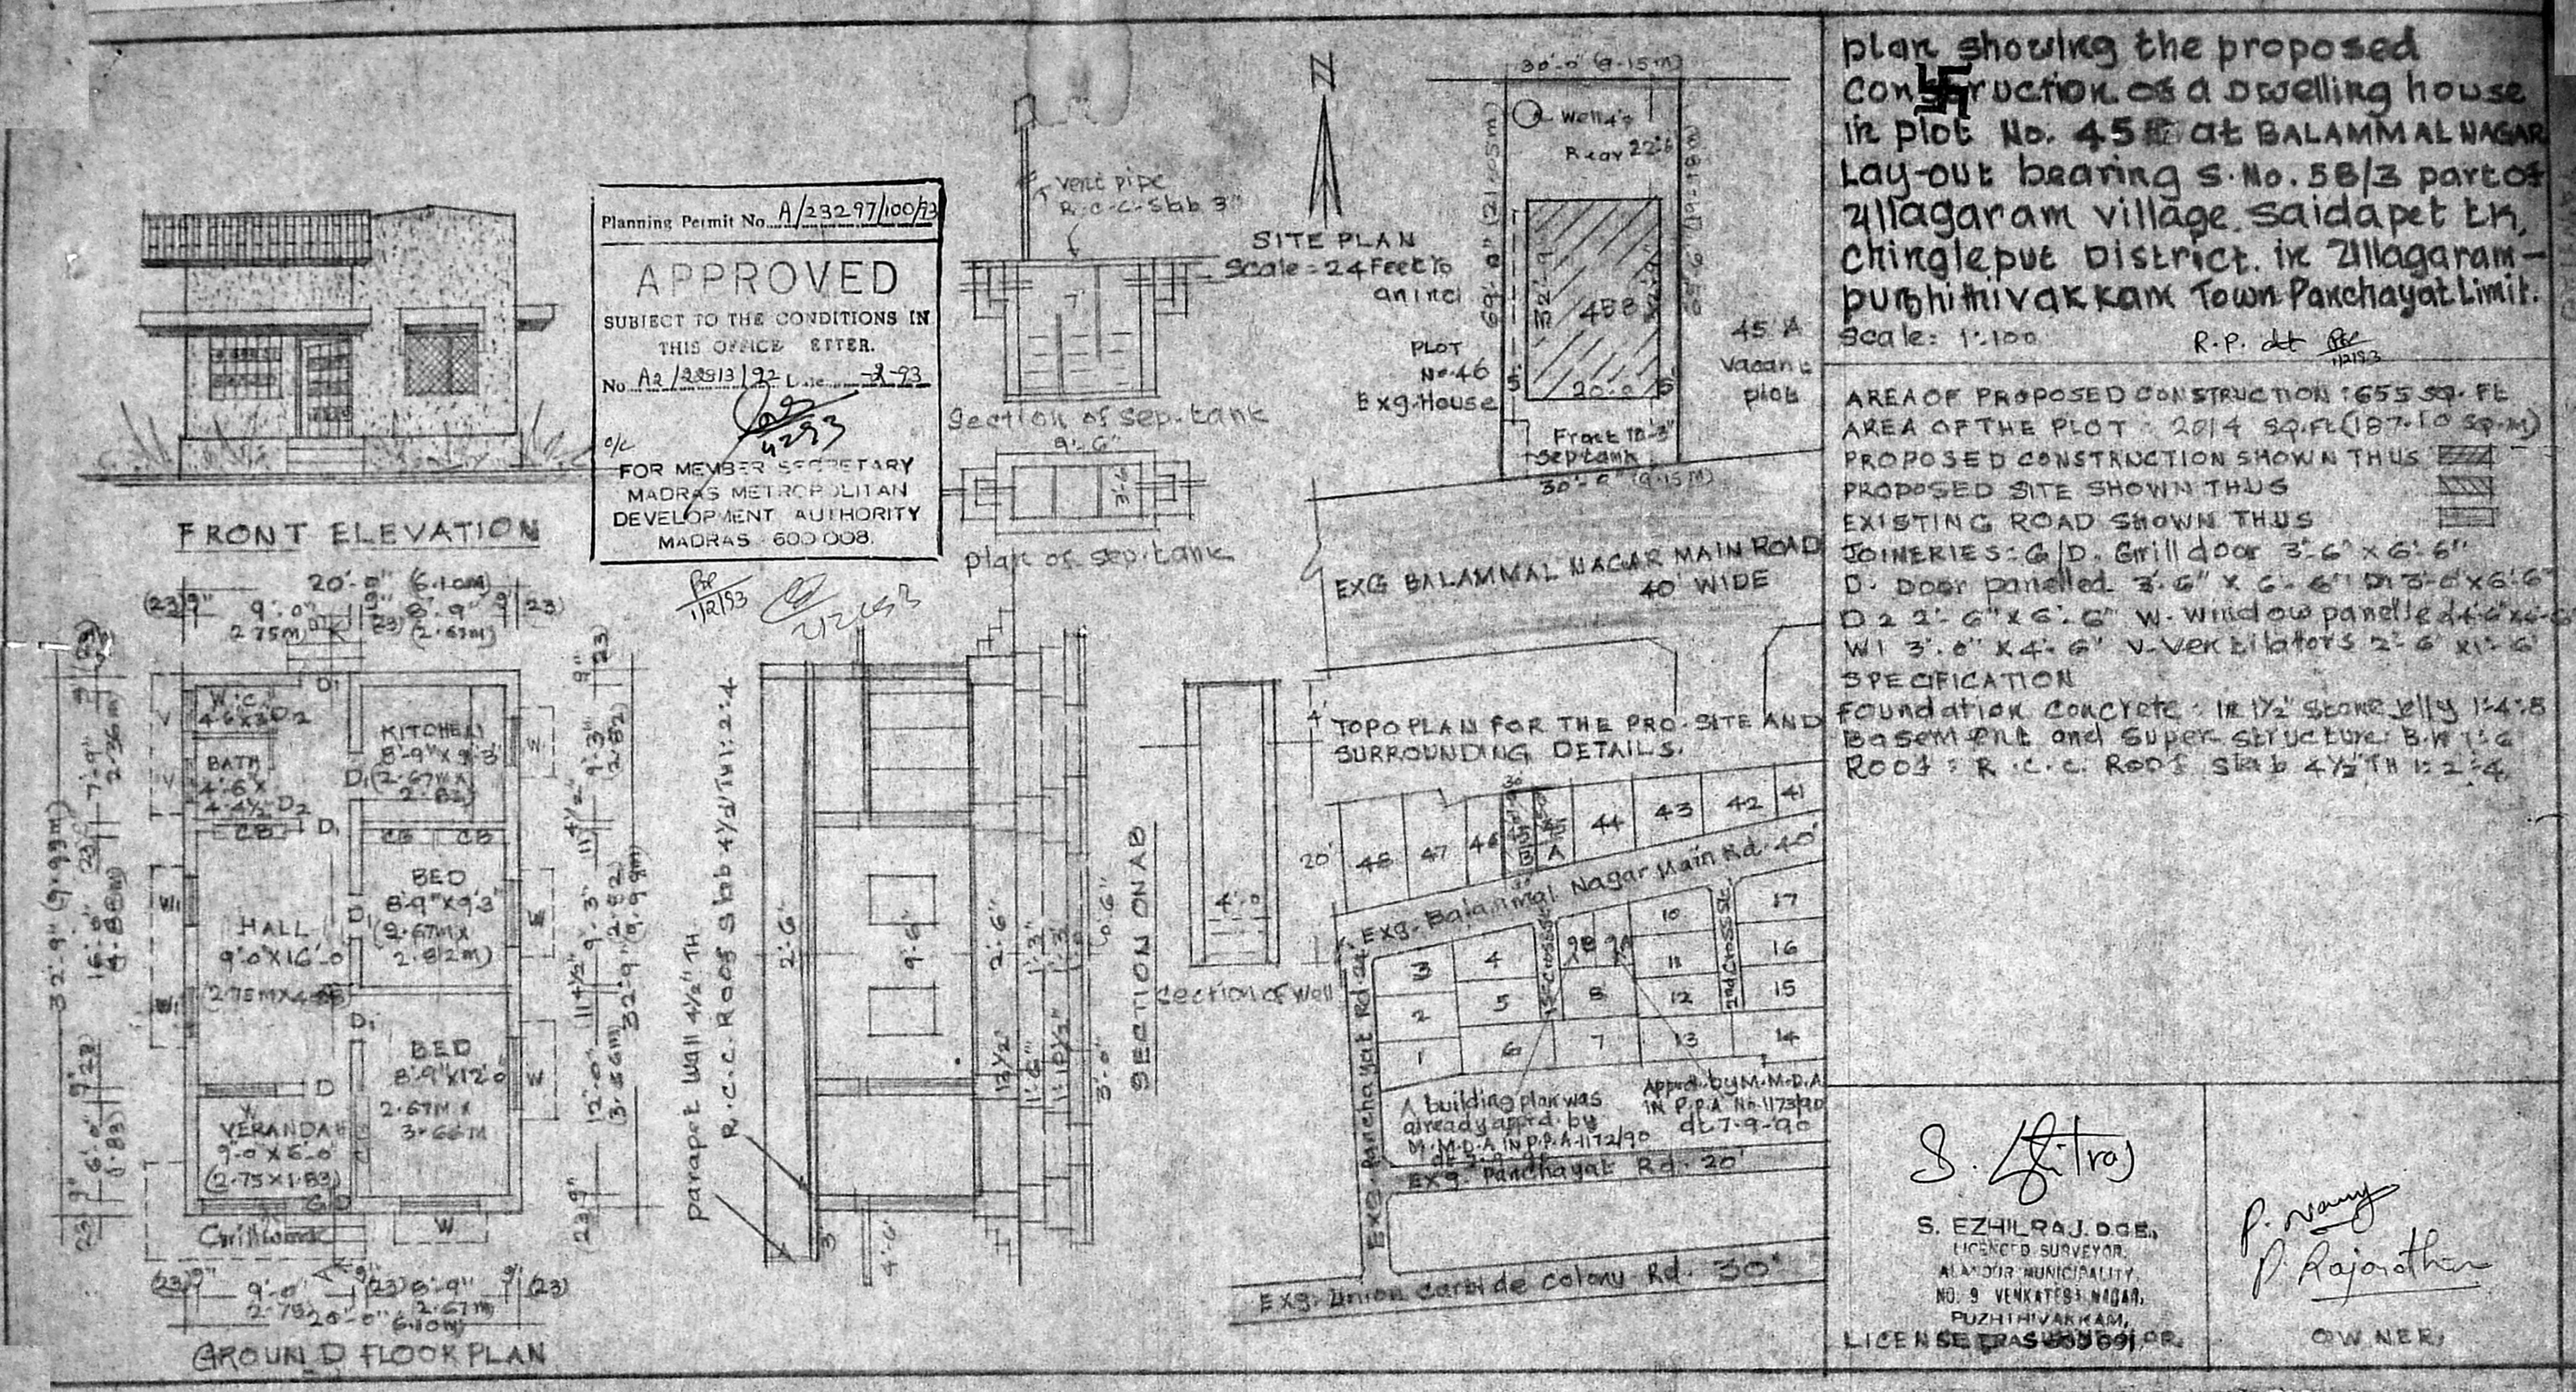

plan showing the proposed construction of a dwelling house in plot No. 45 at BALAMMAL NAGAR Lay-out bearing S. No. 58/3 part of Ullagaram village, Saidapet tk, Chingleput District. in Ullagaram-Puzhithivakkam Town Panchayat Limit.

Scale: 1:100

R.P. dt 1/12/93

AREA OF PROPOSED CONSTRUCTION: 655 SQ. FT
AREA OF THE PLOT: 2014 SQ. FT (187.10 SQ. M)
PROPOSED CONSTRUCTION SHOWN THUS
PROPOSED SITE SHOWN THUS
EXISTING ROAD SHOWN THUS
JOINERIES: G/D. Grill door 3'-6" x 6'-6"
D. Door panelled 3'-6" x 6'-6" D1 3'-0" x 6'-6"
D2 2'-6" x 6'-6" W. Window panelled 4'-6" x 4'-6"
W1 3'-0" x 4'-6" V. Ventilators 2'-6" x 1'-6"
SPECIFICATION
Foundation Concrete: in 1½" Stone jelly 1:4:8
Basement and Super structure: B.W 1:6
Roof: R.C.C. Roof Slab 4½" TH 1:2:4

S. EZHILRAJ. D.C.E.,
LICENCED SURVEYOR,
ALANDUR MUNICIPALITY,
NO. 9 VENKATESH NAGAR,
PUZHITHIVAKKAM,
LICENSE TRAS-600 091.

P. Nanny
P. Rajarathan
OWNER.