A2/25015/92

SCRUTINY Plan

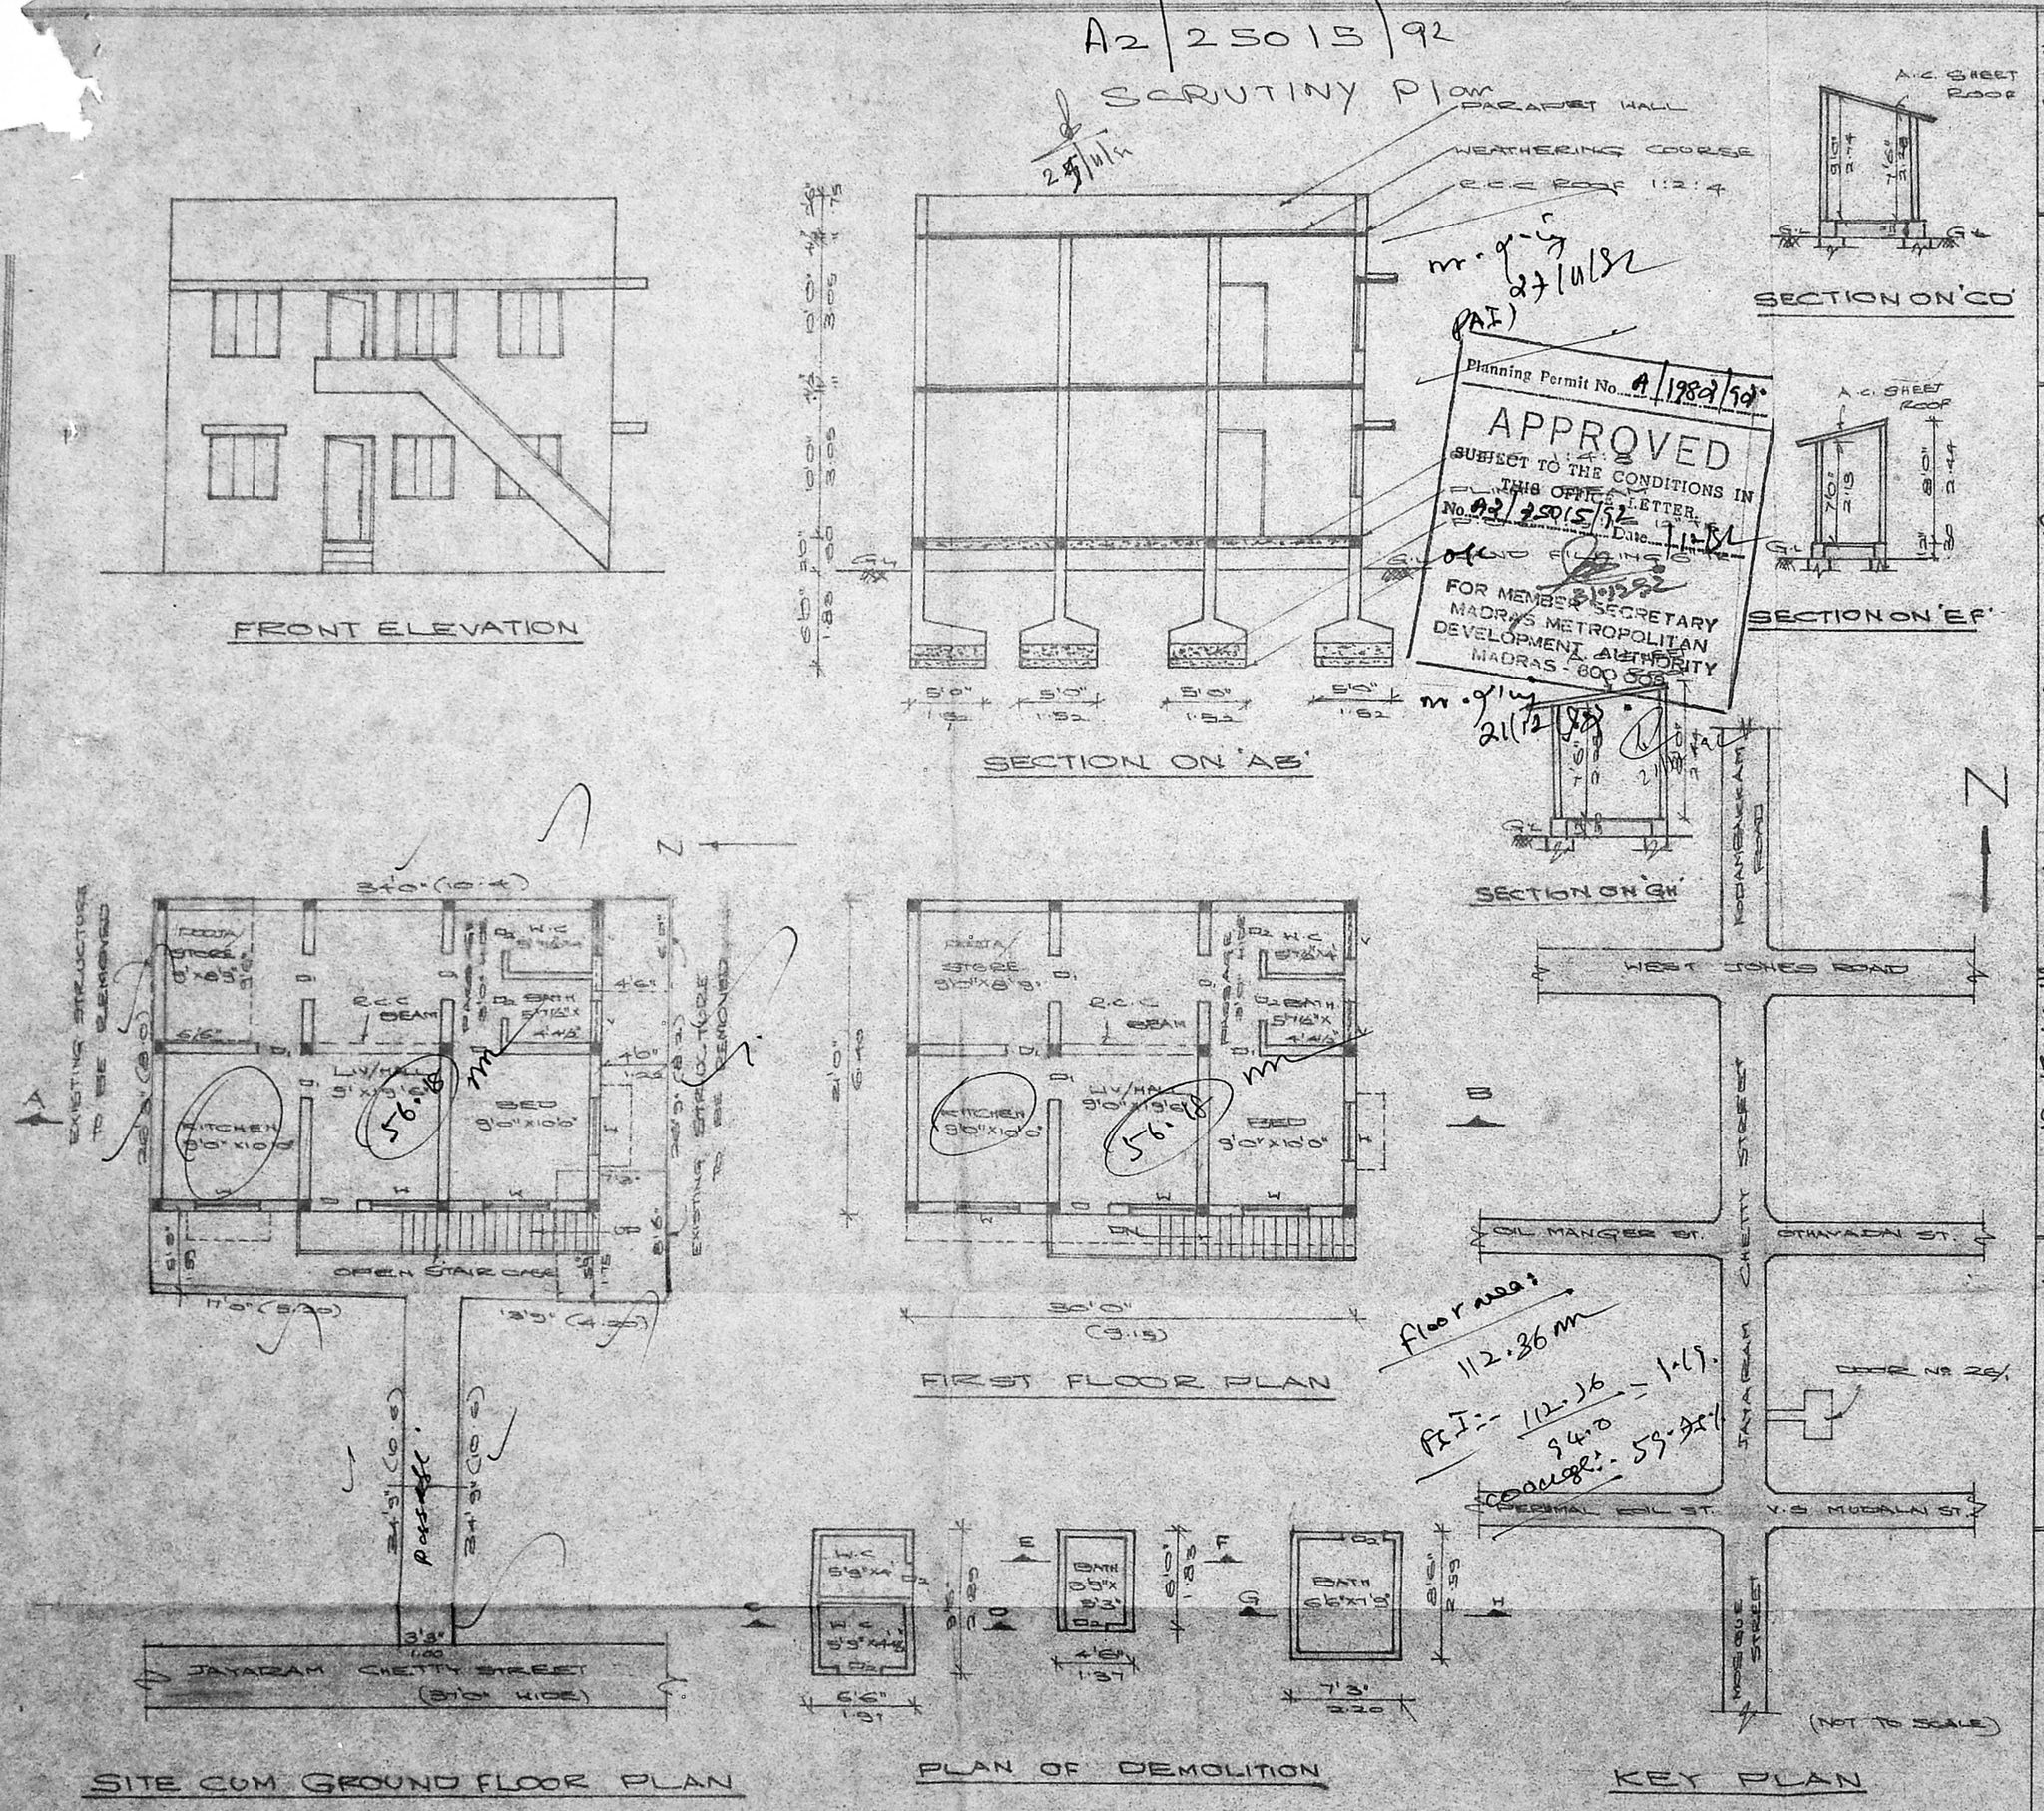

Floor area: 112.36 m

FSI :- 112.36 / 94.0 = 1.19

coverage :- 59.75%

SCHEDULE OF JOINERIES:

D	DOOR	3'8"x7'0"	1.00x2.13
D1	DOOR	3'0"x7'0"	0.91x2.13
D2	DOOR	2'6"x7'0"	0.75x2.13
W	WINDOW	4'0"x4'6"	1.22x1.37
V	VENTILATOR	3'0"x2'0"	0.91x0.60

COLOUR INDEX:

TO BE REMOVED

PROPOSAL:

ROAD/STREET:

BOUNDARY/SITE:

PLAN SHOWING THE PROPOSED CONSTRUCTION OF A RESIDENTIAL BUILDING AT DOOR No. 26/1 OF JAYARAM CHETTY STREET (DOOR No. 46 PART OF VATHIAR SUBRAYA MUDALI STREET) BEARING T.S No. 12/2, BLOCK No. 27 OF SAIDAPET REVENUE VILLAGE, SAIDAPET, MADRAS-600 015 IN CORPORATION DIVISION 144 OLD. 135 NEW.

(SCALE 1:100)

OWNER:

Indyalan

LICENSED SURVEYOR

P. Ramarajan

P. RAMARAJU D.C.E
CLASS-II LICENSED SURVEYOR
CORPORATION OF MADRAS
REG. No. 169
No. 24, TANK SQUARE STREET
SAIDAPET MADRAS-600 015