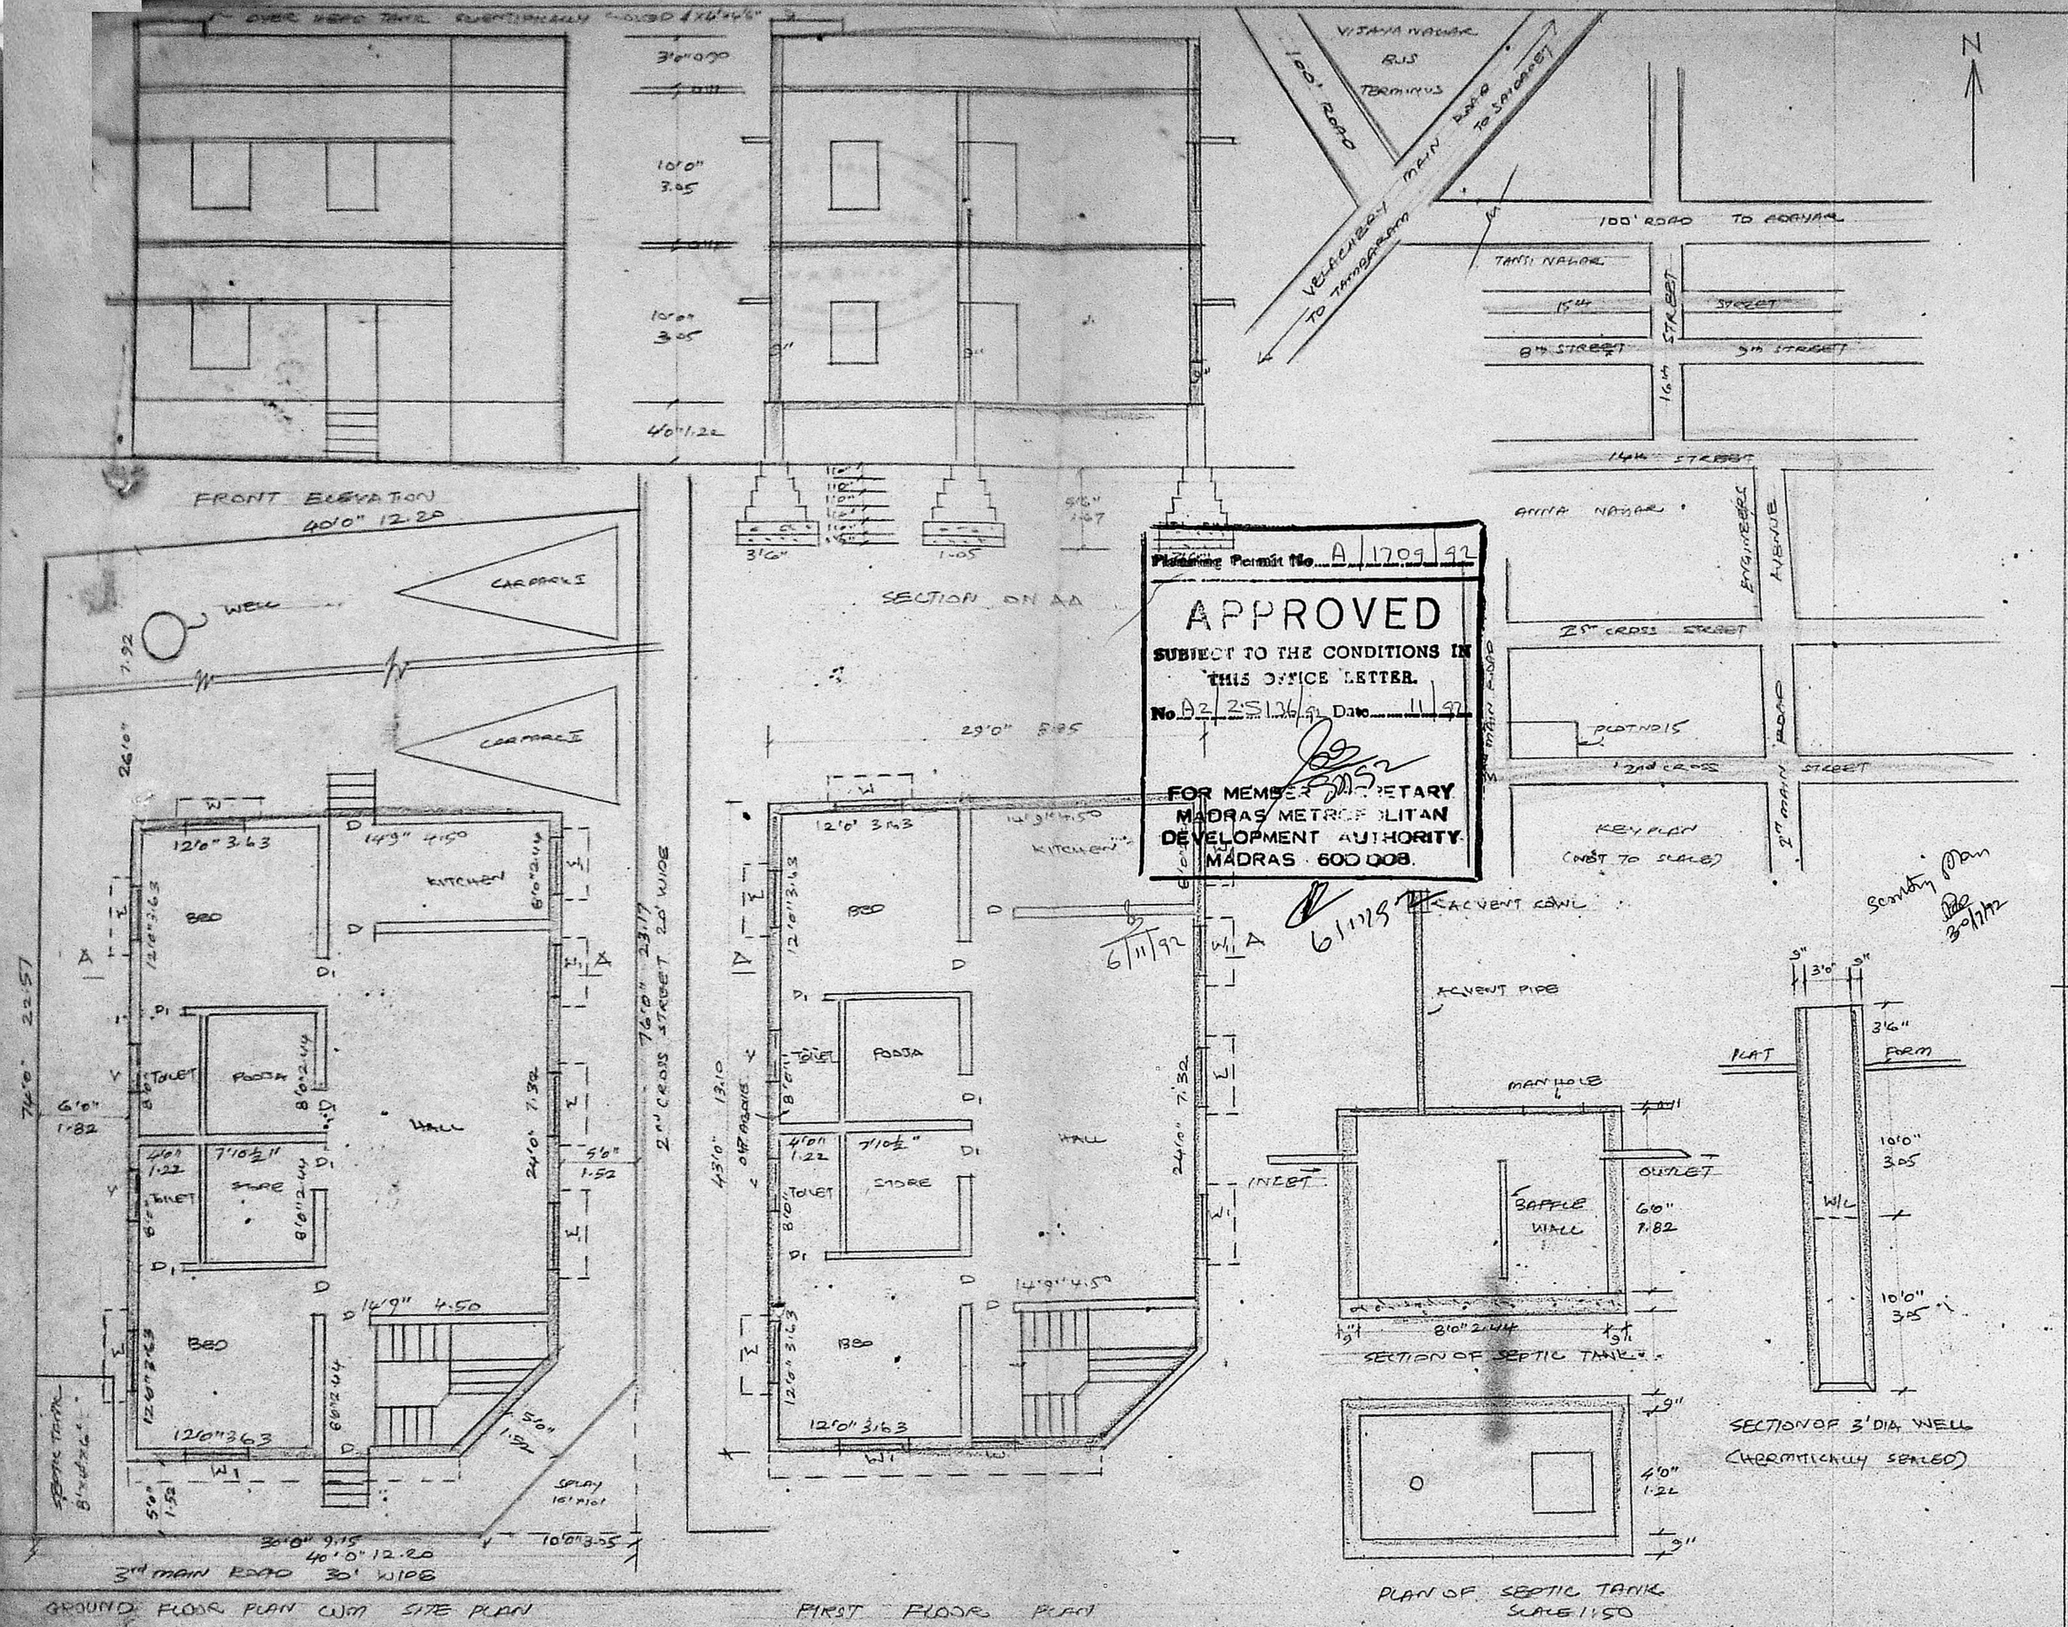

Planning Permit No. A/1709/92

APPROVED

SUBJECT TO THE CONDITIONS IN THIS OFFICE LETTER.

No. A2/25136/92 Date 11/92

FOR MEMBER SECRETARY
MADRAS METROPOLITAN DEVELOPMENT AUTHORITY
MADRAS 600 008.

6/11/92

SPECIFICATIONS

O/C

BRICK WORK IN CM 1:5
PLASTERING IN CM 1:4 12mm THICK
RCC ROOF SLAB IN CC 1:2:4 11mm THICK
SPECIAL CEILING PLASTERING IN CM 1:3, 10mm THICK
FLOORING WITH MOSAIC
WEATHERING COURSE WITH TWO COURSE OF FLAT TILES
FOUNDATION CONCRETE IN CC 1:4:8
SAND FILLING IN FOUNDATION

JOINERY DETAILS

D	DOOR	3'0" x 7'0"
D1	"	2'6" x 7'0"
W	WINDOW	3'0" x 4'6"
W1	"	4'0" x 4'6"
V	VENTILATOR	3'0" x 2'0"

COLOUR INDEX

EXISTING — PLOT BOUNDRY
ROADS — PROPOSED

AREA DETAILS

PLOT AREA 3000 SFT
G.P AREA 1250 SFT
FF AREA 1250 SFT

PLAN SHOWING THE PROPOSED DWELLING CONSTRUCTION AT PLOT NO 15, 3RD MAIN ROAD, ANNA NAGAR, VELACHERRY, MADRAS - 600042
SND 259
SCALE 1:100
DIVISION 148.

OWNER

B. V. DEENADAYALU
Junior Engineer (Retd)
Consulting Civil Engineer
Licenced Surveyor - Class II No: 56
83/2, 63rd Street Ashok Nagar
Madras - 600 083

LICENSED SURVEYOR