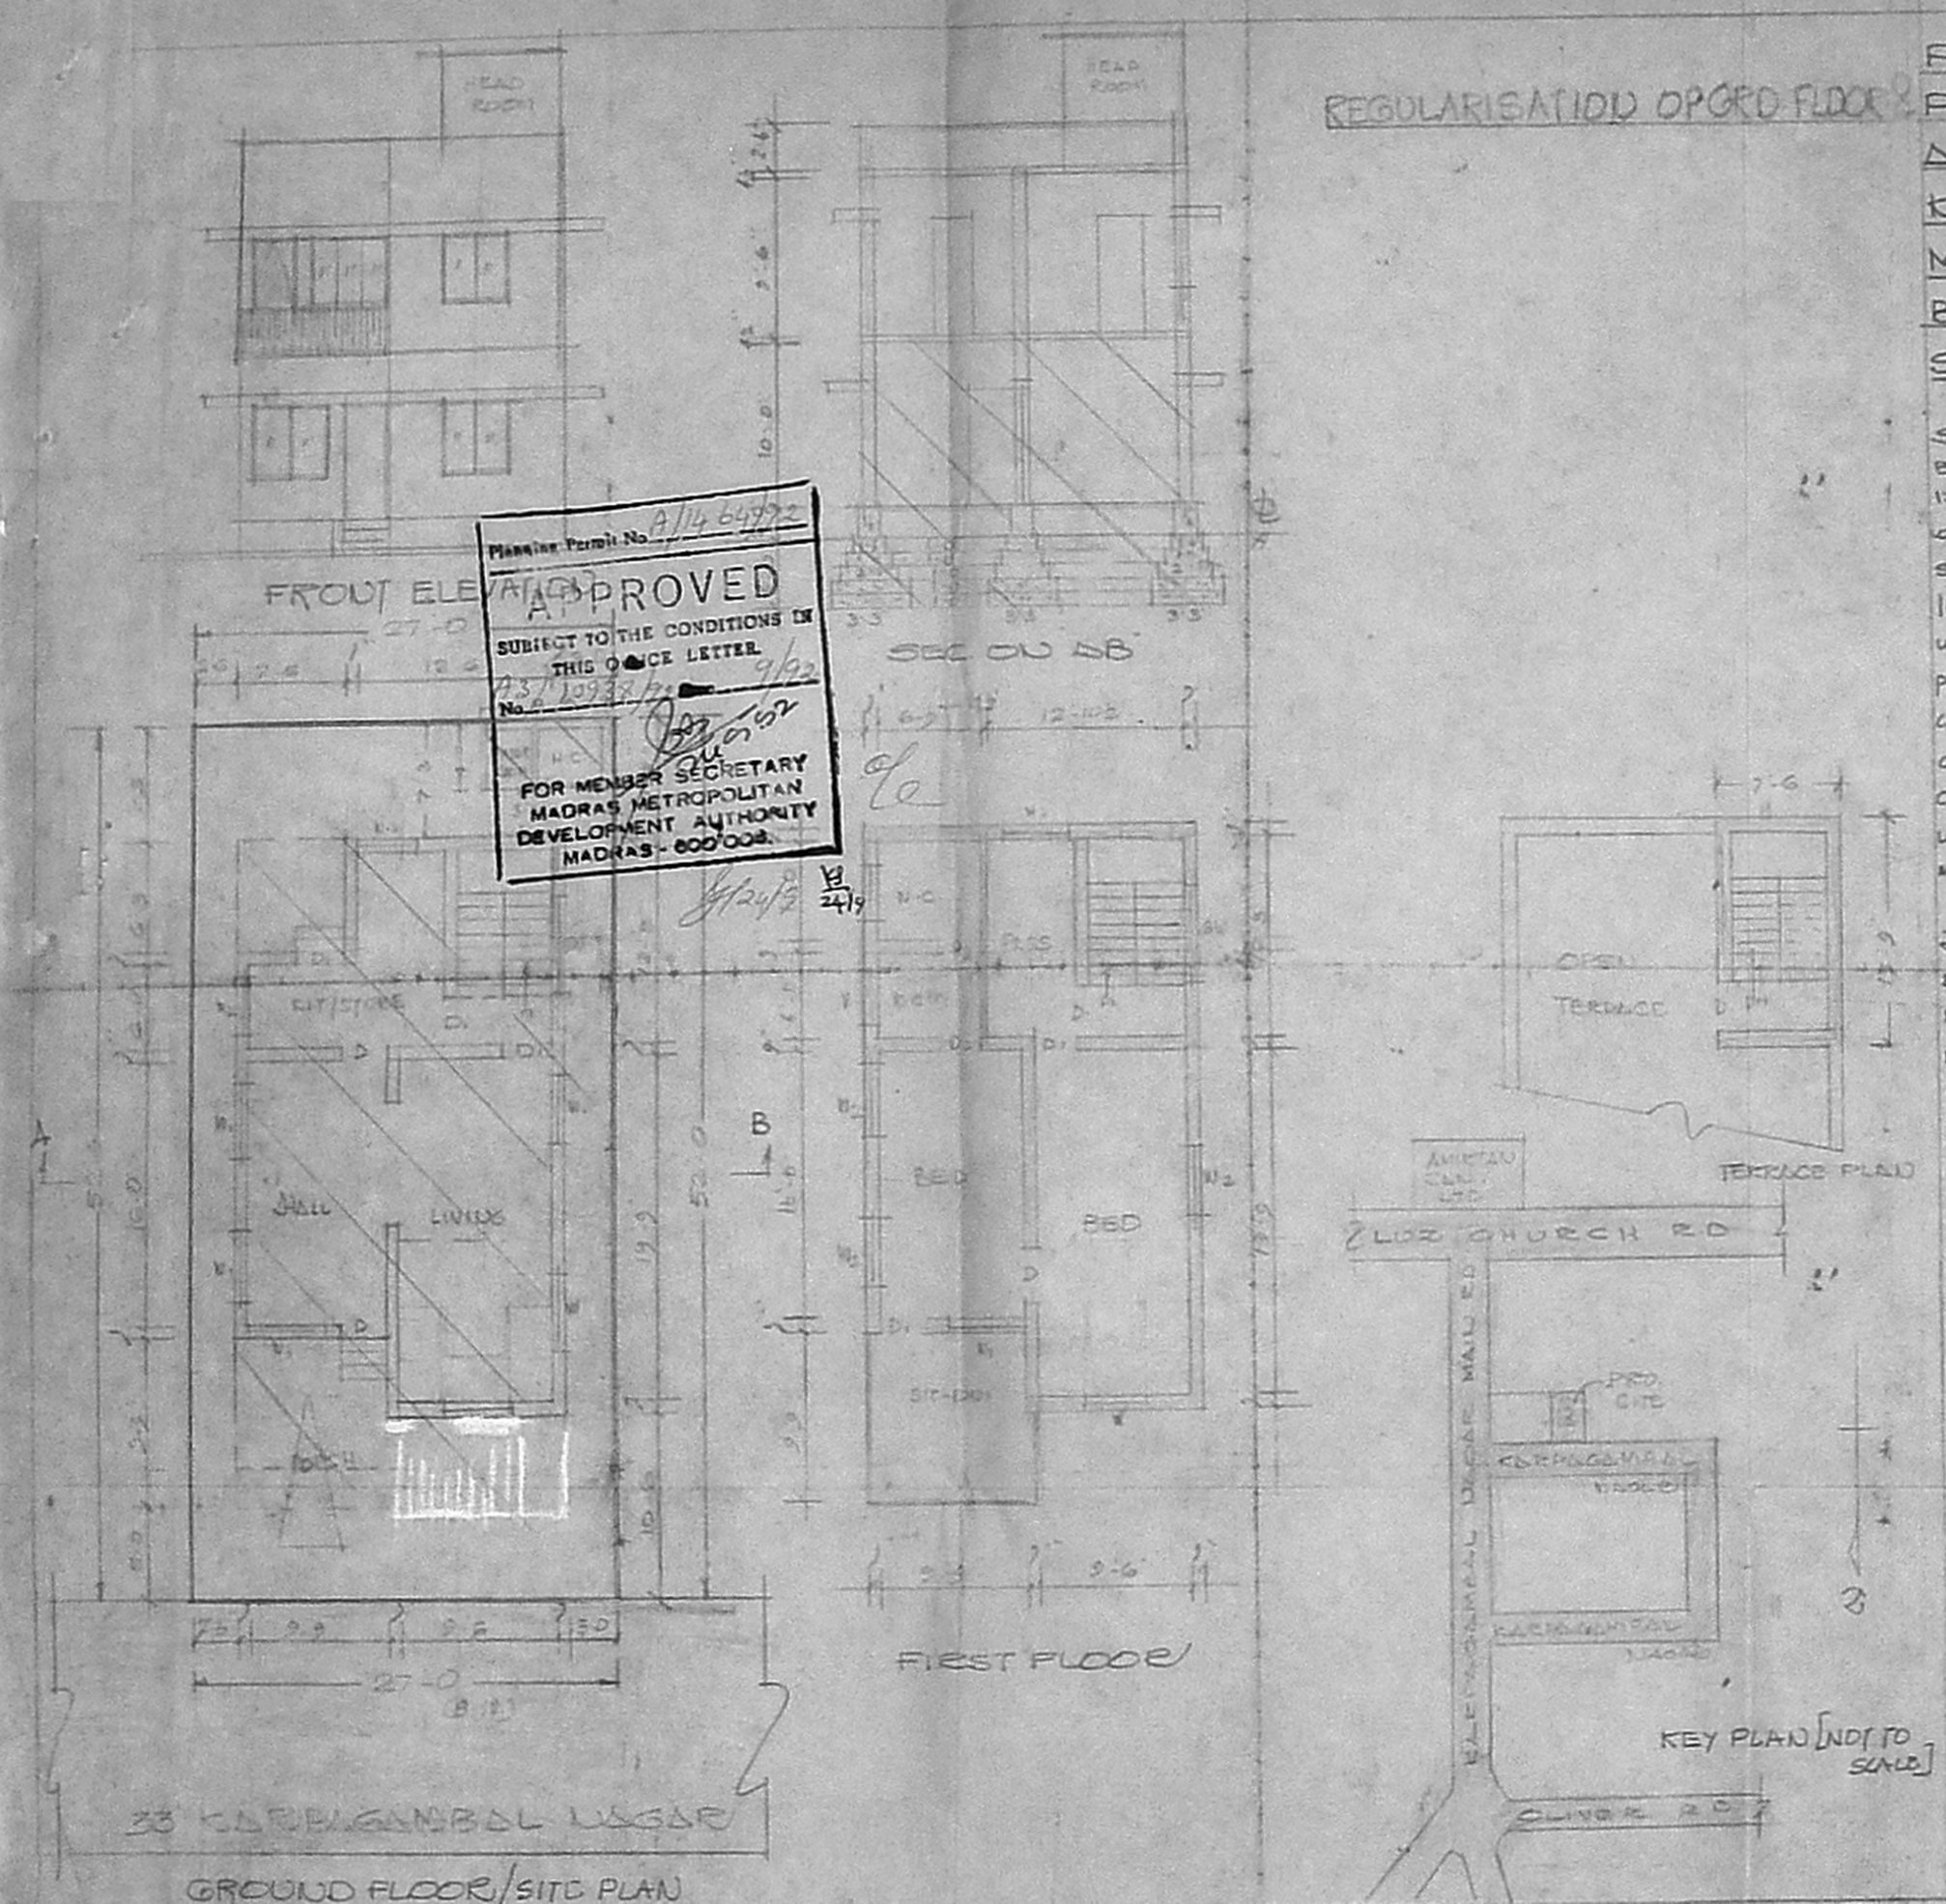

Planning Permit No. A/14 649/92
APPROVED
SUBJECT TO THE CONDITIONS IN THIS OFFICE LETTER.
No. A3/20938/92 9/92
FOR MEMBER SECRETARY
MADRAS METROPOLITAN DEVELOPMENT AUTHORITY
MADRAS - 600 008.

REGULARISATION OF GRD FLOOR &

SIX 39

PLAN SHOWING THE PROPOSED FIRST FLOOR AT DOOR No 12/1 KARPAGAMBAL NAGAR MYLAPORE MS R.S. No 1673/62 BK. No 35 DN. No 143 NEW

SCALE: 1" = 8'-0"

SPECIFICATION:
Broken stone jelly concrete in cm 1:4:8 for foundation. stock brick work in cm 1:6 for foundation and superstructure. f.c.c. column. lintel. roof slab in cc 1:2:4 with centering & reinforcement. plastering with cm 1:4 12mm thick colour washing two coats over a coat of white wash painting two coats over a coat of primer. weathering course with flat tiles. mosaic flooring with colour tiles.

JOINERY:
D FLUSH DOOR 3'8" x 7'-0" (1.0 x 2.12)
D1 -DO- 3'-0" x 7'-0" (0.91 x 2.12)
D2 -DO- 2'-6" x 6'-0" (0.75 x 1.82)
W GLA. WINDOW 6'-0" x 4'-6" (1.82 x 1.35)
W1 -DO- 5'-0" x 4'-6" (1.52 x 1.35)
W2 -DO- 4'-0" x 4'-6" (1.22 x 1.35)
V VENTILATOR 3'-0" x 2'-6" (0.91 x 0.75)

REFERENCE:
EXG. WORK
PRO. WORK
ROAD
BOUNDARY

T. G. KRISHNAMURTHY RAO
CIVIL ENGINEER
CLASS I LICENSED SURVEYOR No. 370
CORPORATION OF MADRAS
C-10, SANTHI AVENUE
11/12, LAKE VIEW ROAD, MADRAS-600033

LICENSED SURVEYOR

R Uma Rao

OWNER