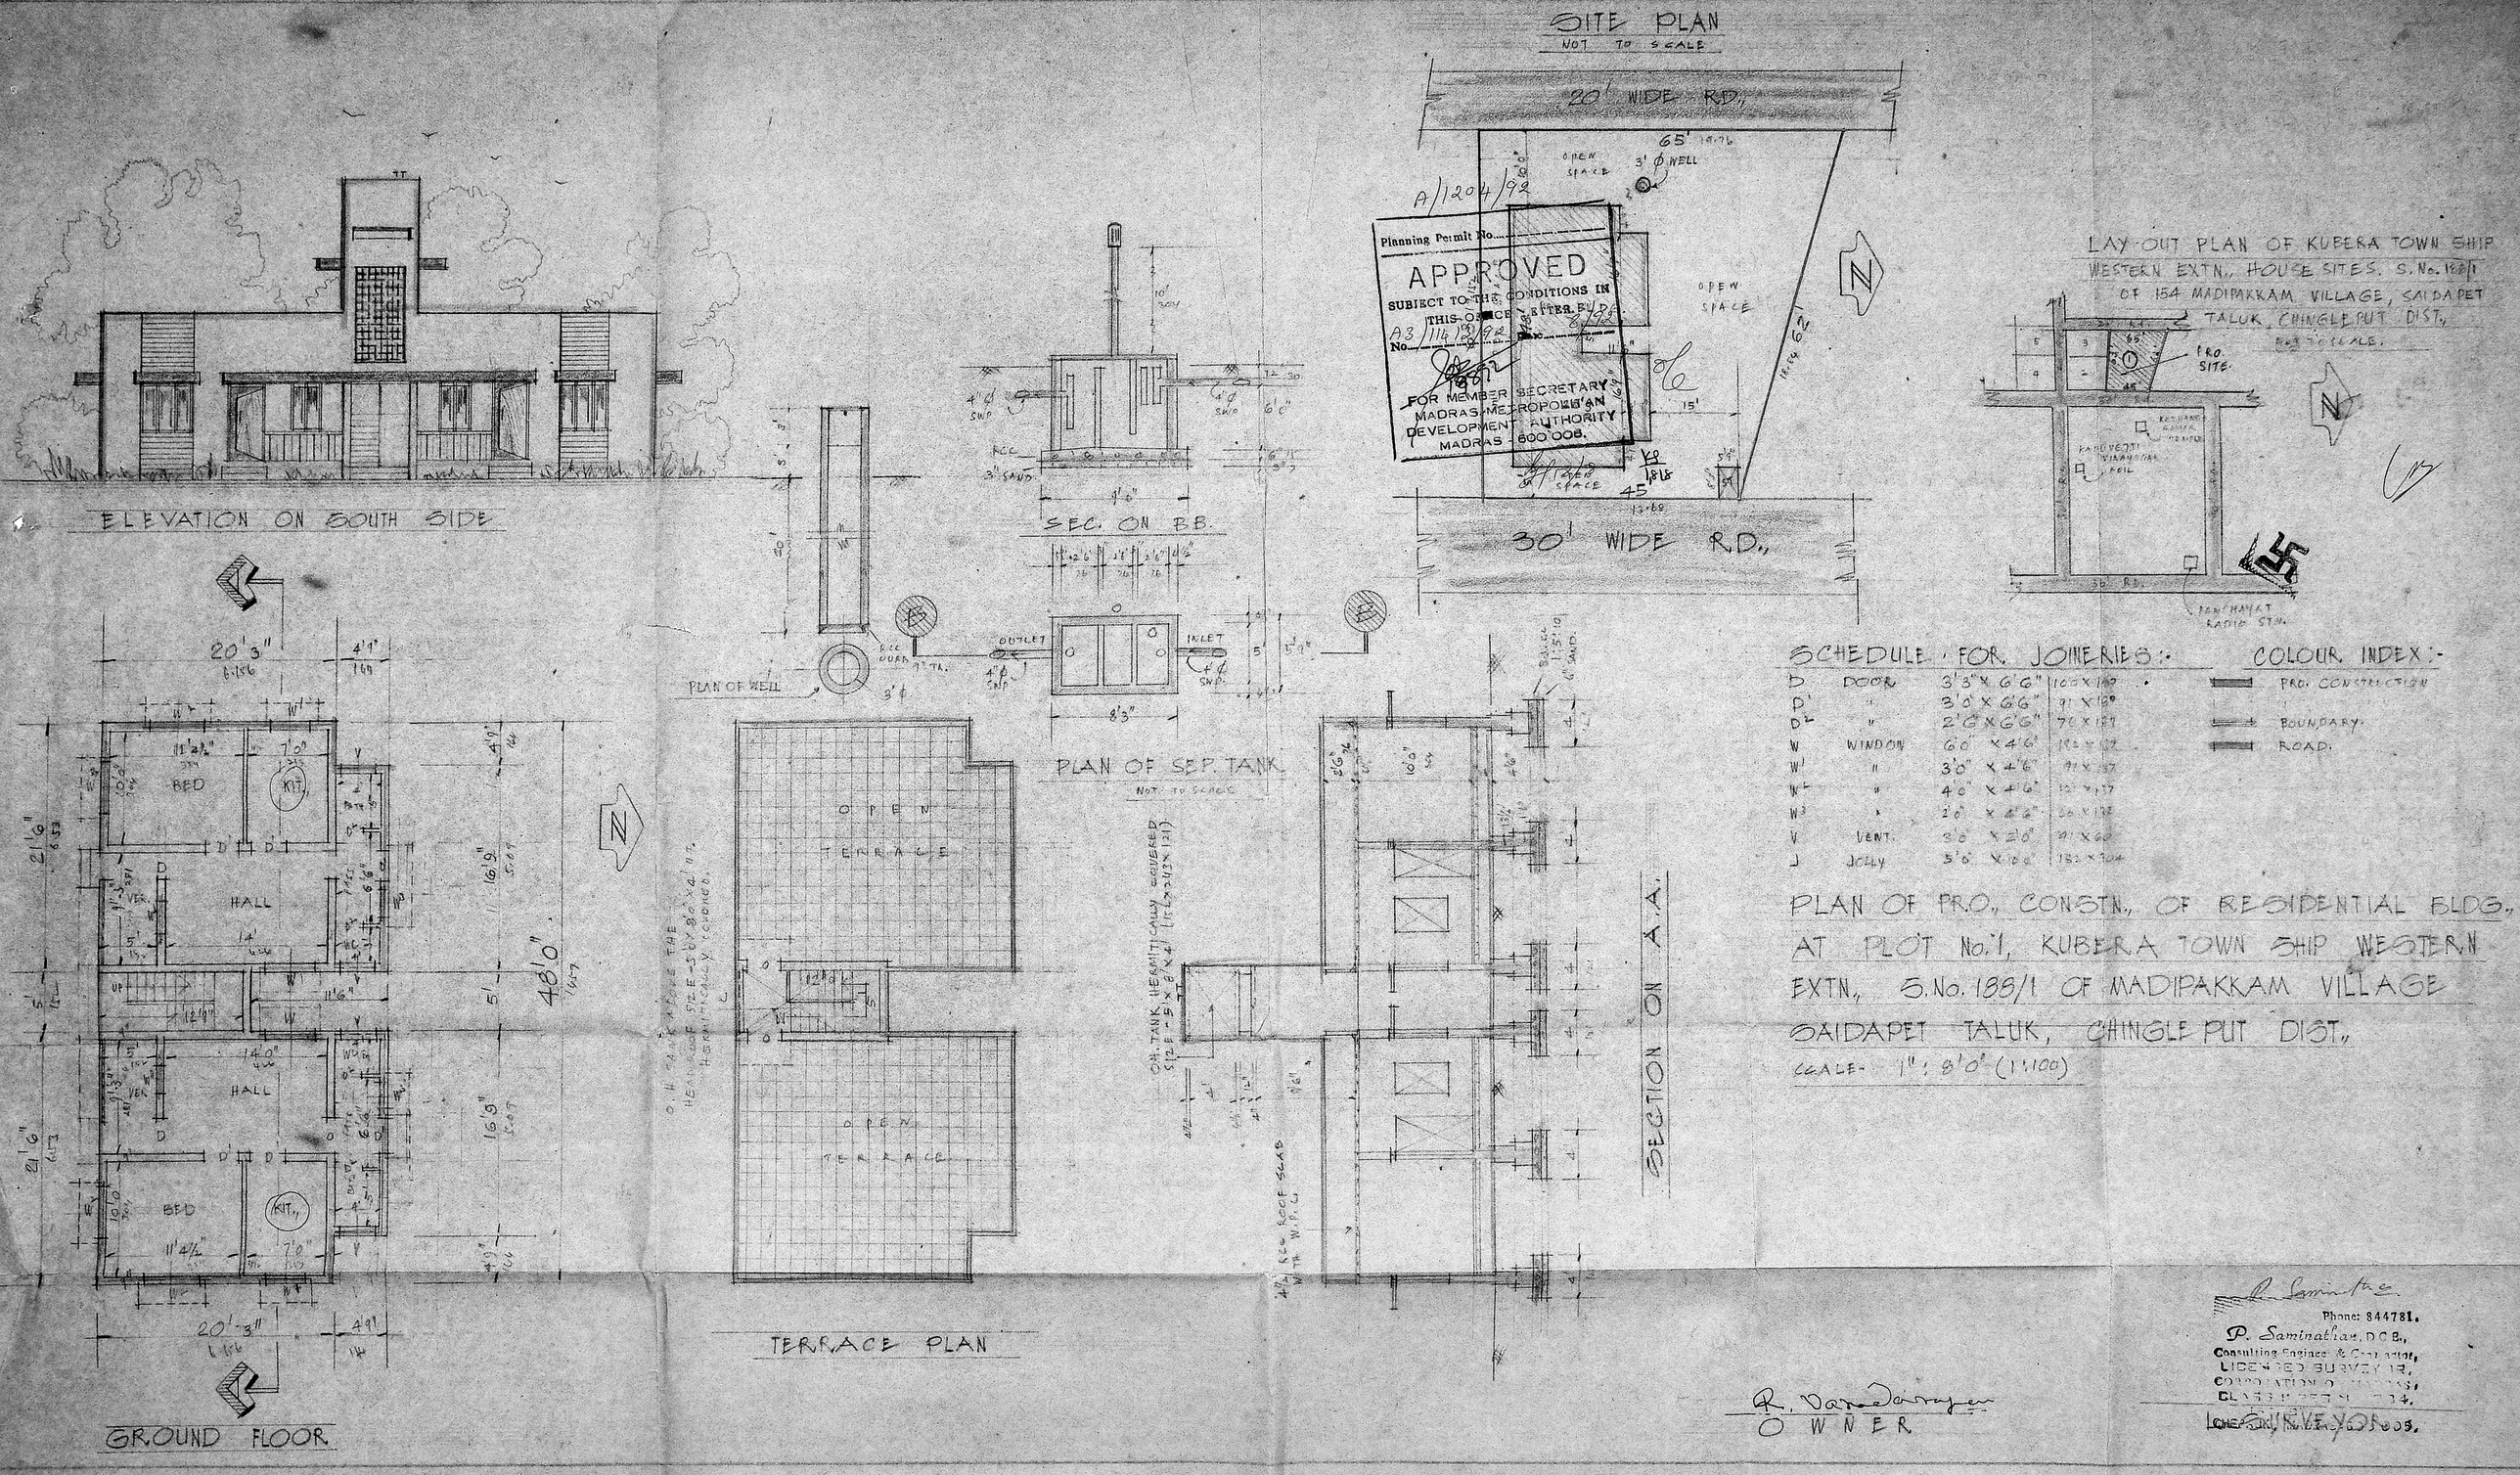
SITE PLAN
NOT TO SCALE
20' WIDE RD.
30' WIDE R.D.
OPEN SPACE
3' ϕ WELL
A/1204/92
Planning Permit No.
APPROVED
SUBJECT TO THE CONDITIONS IN THIS OFFICE LETTER
No. A3/114/92
FOR MEMBER SECRETARY
MADRAS METROPOLITAN DEVELOPMENT AUTHORITY
MADRAS - 600 008.
ELEVATION ON SOUTH SIDE
SEC. ON B.B.
PLAN OF WELL
PLAN OF SEP. TANK
NOT TO SCALE
OUTLET
INLET
GROUND FLOOR
BED
KIT.
HALL
TERRACE PLAN
OPEN TERRACE
SECTION ON A.A.
LAY-OUT PLAN OF KUBERA TOWN SHIP WESTERN EXTN., HOUSE SITES. S. No. 188/1 OF 154 MADIPAKKAM VILLAGE, SAIDAPET TALUK, CHINGLEPUT DIST.,
NOT TO SCALE.
PRO. SITE
PANCHAYAT RADIO STN.
SCHEDULE FOR JOINERIES:-
D DOOR 3'3" X 6'6" 100 X 180
D' " 3'0" X 6'6" 91 X 180
D² " 2'6" X 6'6" 76 X 180
W WINDOW 6'0" X 4'6" 182 X 137
W¹ " 3'0" X 4'6" 91 X 137
W² " 4'0" X 4'6" 121 X 137
W³ " 2'0" X 4'6" 60 X 137
V VENT. 3'0" X 2'0" 91 X 60
J JOLLY 5'0" X 10'0" 182 X 304
COLOUR INDEX:-
PRO. CONSTRUCTION
BOUNDARY
ROAD.
PLAN OF PRO., CONSTN., OF RESIDENTIAL BLDG., AT PLOT No. 1, KUBERA TOWN SHIP WESTERN EXTN., S. No. 188/1 OF MADIPAKKAM VILLAGE SAIDAPET TALUK, CHINGLEPUT DIST.,
SCALE- 1" : 8'0" (1:100)
OWNER
Phone: 844781.
P. Saminathan, D.C.E.,
Consulting Engineer & Contractor,
LICENSED SURVEYOR,
CORPORATION OF MADRAS,
CLASS I PERMIT No. 734.
CHEPAUK, MADRAS-600 005.