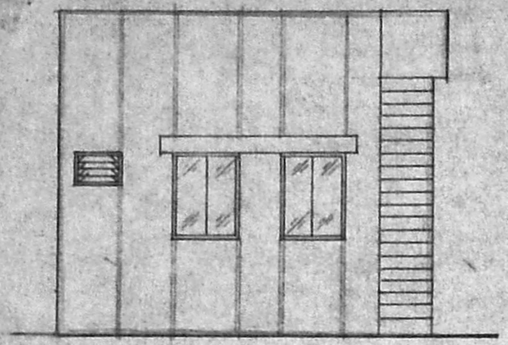

ELEVATION

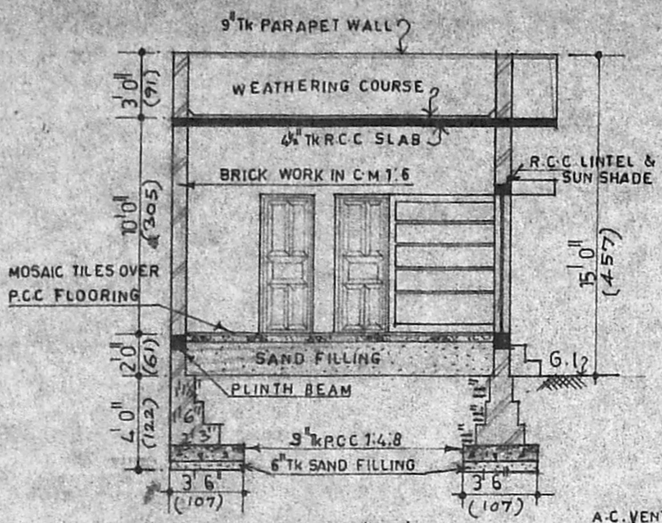

SECTION 'AA'

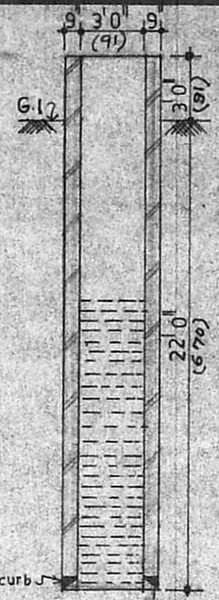

SECTION OF WELL

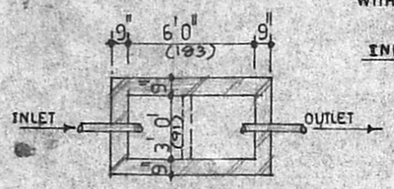

PLAN

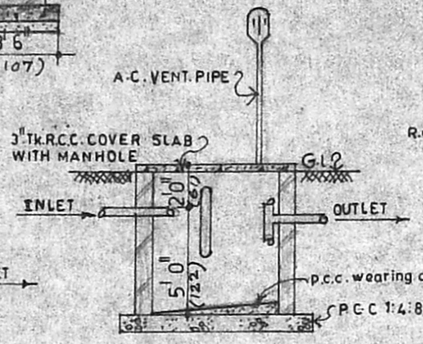

ELEVATION

DETAILS OF SEPTIC TANK

PLOT NO. 151 A

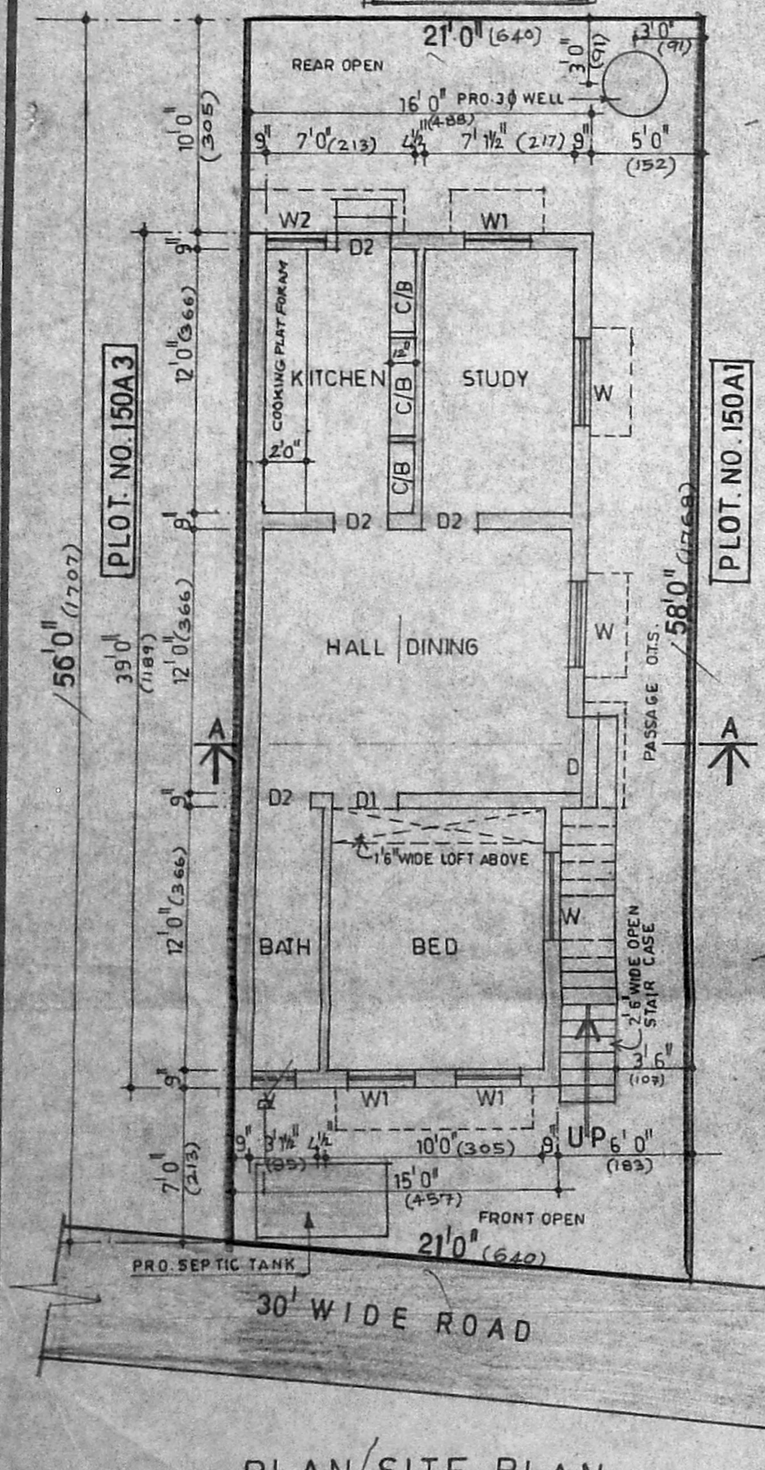

PLAN/SITE PLAN

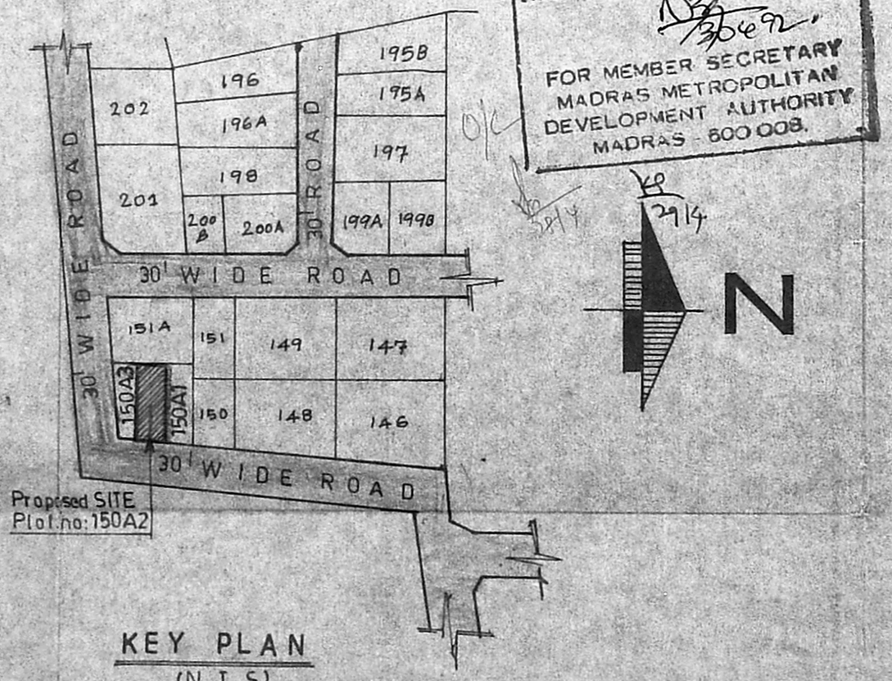

KEY PLAN
(N.T.S)

NOTE: 1. METRIC DIMENSIONS GIVEN IN BRACKETS
2. ALL DIMENSIONS ARE IN FEET UNITS

Planning Permit No. A/417/92

APPROVED
SUBJECT TO THE CONDITIONS IN THIS OFFICE LETTER.
No. A3/1595/92 Dated 4/92

FOR MEMBER SECRETARY
MADRAS METROPOLITAN DEVELOPMENT AUTHORITY
MADRAS 600 008.

OWNER: V. NIRMALA

SCHEDULE OF JOINERY

D.C.W Flush Door	3'6"X6'6"
D1 " " "	3'0"X6'6"
D2 " Panelled "	2'6"X6'6"
W " Glazed window	4'0"X4'0"
W1 " " "	3'0"X4'0"
W2 " " "	3'0"X3'0"
V " " Ventilator	2'0"X1'6"

SPECIFICATIONS

Foundation	— Conventional wall footings
Super structure	— Load bearing walls
Plastering	— with C M 1:4
Flooring	— Mosaic tiles over Pcc flooring
Painting	— Walls & Ceiling with cement paint Joinery — Enamel paint
Weathering Course	— Clay tiles over brick bat lime concrete

REFERENCE

Proposed work —

Boundary line — Road —

AREA STATEMENT

Plot area	1197.5q.ft	111.24 Sq.m
Proposed built up area	611.25 Sq ft	56.81 Sqm

MMDA [A]/PP No. /
C No. A3/1595/92
Asst.
Scrutiny
PART I 2392
PART II

DRAWING TITLE

A.P. D.P

PROPOSED RESIDENCE IN PLOT NO:150A2 IN S.NO. 213/1A1A OF NO.148, OKKIYAMTHURAIPAKKAM VILLAGE, SAIDAPET TALUK. IN THE LAYOUT CALLED AS RAJU NAGAR

DATE: 4.12.91 | SCALE: 1" = 6'0"

C. Manoharan
LICENSED SURVEYOR
(ALANDUR MUNICIPALITY)
Head Office] Resi. Phone:
Gowri Enterprises
5/132 MARIAMMAN KOIL STREET
VANDALUR, (OTTERI EXTENSION)
MADRAS-600 048.

LICENSED SURVEYOR