PLAN SHOWING PROPOSED CONSTRUSTION OF A HOUSE IN S.No. 666/34, SHOLINGANALUR VILLAGE, SAIDAPET TALUK, CHENGAI M.G.R. DISTRICT.

Planning Permit No. A/17347/

APPROVED

SUBJECT TO THE CONDITIONS IN THE PERMIT ISSUED.

No. 13 Sa 16817

FOR MEMBER SECRETARY
MADRAS METROPOLITAN DEVELOPMENT AUTHORITY
MADRAS - 600 008.

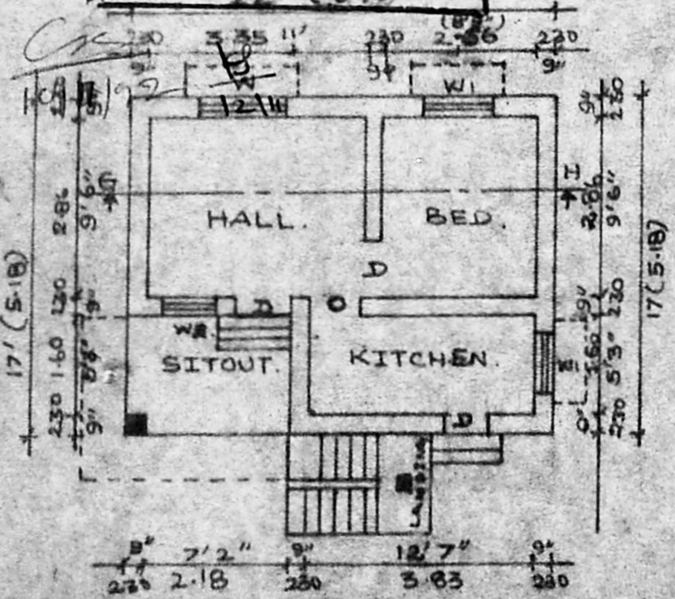

PLAN SCALE 1:100

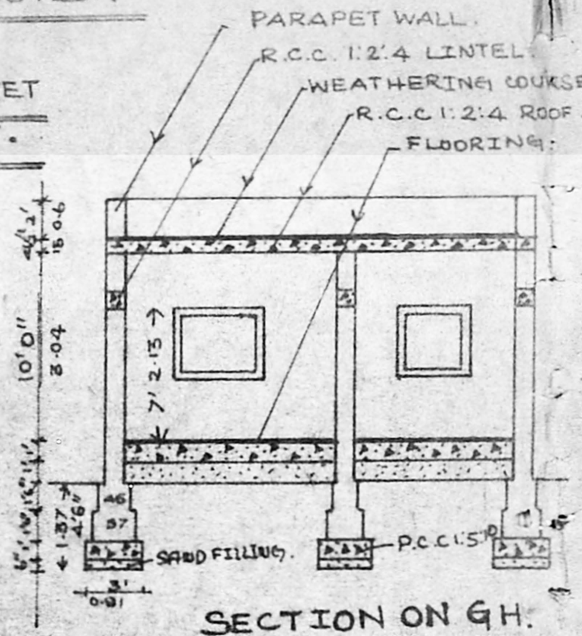

SECTION ON GH.

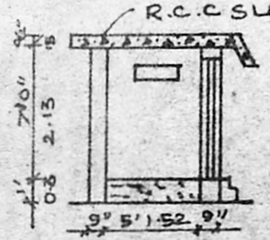

SECTION ON BATH & W.C.

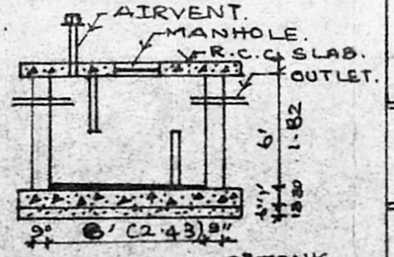

SECTION OF S.P TANK.

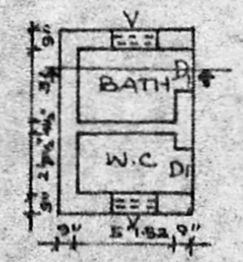

PLAN OF BATH & W.C.

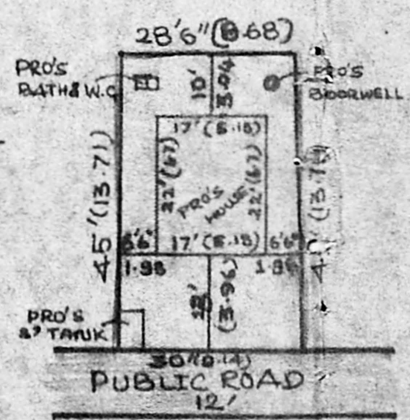

SITE PLAN.
SCALE 1:500.

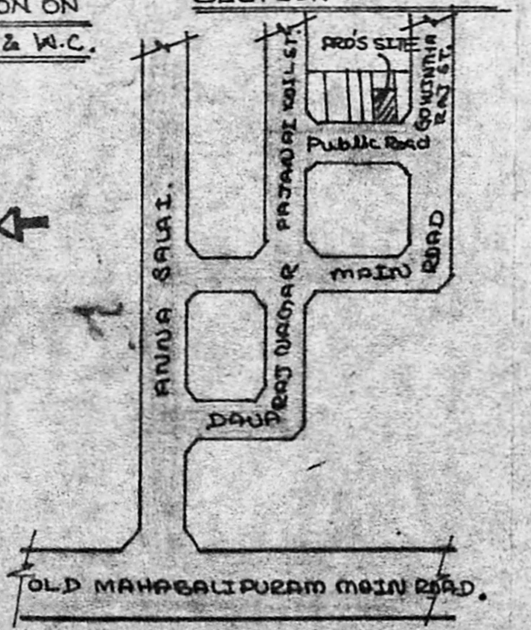

KEY PLAN NOT TO SCALE.

JOINERIES.

D. DOOR	:-	91 x 210
D1. DOOR	:-	75 x 200
W. WINDOW	:-	152 x 122
W1. WINDOW	:-	122 x 122
W2. WINDOW	:-	75 x 122
V. VENTILATOR	:-	60 x 90

REFERENCE.

	SFT	SM
PLOT AREA :-	1316.25	122.31
PLINTH AREA :- (INCLUDING SITOUT)	374	34.75
F.S.I :-	0.28	
COVERAGE :-	28%	

COLOUR INDEX:

PROPOSED :-
ROAD'S :-
SITE BOUNDARY :-

OWNER.

M. PALANI, D.C.E.
LICENSED SURVEYOR
TAMBARAM MUNICIPALITY
26, V[illegible]
M[illegible]

LICENSED SURVEYOR.

OFFICE USE.

SAMPS DESIGNS DRG NO. 25.
141-VELACHERY MAIN ROAD,
MAHALAKSHMI NAGAR, M.S. 73.