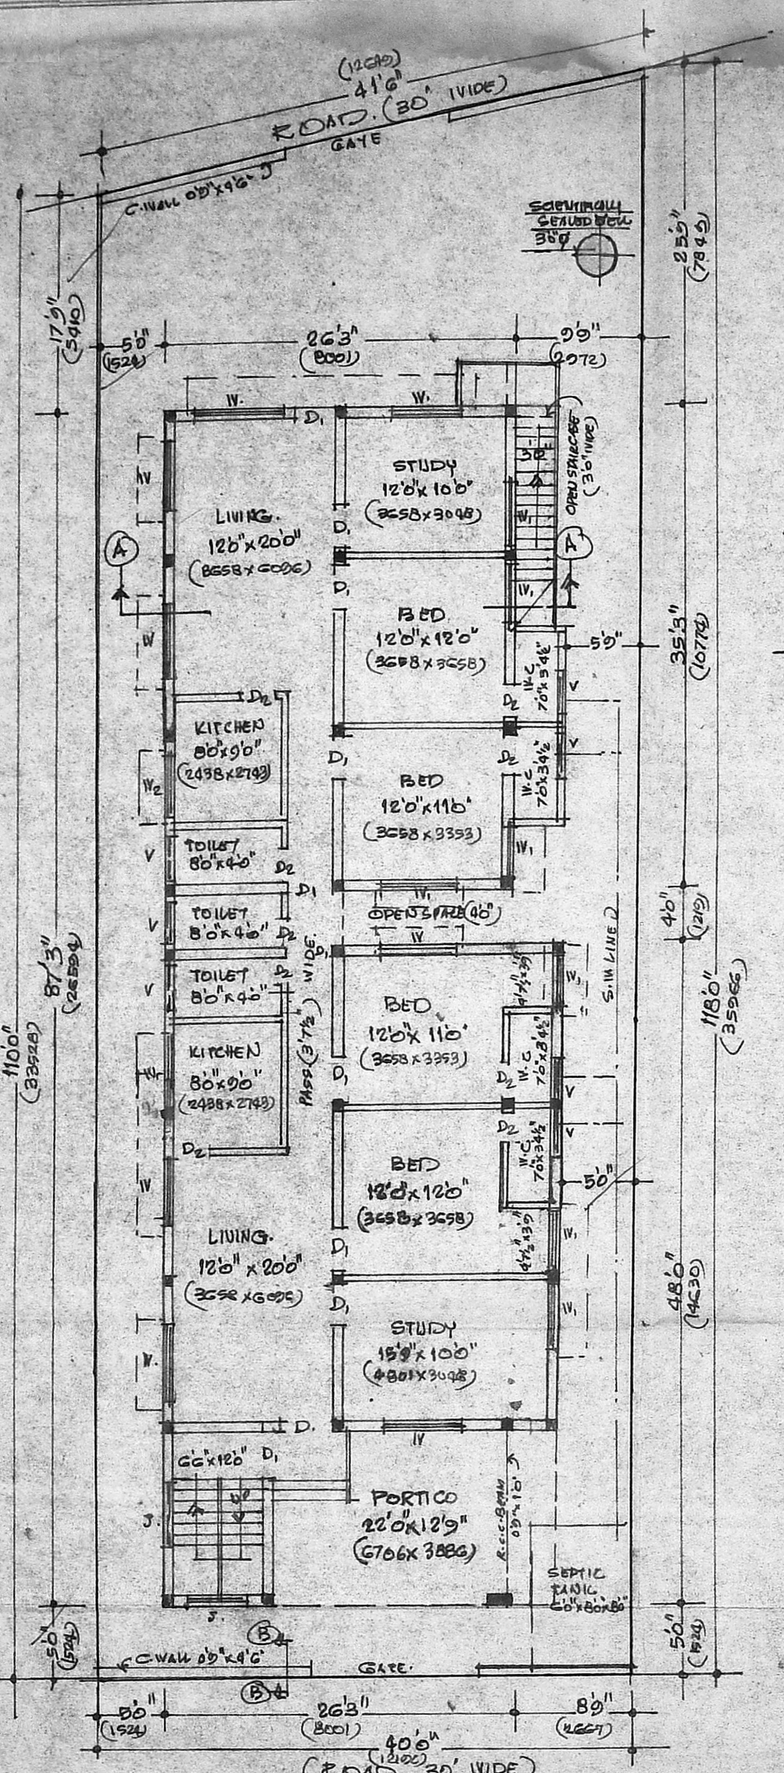

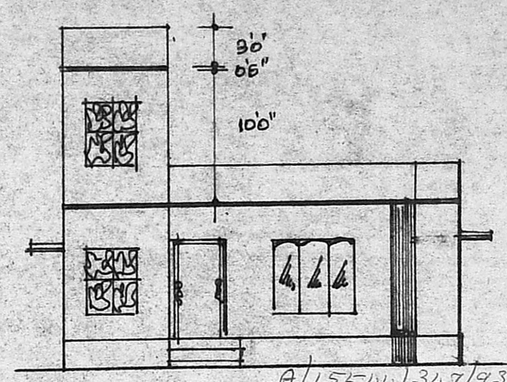

ELEVATION

A/153-44/347/93

Planning Permit No.....
APPROVED
SUBJECT TO THE CONDITIONS IN THIS OFFICE LETTER.
No. A3/22400/92 Date 3/93
FOR MEMBER SECRETARY
MADRAS METROPOLITAN DEVELOPMENT AUTHORITY
MADRAS - 600 008.

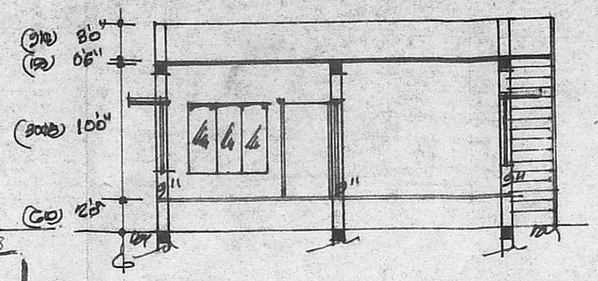

SECTION - 'AA'

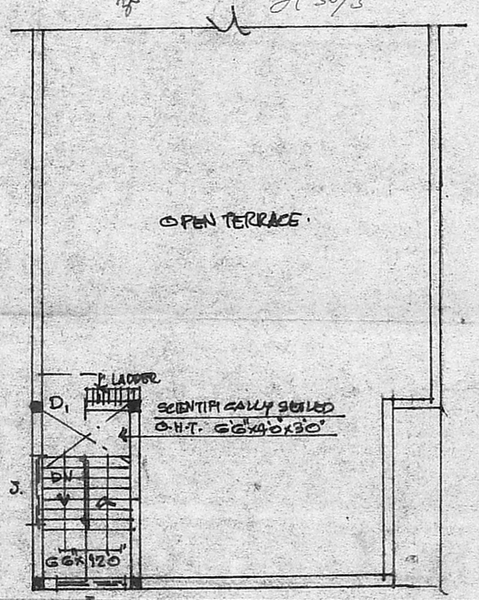

HEAD ROOM.

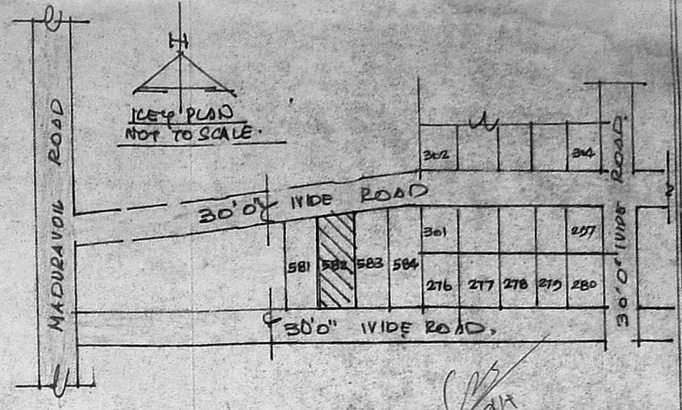

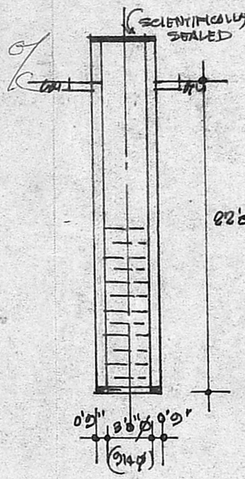

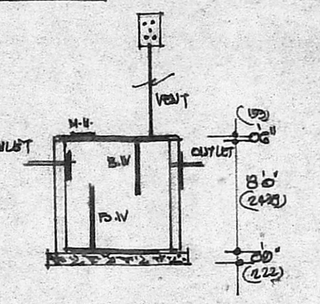

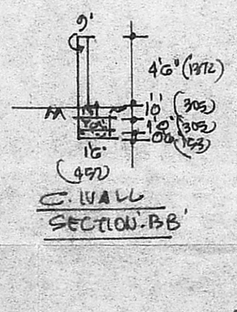

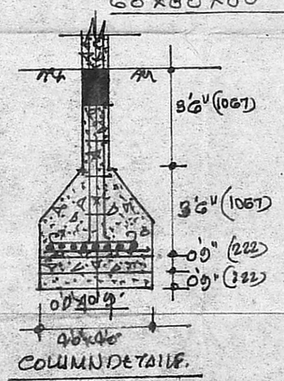

SAND FILLING FOR FOUNDATION 153 MM THICK.
BASE CONC. FOR FOUNDATION IN C.C 1:4:8, 222 MM THICK
COLUMN FOUNDATION IN C.C 1:2:4, 4'6"x4'6"
R.C.C. COLUMN IN C.C 1:2:4, 0'9"x0'9"
R.C.C TIE & ROOF BEAMS IN C.C 1:2:4, 8'9"x1'6"
R.C.C. ROOF SLAB & LINTELS IN C.C 1:2:4, 153 MM THICK
R.C.C. SUNSHADE IN C.C 1:2:4, 60 MM THICK
BRICK WORK IN CEMENT MORTAR 1:6.
PLASTERING WITH CEMENT MORTAR 1:4, 12 MM THICK
FLOORING WITH MOSAIC TILES OVER R.J.C.
WEATHERING COURSE WITH TWO COURSE OF ALLIES.

D.	T.W. DOOR	3'6"x7'0"	1067x2134
D_1	-DO-	3'0"x7'0"	914x2134.
D_2	-DO-	2'6"x6'0"	762x1829.
W.	T.W. WINDOW	5'0"x4'6"	1524x1372.
W_1	-DO-	4'6"x4'6"	1219x1372.
W_2	-DO-	3'6"x4'6"	1067x1372.
V.	VENTILATOR	3'0"x1'6"	914x457
J.	JOLLY WORK	4'8"x4'6"	1372x1372.

TOTAL PLOT AREA : 4846 SFT (431.55 M²)
GROUND FLOOR. : 1500 SFT (139.35 M²)

PROPOSED WORK ——— SITE BOUNDARY ———
ROAD PORTION. ———

John B
OWNER 27/1/92

V. Srinivasalu
Phone; 420180
ER. V. SRINIVASALU. L.C.E.
Asst. Executive Engineer (Retd)
Consulting Civil Engineer
REGD. No. 270
CLASS I LICENSED SURVEYOR
CORPORATION OF MADRAS
No. 60, Valluvar Road
ARUMBAKKAM MADRAS-106
L.SURVEYOR

S.No: 326/2(pt) 327/1A, 1B, 2A, 2B, 328/1, 2B, 330/1B, 2.
304/1C1, 1C2, 341/2, 342/2B, 343/1, 2, 3 344/1, 2 & 345.
(SANCTIONED LAYOUT: PPD/LO NO: 31/88 dt. 28.3.88)

PLAN SHOWING THE PROPOSED DWELLING HOUSE AT PLOT NO: 582, ASTALAKSHMI NAGAR, 30' ROAD, MADURAVOIL TOWN PANCHAYAT, MADRAS. SCALE: 1"=8'0" (1CM=1M)