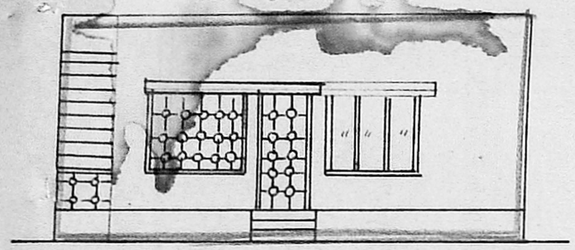

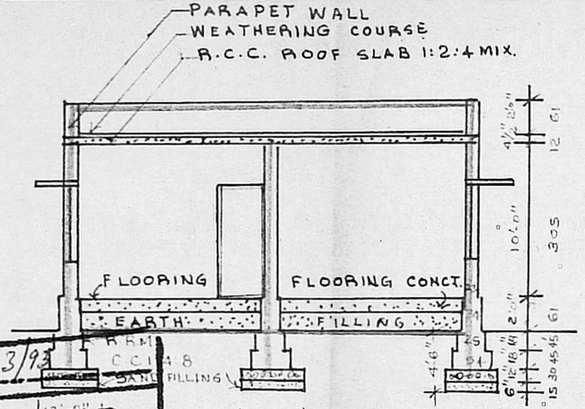

FRONT ELEVATION

SECTION AT AA

Planning Permit No. A/15740/543/93

APPROVED

SUBJECT TO THE CONDITIONS IN THIS OFFICE LETTER. A3/23521/92 Dt. 6/93

FOR MEMBER SECRETARY
MADRAS METROPOLITAN DEVELOPMENT AUTHORITY
MADRAS 600 008.

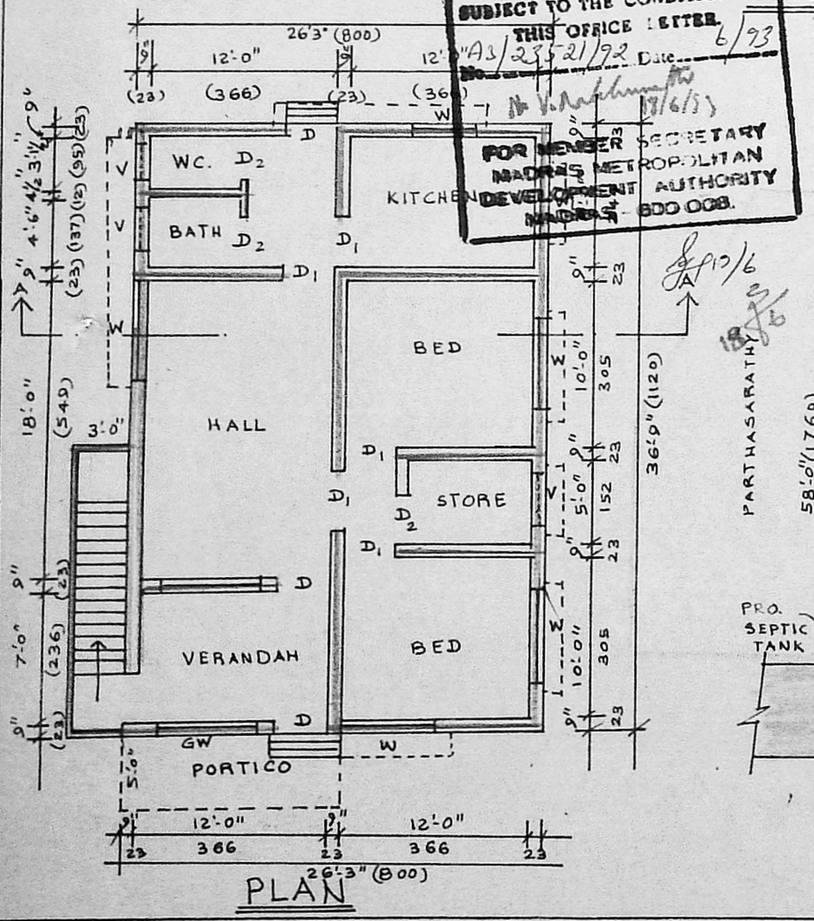

PLAN

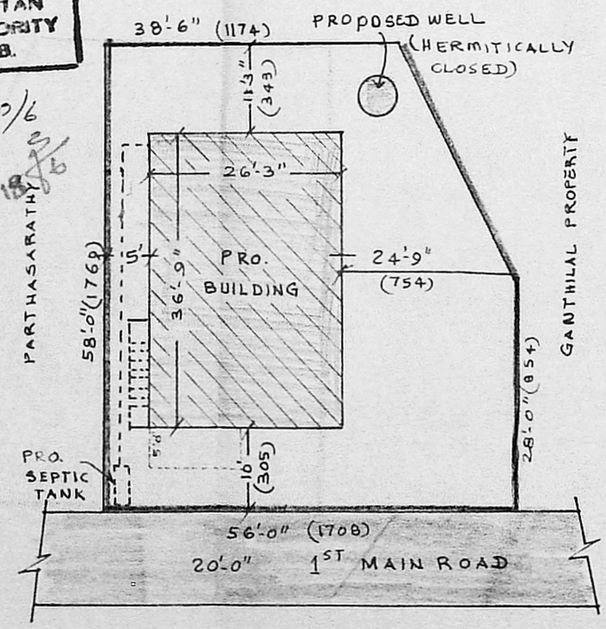

SITE PLAN

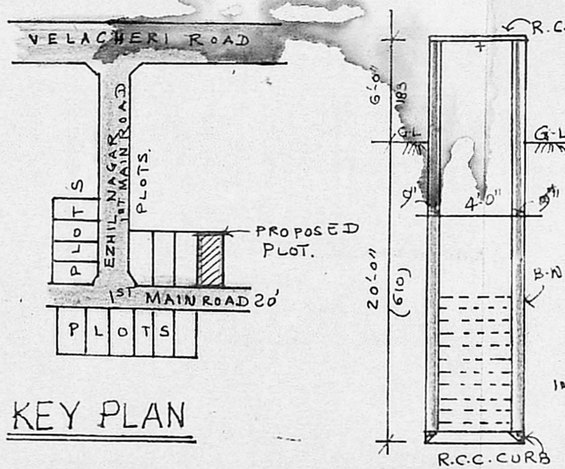

KEY PLAN

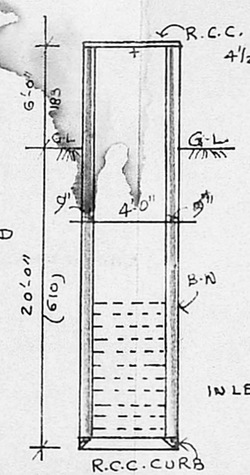

WELL

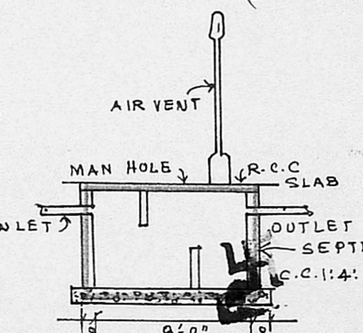

SEPTIC TANK

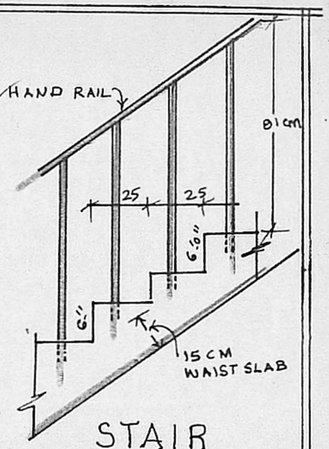

STAIR

R. Plan 18.11.92

PLAN SHOWING THE PROPOSED HOUSE IN S.No. 43 EZHIL NAGAR, 1st MAIN ROAD AT 174 RAJAKILPAKKAM VILLAGE, SAIDAPET TALUK, CHENGAI MGR DIST.

SCALE: 1:100
1:200

SCHEDULE OF JOINERY

D	DOOR	3'3"x7'0"	100x210
D_1	DOOR	3'0"x7'0"	91x210
D_2	DOOR	2'6"x7'0"	75x310
GW	WINDOW	6'0"x4'6"	183x137
W	WINDOW	4'0"x4'6"	122x137
W_1	WINDOW	3'0"x4'6"	91x137
V	VENTILATOR	2'6"x7'6"	45x75

REFERENCE

	SQFT	m^2
PLOT AREA	2793.65	259.87
PLINTH AREA	964.88	89.74
F.S.I	0.34	
COVERAGE	34%	

COLOUR INDEX

PROPOSED
EXG. ROAD
SITE BOUNDARY

Mrs Dilli Arumugam.
OWNER. SIGN.

Neena Dayalan

N. DEENA DAYALAN. D.C.E.
LICENSED SURVEYOR
Tambaram Municipality,
No.180, Velacheri Main Road,
EZHIL NAGAR MADRAS-600073.

OFFICE USE

DRAWN BY N. DEENA DAYALAN