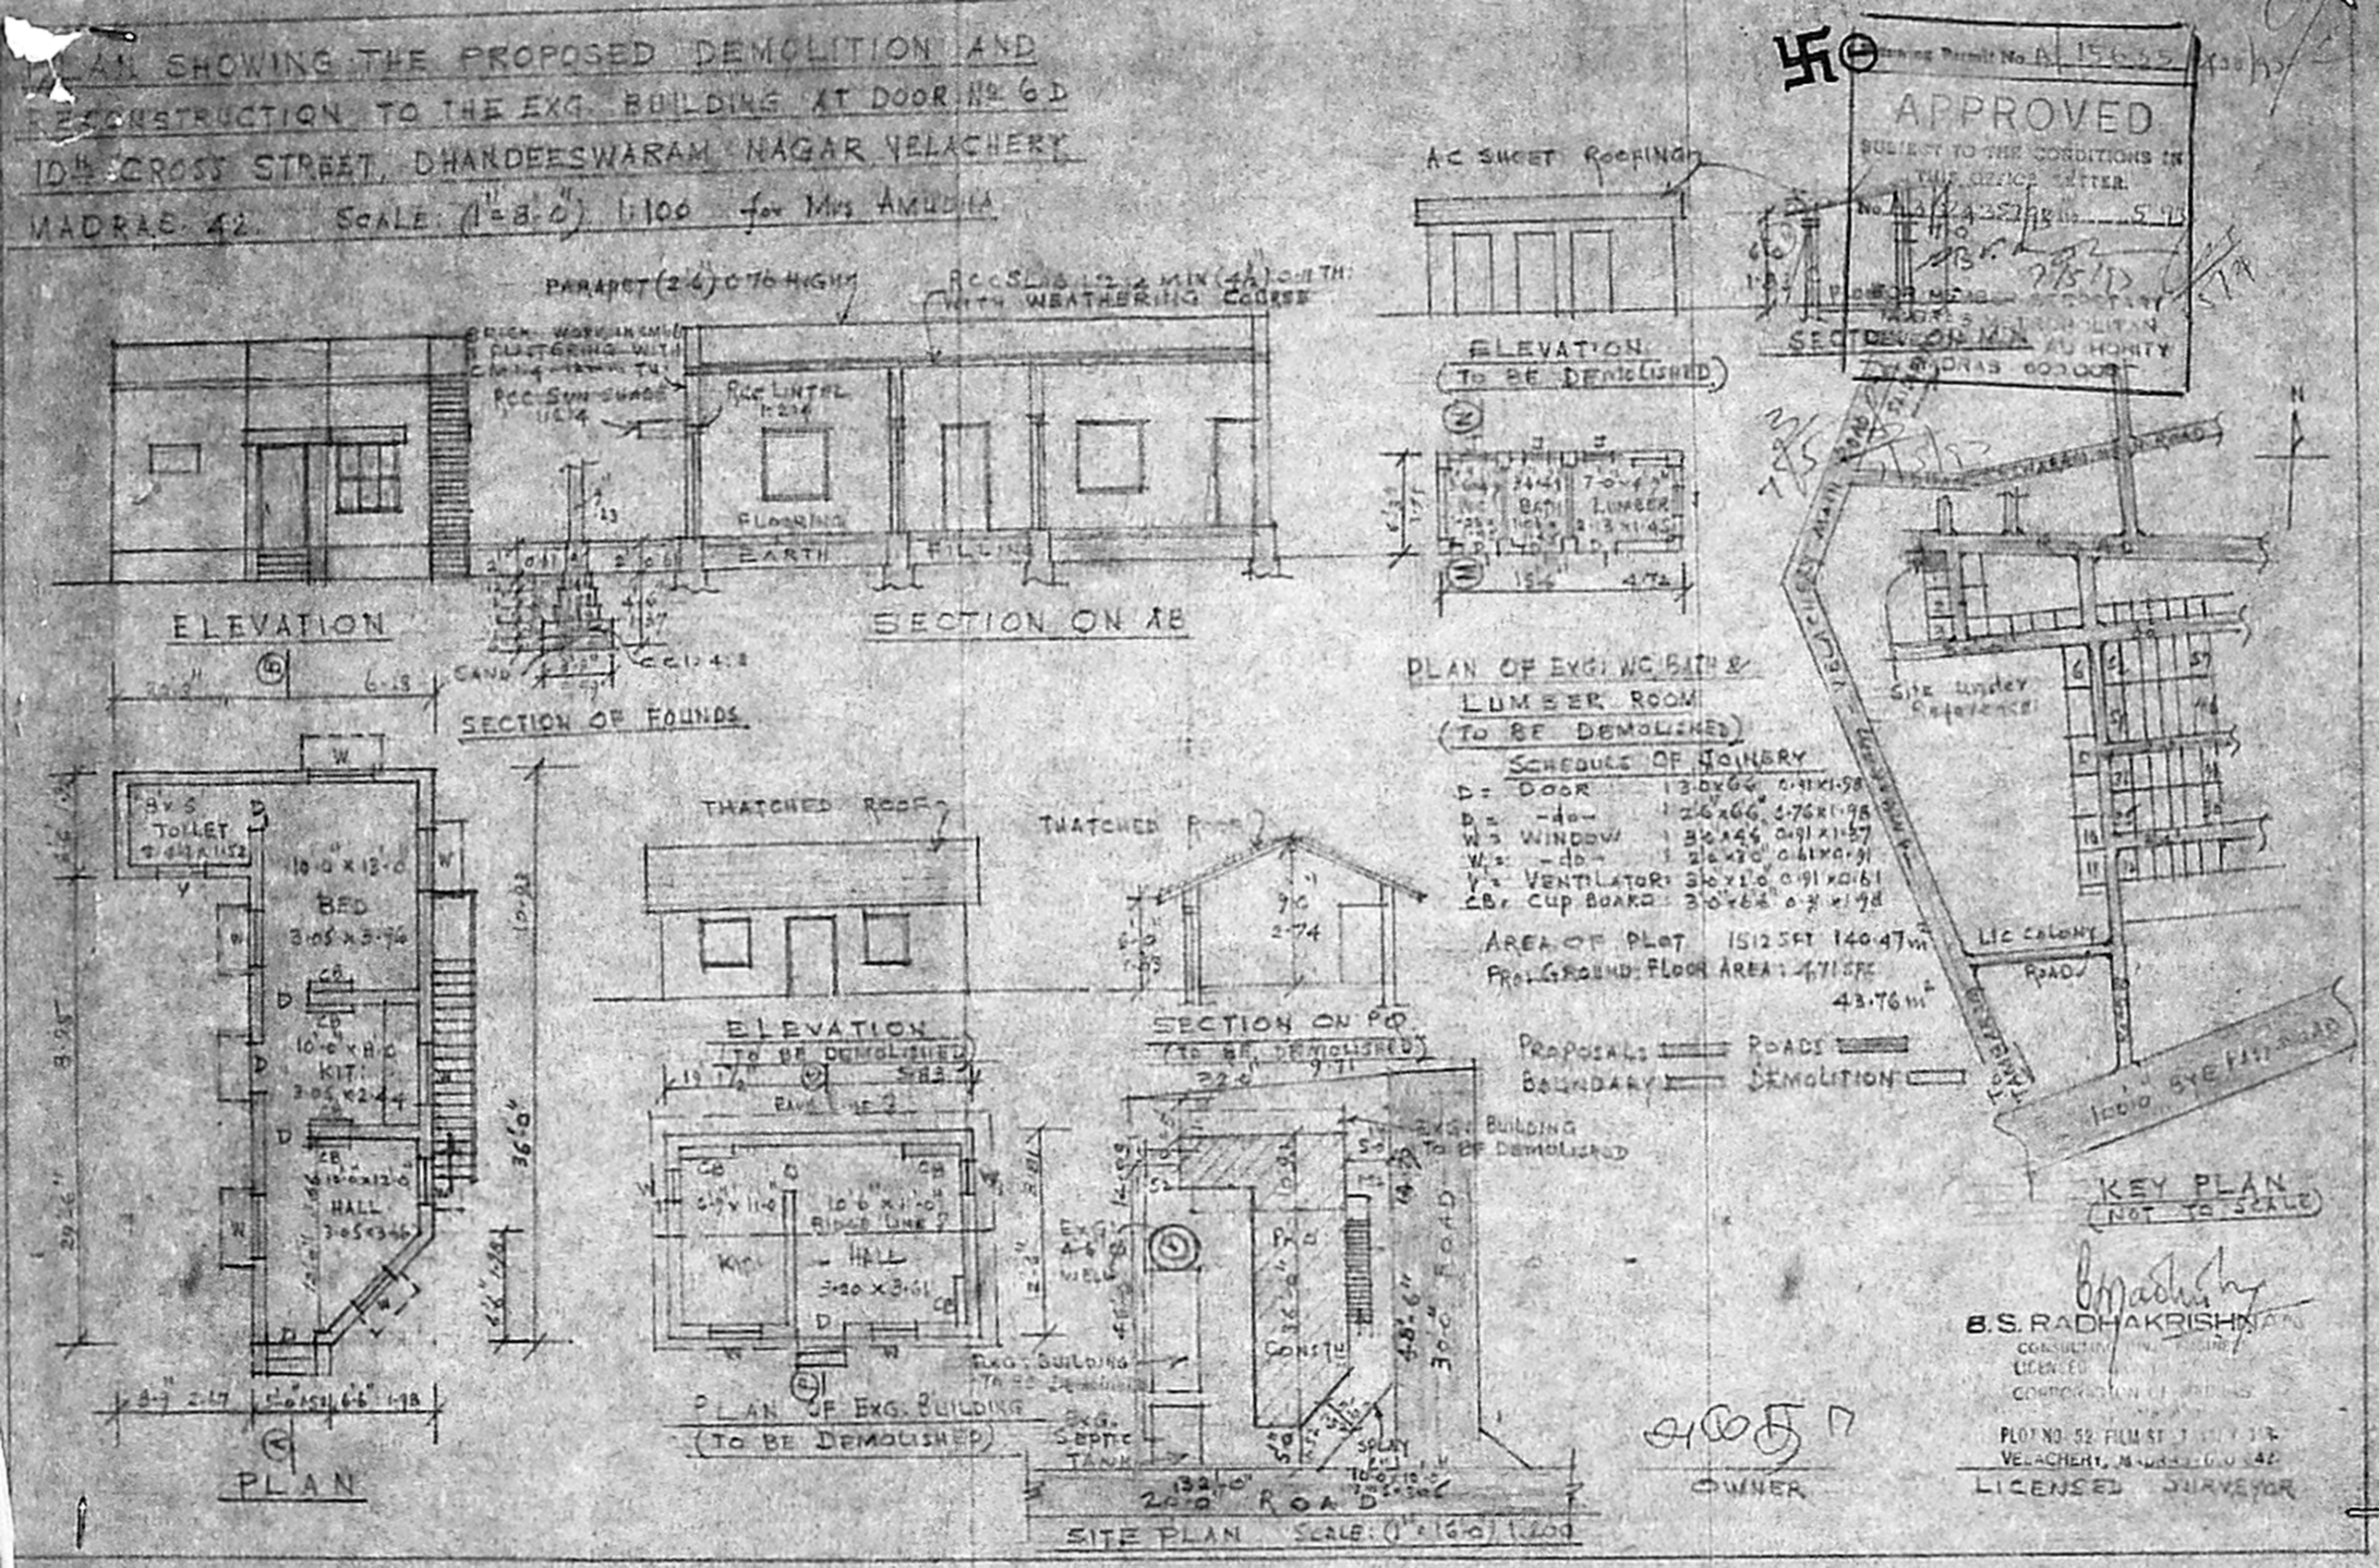PLAN SHOWING THE PROPOSED DEMOLITION AND RECONSTRUCTION TO THE EXG. BUILDING AT DOOR No. 6D 10th CROSS STREET, DHANDEESWARAM NAGAR VELACHERY MADRAS 42. SCALE: (1" = 8'-0") 1:100 for Mrs AMUDHA