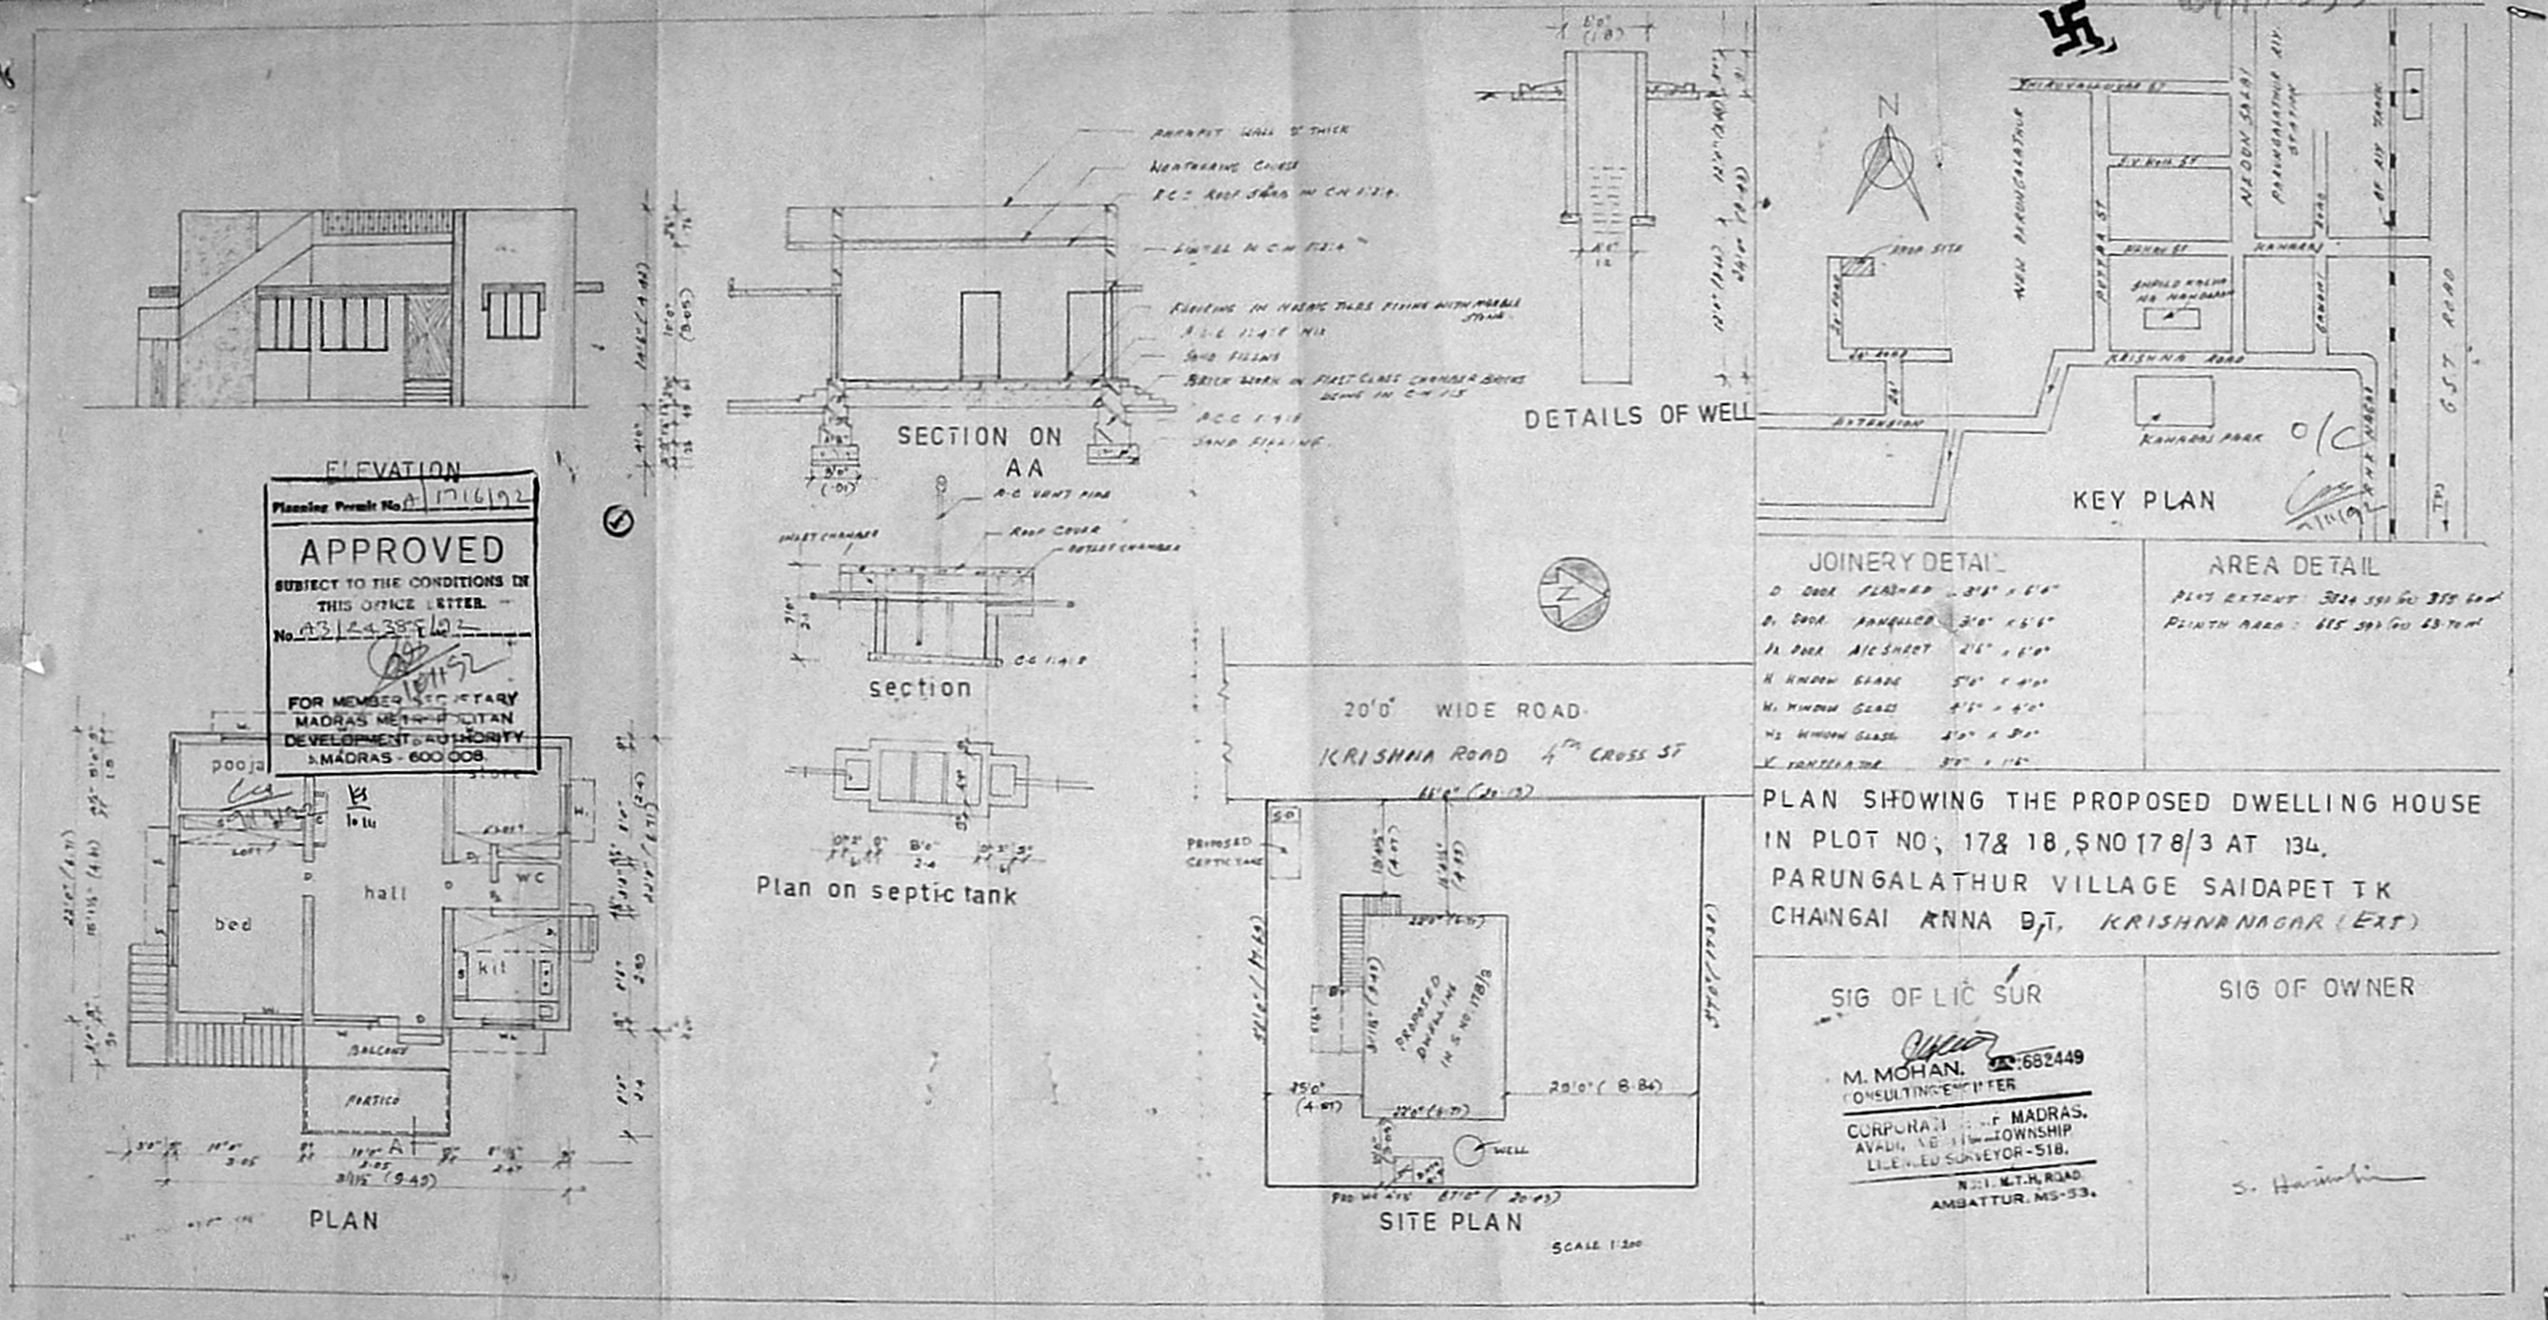
ELEVATION
Planning Permit No. A/1716/92
APPROVED
SUBJECT TO THE CONDITIONS IN THIS OFFICE LETTER.
No. A3/24385/92
FOR MEMBER SECRETARY
MADRAS METROPOLITAN DEVELOPMENT AUTHORITY
MADRAS - 600 008.
SECTION ON AA
section
Plan on septic tank
DETAILS OF WELL
KEY PLAN
KRISHNA ROAD
KAHARAS PARK
NEW PARUNGALATHUR
NEDUN SALAI
PARUNGALATHUR RIV. STATION
G.S.T. ROAD
20'0" WIDE ROAD
KRISHNA ROAD 4th CROSS ST
PROPOSED SEPTIC TANK
PROPOSED DWELLING IN S.NO 178/3
WELL
SITE PLAN
SCALE 1:200
pooja
hall
bed
kit
WC
BALCONY
PORTICO
PLAN
JOINERY DETAIL
D DOOR FLASHED 3'6" x 6'0"
D1 DOOR PANELLED 3'0" x 6'6"
D2 DOOR A/C SHEET 2'6" x 6'0"
H WINDOW GLASS 5'0" x 4'0"
W1 WINDOW GLASS 4'6" x 4'0"
W2 WINDOW GLASS 4'0" x 3'0"
V VENTILATOR 3'0" x 1'6"
AREA DETAIL
PLOT EXTENT: 3824 sq ft (or) 355 sq m
PLINTH AREA: 685 sq ft (or) 63.70 m
PLAN SHOWING THE PROPOSED DWELLING HOUSE IN PLOT NO; 17 & 18, S NO 178/3 AT 134, PARUNGALATHUR VILLAGE SAIDAPET T K CHANGAI ANNA D.T. KRISHNA NAGAR (EXT)
SIG OF LIC SUR
M. MOHAN. 682449
CONSULTING ENGINEER
CORPORATION OF MADRAS.
AVADI, VELLAVAL TOWNSHIP
LICENSED SURVEYOR-518.
NO: 1, M.T.H. ROAD
AMBATTUR, MS-53.
SIG OF OWNER