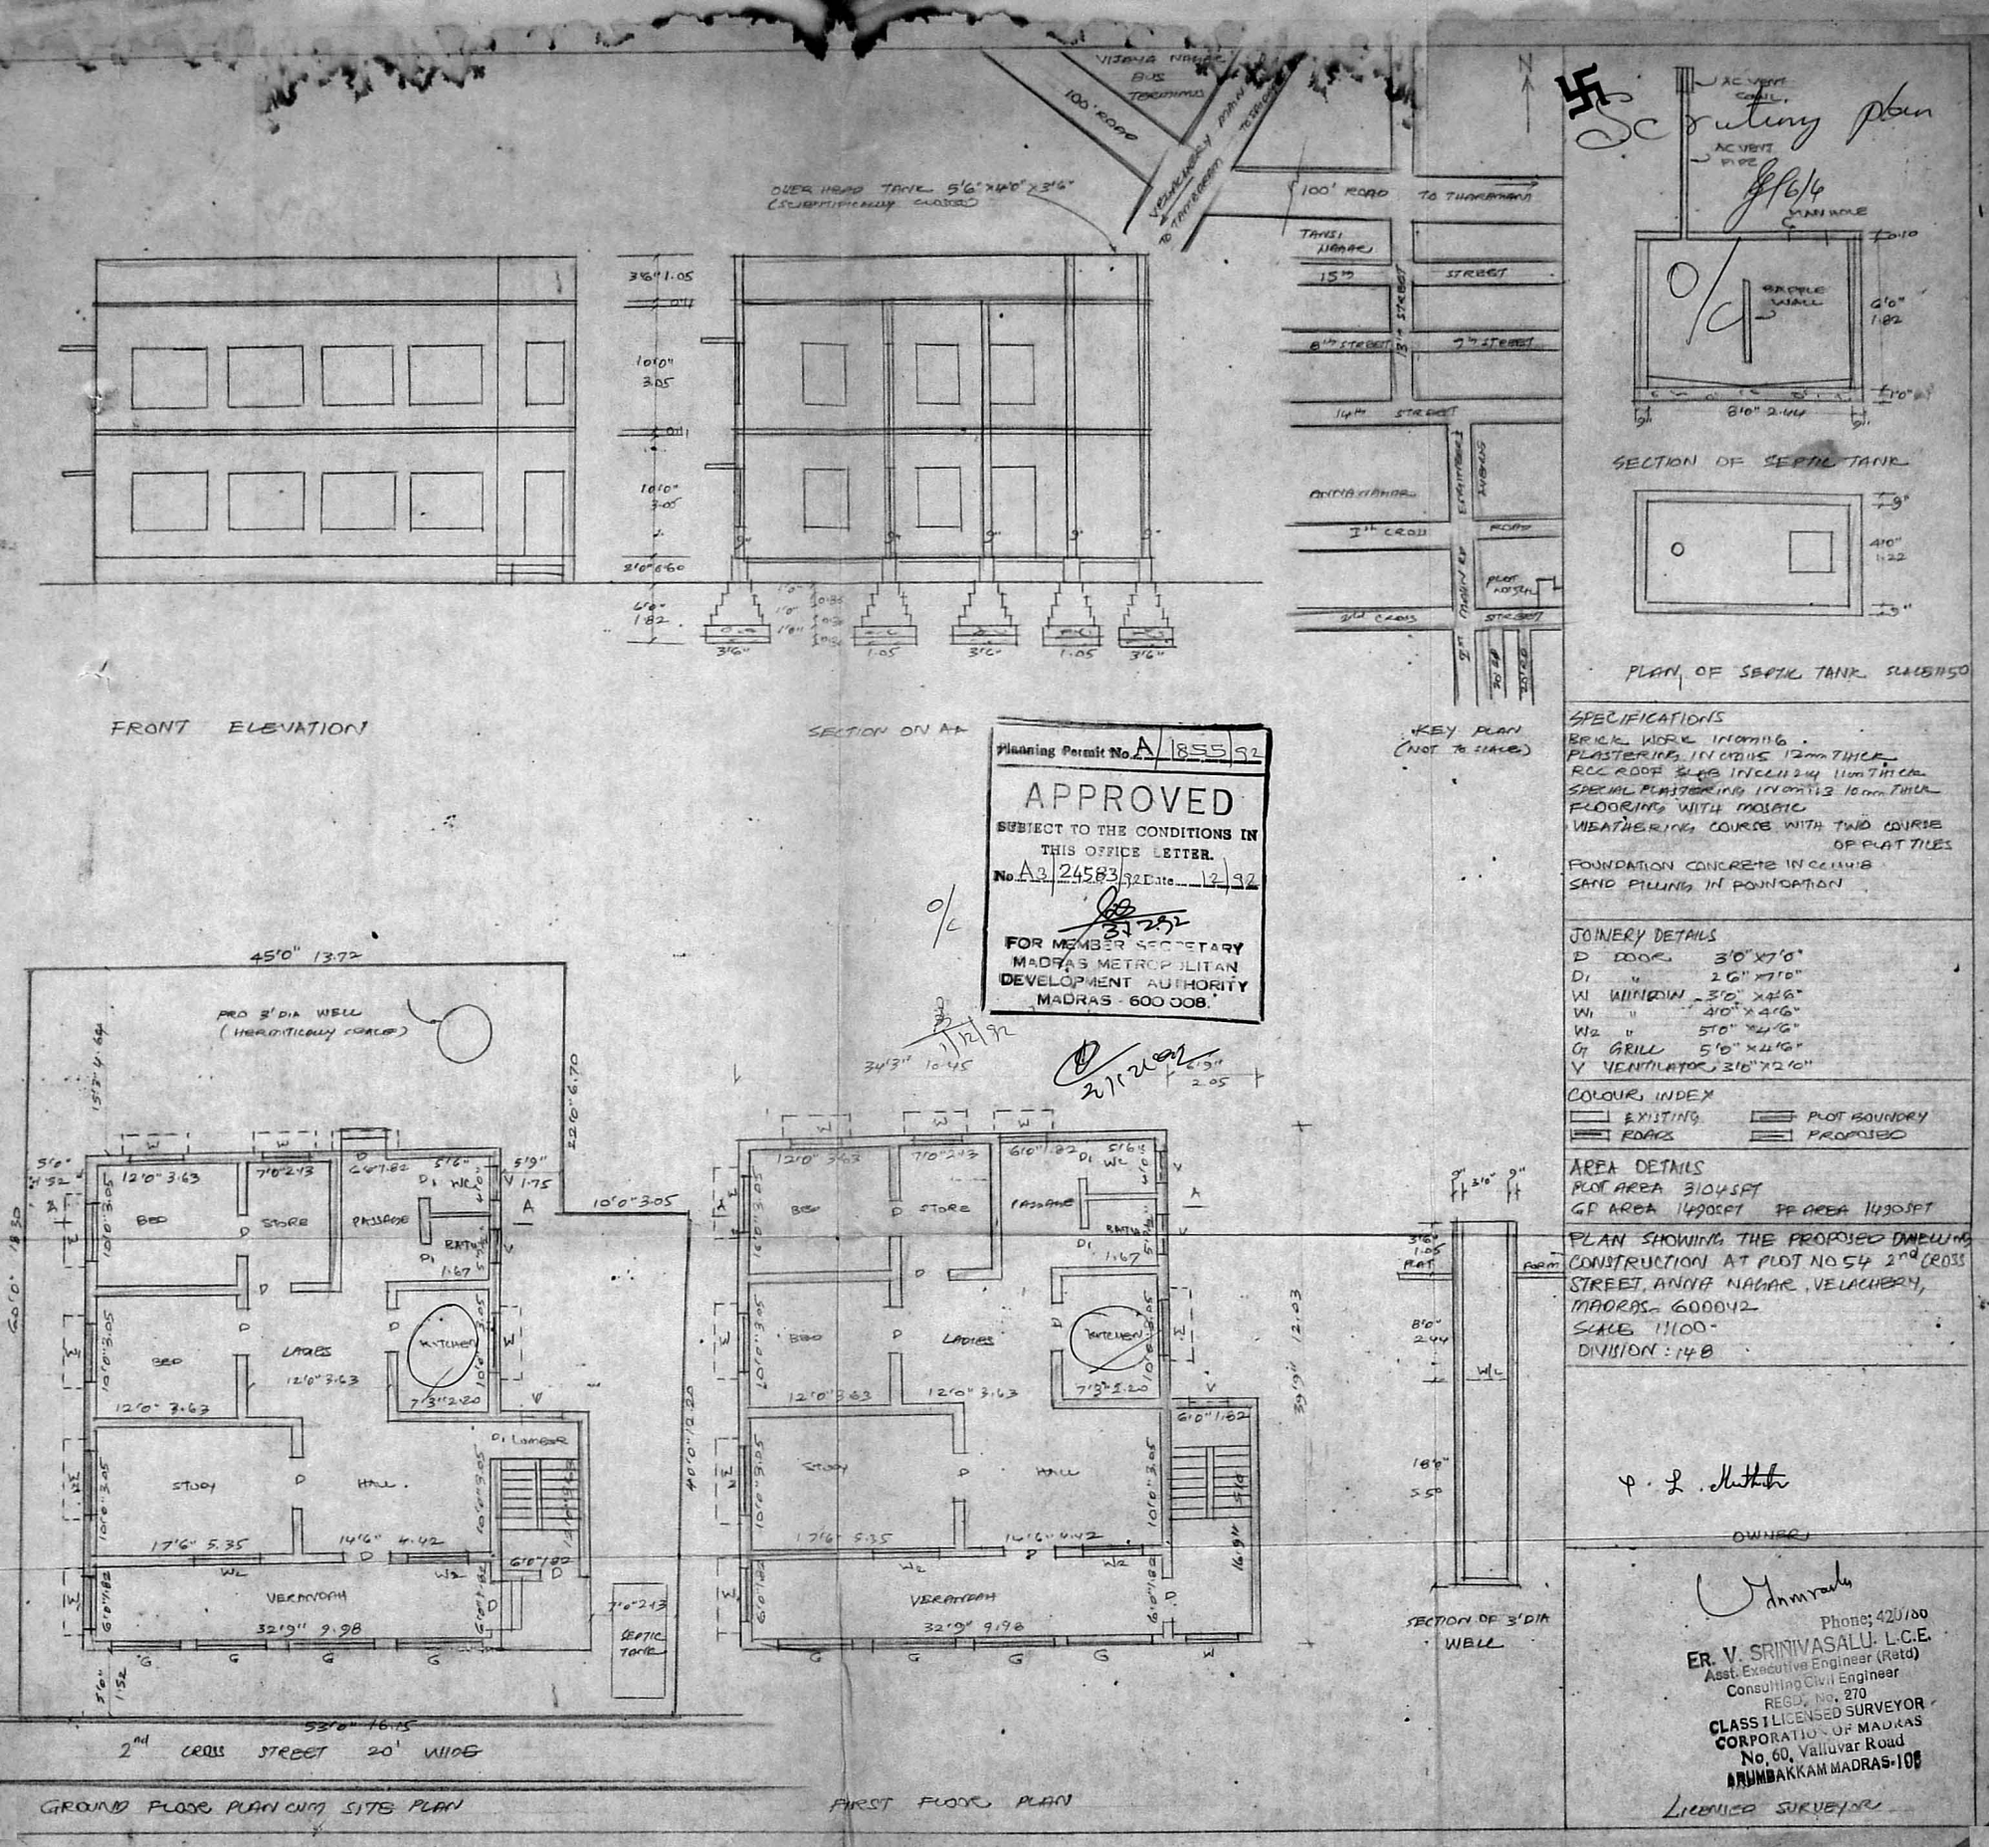

Scrutiny plan
VIJAYA NAGAR BUS TERMINUS
100' ROAD
VELACHERY MAIN ROAD TO TAMBARAM
OVER HEAD TANK 5'6"x4'0"x3'6" (SCIENTIFICALLY CLOSED)
100' ROAD TO THARAMANI
TANSI NAGAR
15th STREET
8th STREET
7th STREET
14th STREET
ANNA NAGAR
1st CROSS ROAD
2nd CROSS STREET
PLOT NO 54
FRONT ELEVATION
SECTION ON A-A
KEY PLAN (NOT TO SCALE)
AC VENT COIL
AC VENT PIPE
MAN HOLE
BAFFLE WALL
SECTION OF SEPTIC TANK
PLAN OF SEPTIC TANK SCALE 1:50
Planning Permit No. A/1855/92
APPROVED
SUBJECT TO THE CONDITIONS IN THIS OFFICE LETTER.
No. A3/24583/92 Date 12/92
FOR MEMBER SECRETARY
MADRAS METROPOLITAN DEVELOPMENT AUTHORITY
MADRAS - 600 008.
PRO 3' DIA WELL (HERMITICALLY SEALED)
BED
STORE
PASSAGE
BATH
LADIES
KITCHEN
STUDY
HALL
VERANDAH
SEPTIC TANK
2nd CROSS STREET 20' WIDE
GROUND FLOOR PLAN CUM SITE PLAN
FIRST FLOOR PLAN
SECTION OF 3' DIA WELL
SPECIFICATIONS
BRICK WORK IN CM 1:6
PLASTERING IN CM 1:5 12mm THICK
RCC ROOF SLAB IN CC 1:2:4 11mm THICK
SPECIAL PLASTERING IN CM 1:3 10mm THICK
FLOORING WITH MOSAIC
WEATHERING COURSE WITH TWO COURSE OF FLAT TILES
FOUNDATION CONCRETE IN CC 1:4:8
SAND FILLING IN FOUNDATION
JOINERY DETAILS
D DOOR 3'0"x7'0"
D1 " 2'6"x7'0"
W WINDOW 3'0"x4'6"
W1 " 4'0"x4'6"
W2 " 5'0"x4'6"
G GRILL 5'0"x4'6"
V VENTILATOR 3'0"x2'0"
COLOUR INDEX
EXISTING
ROADS
PLOT BOUNDRY
PROPOSED
AREA DETAILS
PLOT AREA 3104 SFT
GF AREA 1490 SFT
FF AREA 1490 SFT
PLAN SHOWING THE PROPOSED DWELLING CONSTRUCTION AT PLOT NO 54 2nd CROSS STREET, ANNA NAGAR, VELACHERY, MADRAS - 600042
SCALE 1:100
DIVISION : 148
OWNER
Phone; 420780
ER. V. SRINIVASALU. L.C.E.
Asst. Executive Engineer (Retd)
Consulting Civil Engineer
REGD. No. 270
CLASS I LICENSED SURVEYOR
CORPORATION OF MADRAS
No. 60, Valluvar Road
ARUMBAKKAM MADRAS-106
LICENSED SURVEYOR