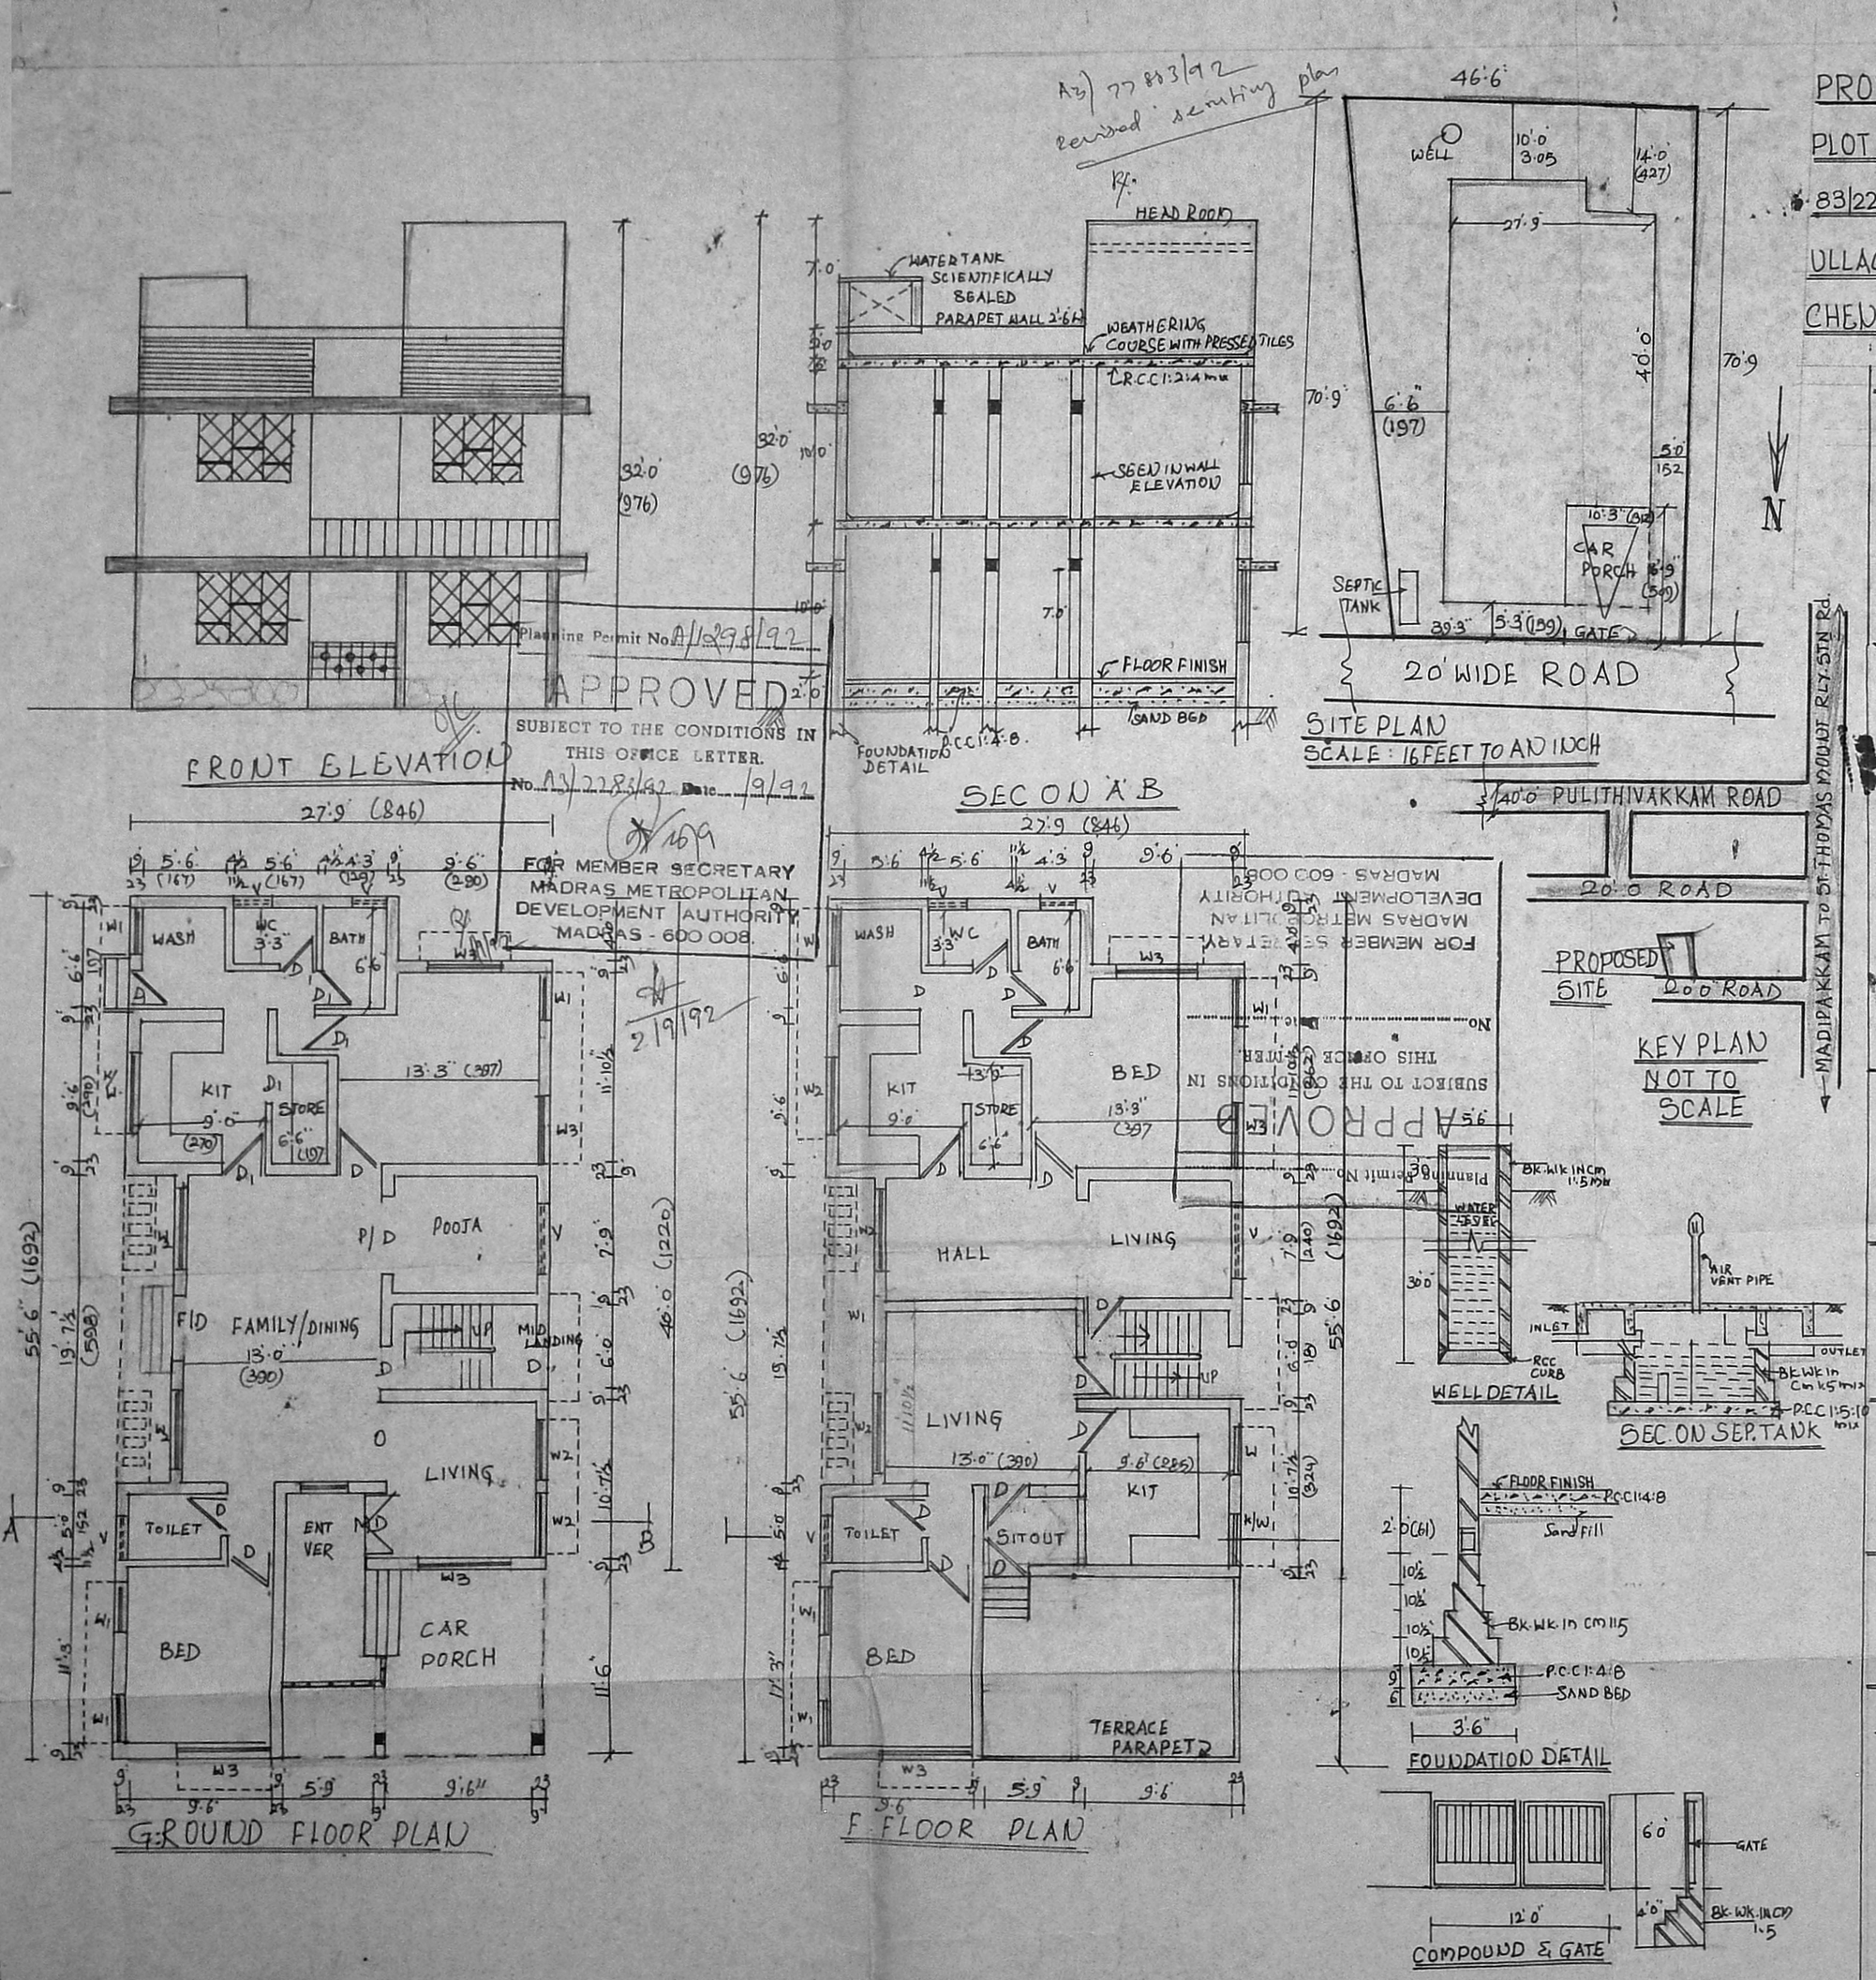

Planning Permit No. A/1298/92

APPROVED

SUBJECT TO THE CONDITIONS IN THIS OFFICE LETTER.

No. A3/2283/92 Date 1/9/92

FOR MEMBER SECRETARY
MADRAS METROPOLITAN DEVELOPMENT AUTHORITY
MADRAS - 600 008.

2/9/92

APPROVED

SUBJECT TO THE CONDITIONS IN THIS OFFICE LETTER.

No. ... Date ...

FOR MEMBER SECRETARY
MADRAS METROPOLITAN DEVELOPMENT AUTHORITY
MADRAS - 600 008

PROPOSED RESIDENCE AT PLOT No 8, S. No 83/2B1A2 OLD S. No 83/22 OF BHAVANI COLONY, ULLAGARAM VILLAGE, SAIDAPET TALUK CHENGAI M.G.R. DIST.

SPECIFICATIONS

FOUNDATION : 6" SAND FILLING AND 9" PCC IN 1 BRICK WORK

SUPER STRUCTURE : BK. WK. IN CM 1:6 USING WELL BURNT BRICK GROUND MOULDED

LINTEL & ROOF SLAB : RCC 1:2:4 MIX DESIGNED THICKENS

WEATHERING COURSE : BK. JELLY IN L.M WITH PRESSED TILES TOP

JOINERY : BEST INDIAN TEAK WOOD

SCHEDULE OF JOINERY

MD	MAIN DOOR (TW)	4'0"x7'0" (1220x2135)
D	TW PANELLED DOOR	3'0"x7'0" (915x2135)
	TW " "	2'6"x7'0" (760x2135)
FD	TW FRENCH DOOR	4'0"x3'0" (1220x915)
PD	PUJA DOOR	5'0"x7'0" (1525x2135)
W1	TW WINDOW	3'0"x4'6" (915x1372)
W2	TW GLAZED WINDOW	4'0"x4'6" (1220x1372)
W3	TW " "	5'0"x4'6" (1525x1372)
KW	KITCHEN WINDOW	4'0"x3'0" (1220x975)
V	T.W VENTILATOR	3'0"x3'0" (915x915)
V1	TW GLAZED VENTILATOR	5'0"x2'0" (1525x610)

AREA STATEMENT

PLOT AREA	3132 Sq ft
PRO. GROUND FLOOR	1381.00" 130.00 SQM
COVERAGE	< 44%
PRO. F. F. AREA	1347.00
F. S. I	0.87

LEGEND

EXISTING AREA SHOWN AS
PROPOSED AREA SHOWN AS
ROAD SHOWN AS
SITE SHOWN AS

NORTH

SCALE : 1" : 8'0" (1 : 100)

C. Rajavalli

LICENSED SURVEYOR

M. R. DEENA KUMAR, D.C.E.,
Consulting Civil Engineer & Contractor,
Madras Corporation Licensed Surveyor,
LICENCE No. 139
12, SIXTH MAIN ROAD,
JAWAHAR NAGAR, AGARAM,
MADRAS-600 082.

4/4