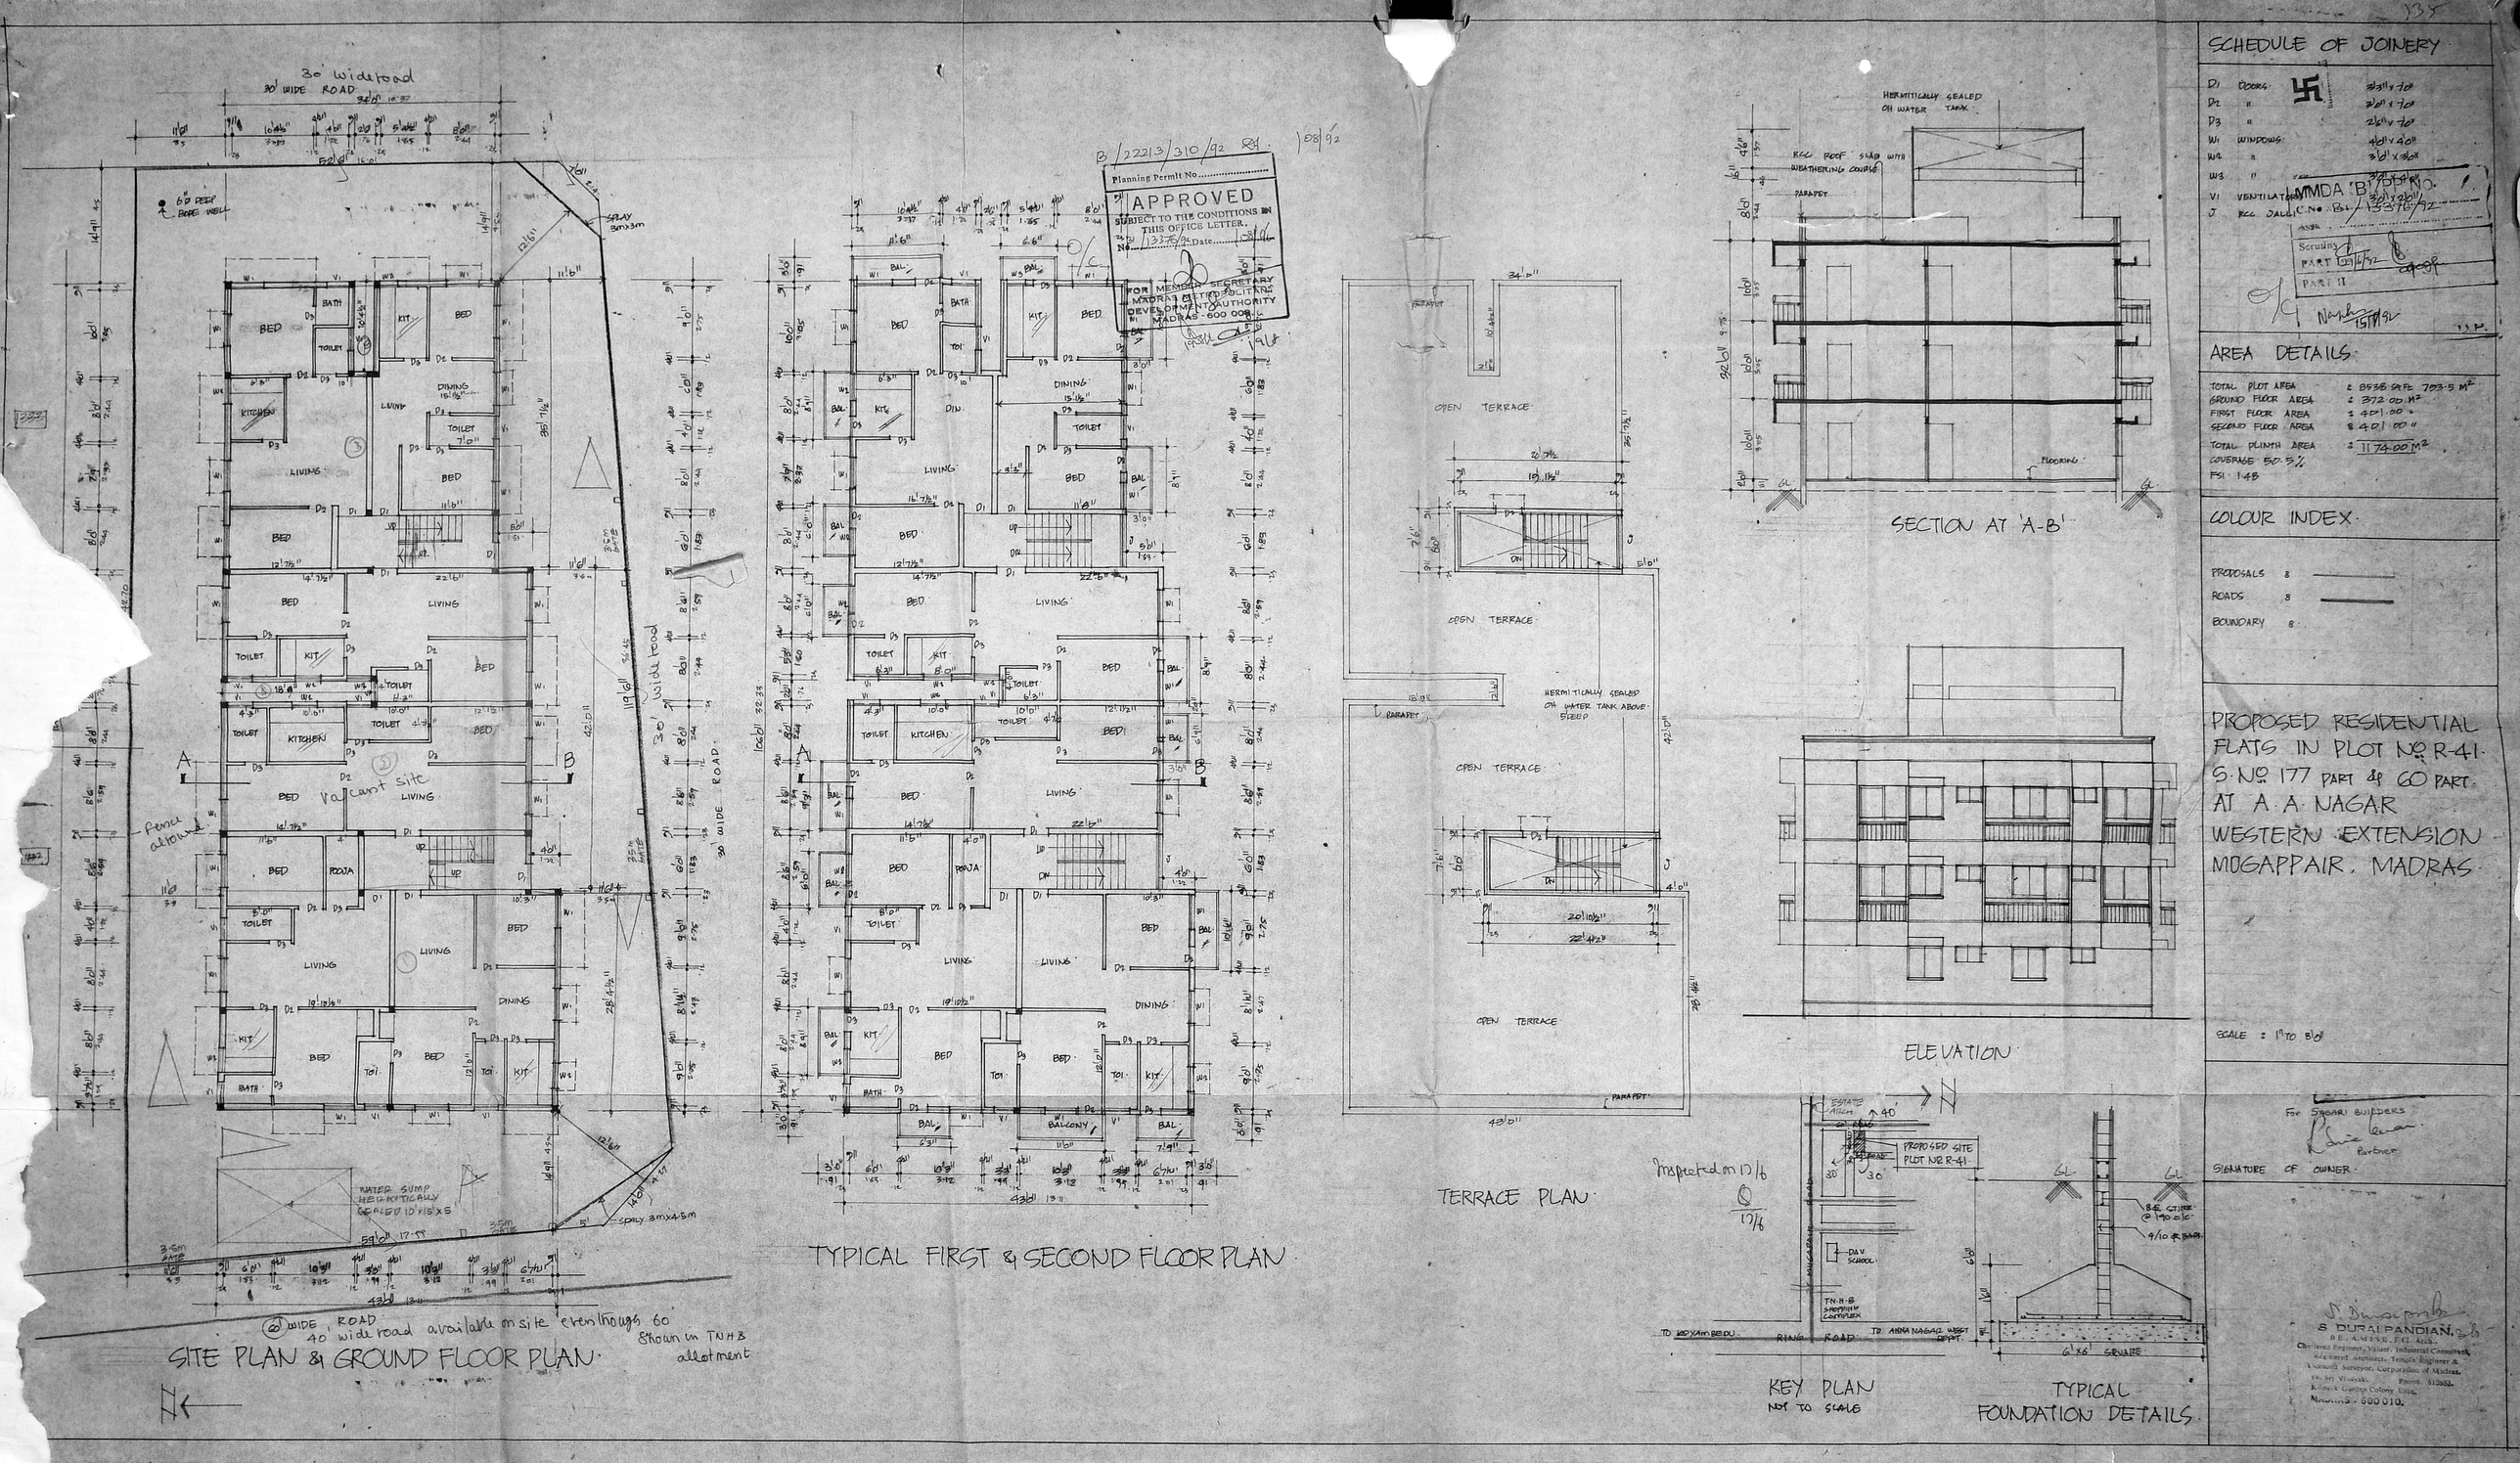

SITE PLAN & GROUND FLOOR PLAN

TYPICAL FIRST & SECOND FLOOR PLAN

TERRACE PLAN

SECTION AT 'A-B'

ELEVATION

KEY PLAN
NOT TO SCALE

TYPICAL FOUNDATION DETAILS

Inspected on 17/6

SCHEDULE OF JOINERY

D1	DOORS	3'3" x 7'0"
D2	"	3'0" x 7'0"
D3	"	2'6" x 7'0"
W1	WINDOWS	4'0" x 4'0"
W2	"	3'0" x 3'0"
W3	"	3'0" x 4'0"
V1	VENTILATORS	3'0" x 2'0"
J	RCC JALLI	

MMDA 'B' PD NO. C.No. B1/13376/92

Scrutiny
PART I 29/6/92
PART II

AREA DETAILS

TOTAL PLOT AREA	: 8538 SQ.FT. 793.5 M²
GROUND FLOOR AREA	: 372.00 M²
FIRST FLOOR AREA	: 401.00 "
SECOND FLOOR AREA	: 401.00 "
TOTAL PLINTH AREA	: 1174.00 M²
COVERAGE 50.5%	
FSI 1.48	

COLOUR INDEX

PROPOSALS 8
ROADS 8
BOUNDARY 8

PROPOSED RESIDENTIAL FLATS IN PLOT NO R-41 S.NO 177 PART & 60 PART AT A.A. NAGAR WESTERN EXTENSION MUGAPPAIR, MADRAS

SCALE : 1" TO 8'0"

For SAGARI BUILDERS
Partner

SIGNATURE OF OWNER

S. DURAI PANDIAN, B.E., A.M.I.S.E., F.I.I. Arch.
Chartered Engineer, Valuer, Industrial Consultant, Registered Architect, Temple Engineer & Licensed Surveyor, Corporation of Madras.
19, Sri Vinayak, Phone: 612683.
Kilpauk Garden Colony Extn.
MADRAS - 600 010.