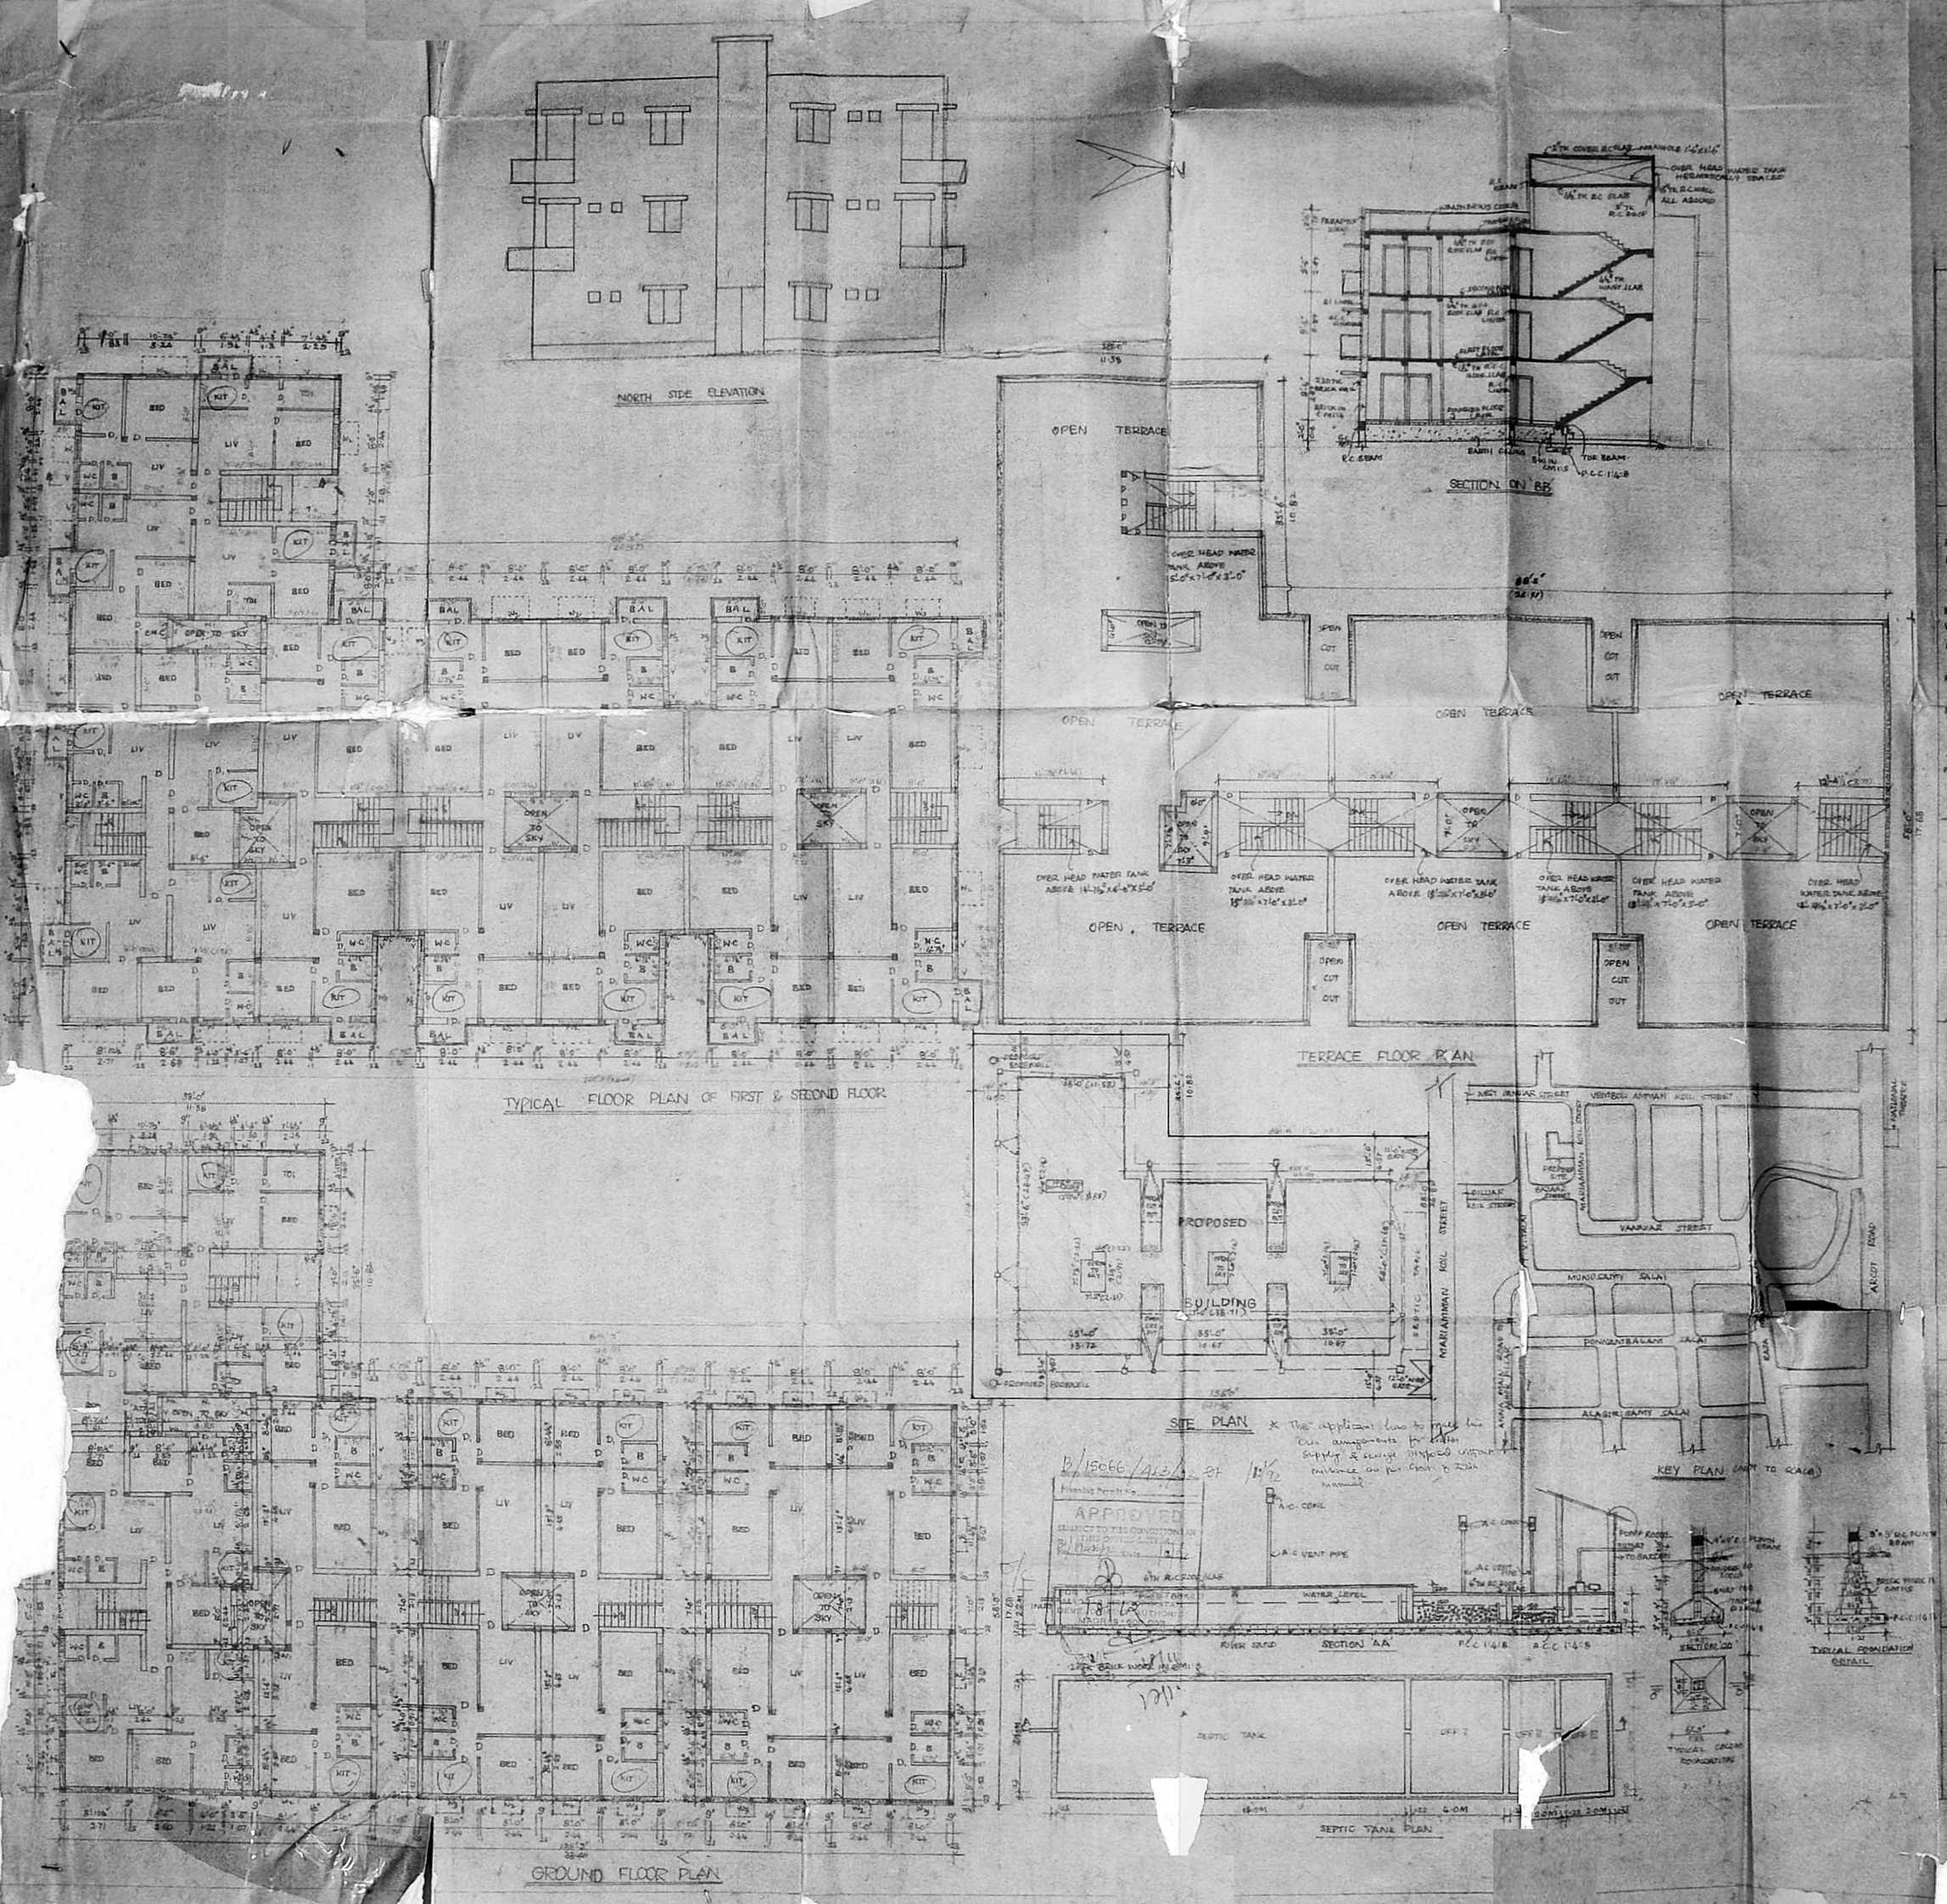

SCHEDULE OF JOINERY

D - T.W FLUSH DOOR 8'-0"x7'-0" - 4 x 2.13

D_1 - T.W PANELLED DOOR 2'-6"x7'-0" - 1.78 x 2.13

W - T.W GLAZED WINDOW 4'-6"x4'-6" - 1.22 x 1.37

W_1 - DO - 3'-0"x4'-6" - 91 x 1.37

W_2 - DO - 2'-0"x4'-6" - 61 x 1.37

W_3 - DO - 1'-0"x4'-6" - 30 x 1.37

V - T.W GLAZED VENTILATOR 2'-0"x2'-0" - 0.61 x 0.61

SPECIFICATION

FOUNDATION : P.C.C IN 1:4:8

R.C.C DETAILS : R.C.C IN 1:2:4 MIX FOR ROOF SLAB, COLUMNS, TIE BEAMS, LINTELS, SUNSHADES ETC.

BRICK WORK : STOCK BRICK IN CM 1:4

WOOD WORK : WELL SEASONED TEAK WOOD

ROOFING : R.C.C ROOF SLAB FINISHED WITH MOSAIC TILES

PLASTERING : WALLS AND CEILING IN CM 1:3

PAINTING : WOOD WORK AND GRILL 1 COAT PREMIER AND TWO COATS SYNTHETIC ENAMEL PLASTERED SURFACES 3 COATS CEMENT PAINT

WEATHERING COURSE : BRICK JELLY WITH 2:1 WELL BEATEN WITH KADDUKAI AND JAGGERY WATER AND FINE COURSE OF FLAT IN CM 1:4 MIXED WITH CRUDE OIL.

AREA STATEMENT

TOTAL PLOT EXTENT - [illegible]

GROUND FLOOR AREA - [illegible]

FIRST FLOOR AREA - [illegible]

SECOND FLOOR AREA - [illegible]

TOTAL BUILT UP AREA - [illegible]

F.S.I - 1.49

COVERAGE - 50.86%

REFERENCE

PROPOSED SHOWN THUS

BOUNDARY SHOWN THUS

ROAD SHOWN THUS

DRAINAGE SHOWN THUS

PROPOSED RESIDENTIAL BUILDING AT MARIAMMAN KOIL STREET VIRUGAMBAKKAM, MS-92.

GROUND FLOOR, TYPICAL FLOOR, TERRACE FLOOR PLAN, SITE PLAN, KEY PLAN, SECTION & ELEVATION

SCALE 1:8 and 1:100

OWNER

MMDA 'B'/PP NO. 1

C.No. [illegible]

Asst.

Secretary

PART I

PART II

A.P. SURVEYOR D.P.

K. Narasimhan

K. NARASIMHAN, B.E.
Licensed Surveyor-344
CORPORATION OF MADRAS
Consulting Engineer
REG. 77, ASTA GUNDER ROAD,
WEST MAMBALAM, MADRAS-33