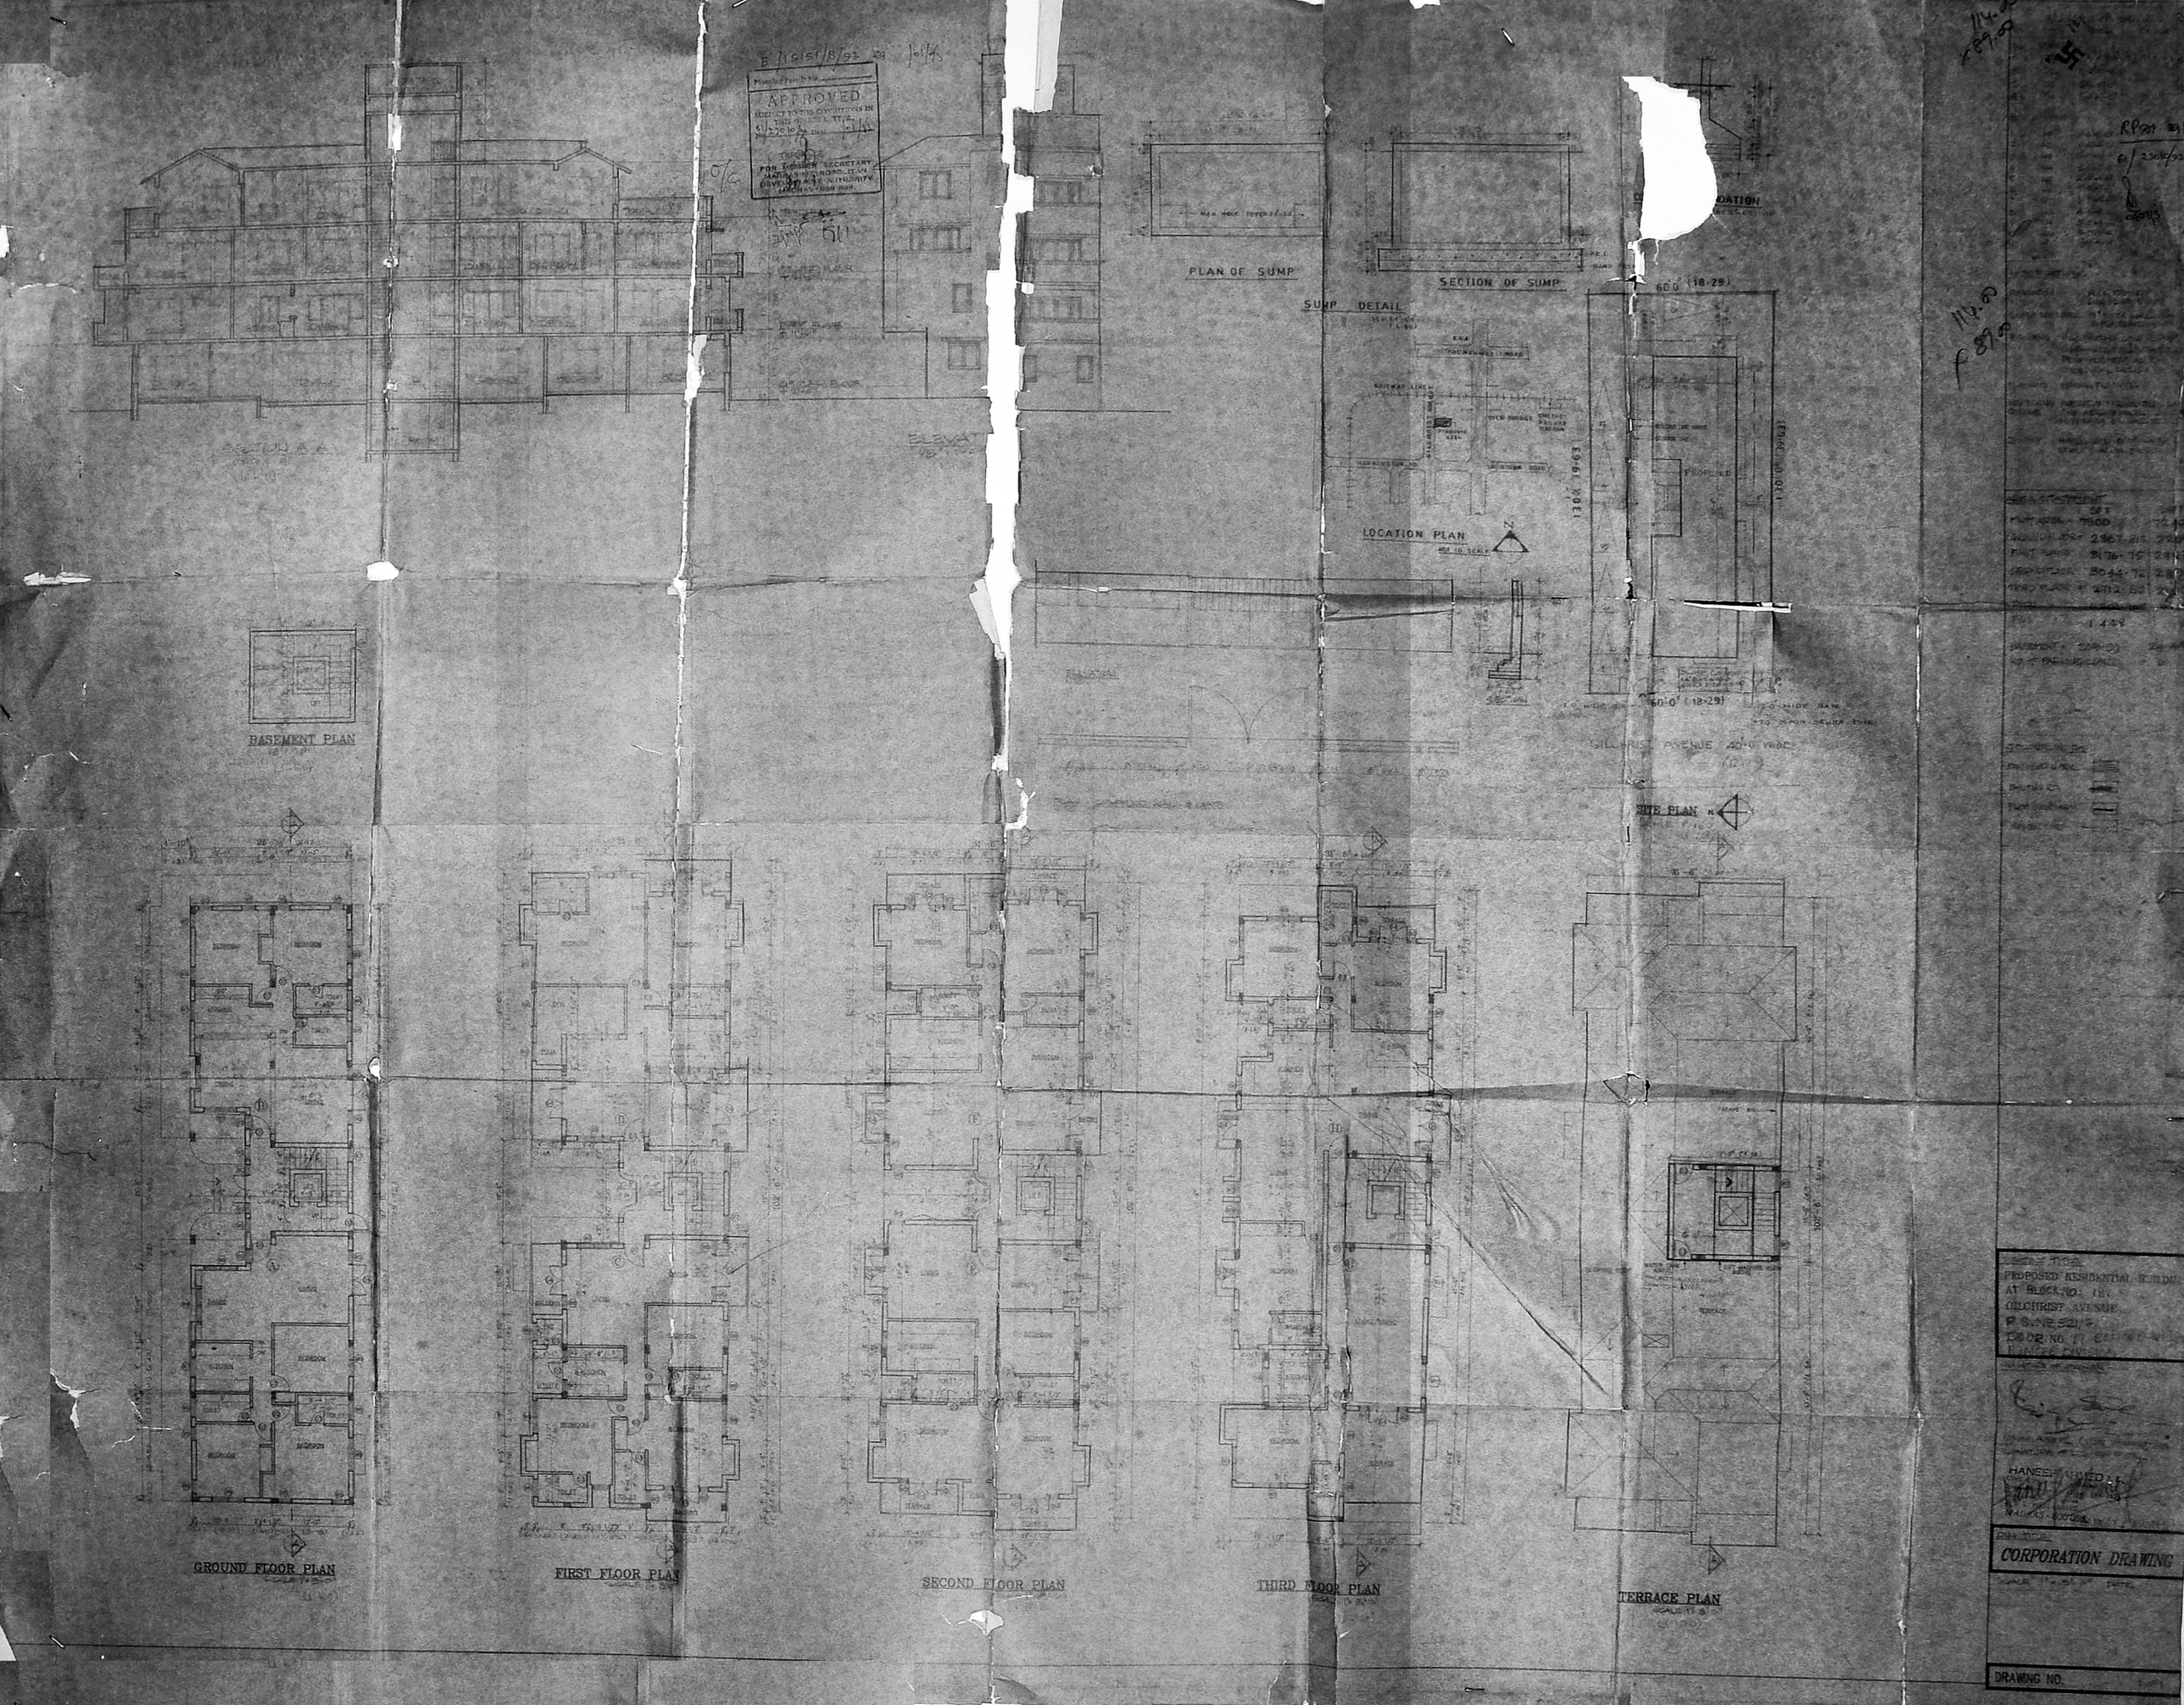
APPROVED
PLAN OF SUMP
SECTION OF SUMP
SUMP DETAIL
LOCATION PLAN
BASEMENT PLAN
SITE PLAN
GILCHRIST AVENUE 40'-0" WIDE
GROUND FLOOR PLAN
FIRST FLOOR PLAN
SECOND FLOOR PLAN
THIRD FLOOR PLAN
TERRACE PLAN
PROPOSED RESIDENTIAL BUILDING
AT BLOCK NO. 18
GILCHRIST AVENUE
CORPORATION DRAWING
DRAWING NO.