MMDA 'B' PP No. B2/29051/92

Scrutiny 6/11/92

PART I

PART II

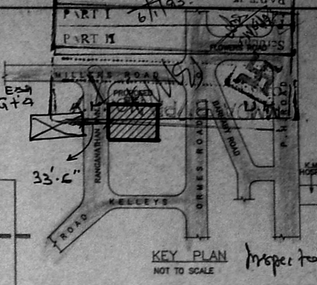

KEY PLAN
NOT TO SCALE

Inspected on 30/12

30/12

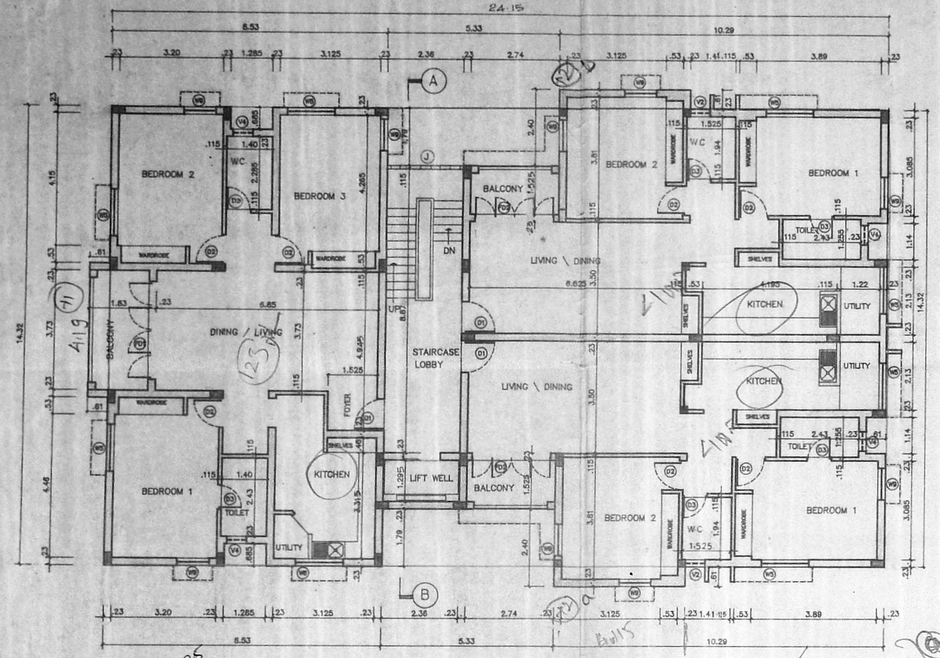

FIRST, SECOND & THIRD FLOOR PLAN

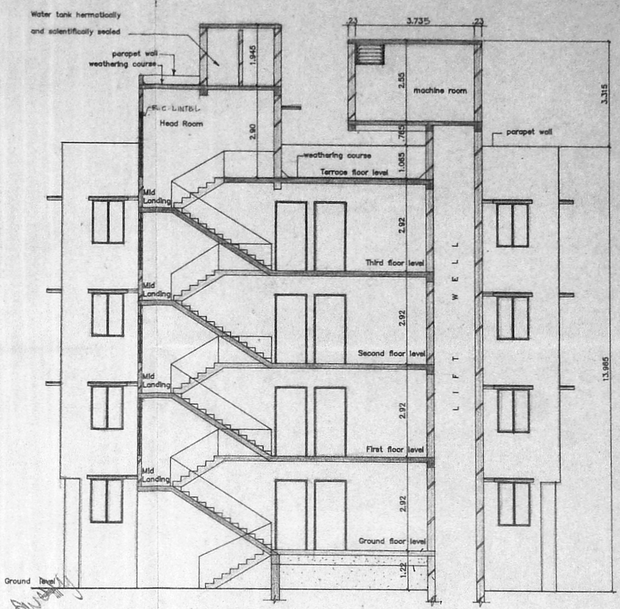

SECTION – AB

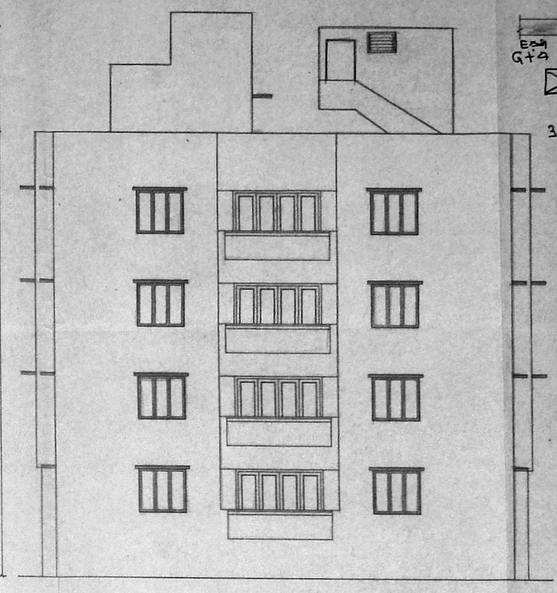

FRONT ELEVATION

Planning Permit No. B2/15539/2903/93

APPROVED
SUBJECT TO THE CONDITIONS IN THIS OFFICE LETTER
No. B2/29051/92 Date: 6.8.93

FOR MEMBER SECRETARY
MADRAS METROPOLITAN DEVELOPMENT AUTHORITY
MADRAS - 600 008.

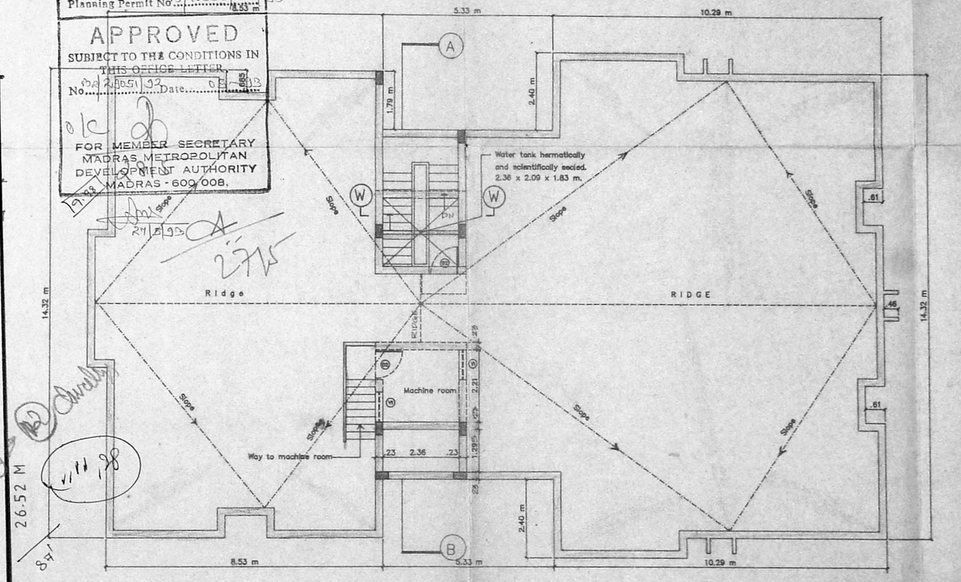

TERRACE FLOOR PLAN

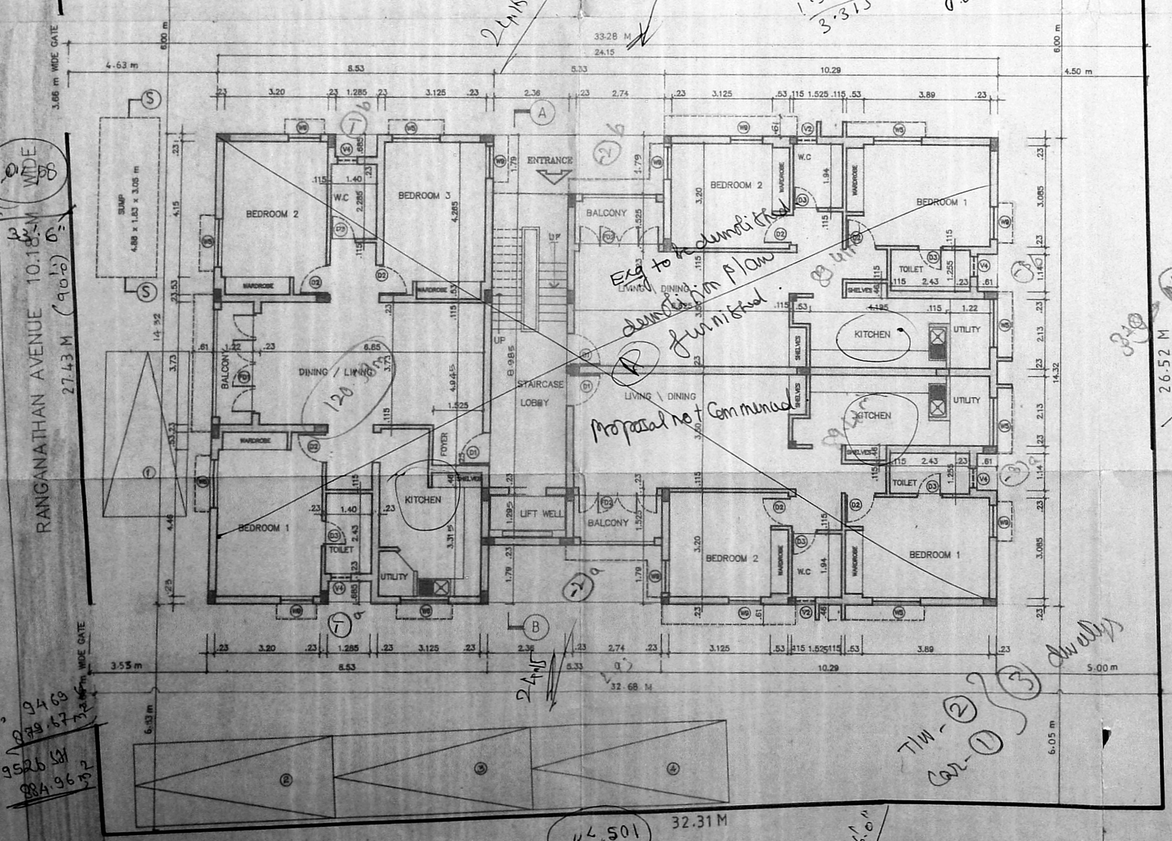

SITE CUM GROUND FLOOR PLAN

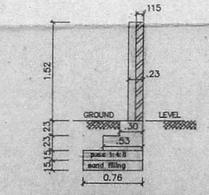

SECTION OF COMPOUND WALL
SCALE 1:50

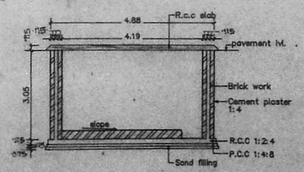

SECTION OF SUMP – SS

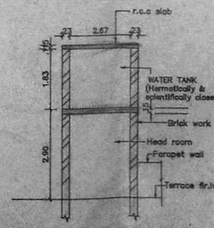

SECTION OF WATER TANK – WW

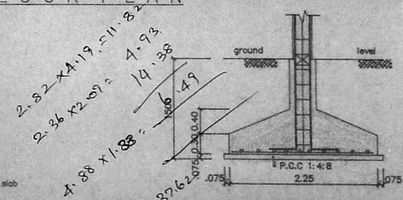

SECTION – XX

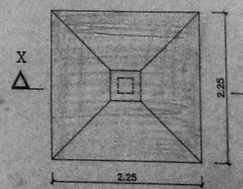

PLAN OF FOUNDATION SCALE 1:50

LEGEND

CODE	SIZE	DESCRIPTION
D1	1.00 X 2.18	TEAK WOOD FRAMED FLUSH DOOR
D2	0.91 X 2.18	COUNTRY WOOD FRAMED FLUSH DOOR
D3	0.76 X 2.18	COUNTRY WOOD FRAMED FLUSH DOOR
FD1	2.74 X 2.18	COUNTRY WOOD PAINTED FRENCH DOOR
FD2	2.44 X 2.18	COUNTRY WOOD PAINTED FRENCH DOOR
W5	1.475 X 1.37	STEEL GLAZED WINDOW
W8	1.475 X 0.875	STEEL GLAZED WINDOW
W9	0.975 X 1.37	STEEL GLAZED WINDOW
V1	0.91 X 0.66	STEEL GLAZED LOUVERED VENTILATOR
V2	0.61 X 0.94	STEEL GLAZED LOUVERED VENTILATOR
V4	0.61 X 1.04	STEEL GLAZED LOUVERED VENTILATOR
J	2.36 X 1.83	R.C.C. JALLEY

SPECIFICATION

SL.NO	DESCRIPTION
1.	P.C.C. 1:4:8 IN FOUNDATION
2.	SAND FILLING IN FOUNDATION
3.	BRICK WORK IN C.M. 1:6
4.	R.C.C. WORK FOR SLABS,LINTELS & BEAMS Etc.,
5.	PLASTERING IN C.M. 1:5 EXTERNAL & 1:4 INTERNAL
6.	MOSAIC TILED FLOORING.
7.	WEATHERING COURSE OF BRICK JELLY LIME CONC.

AREA STATEMENT

Plot Area	879.692 M²
Built Up Area	1317.1102 M²

COLOUR INDEX

Proposed construction	
Boundary of site	
Road	

DRG No:	DATE	SCALE	REV	FILE	DRAWN	CHKD BY
1 160 157 B	12.11.92	1:100	-o-	SAISHIVC SAISHIV	SRINIVASAN	

PROPOSED CONSTRUCTION OF FLATS AT DOOR No: 3, RANGANATHAN AVENUE KILPAUK MADRAS – 600 010
R.S.No: 3110 / 5 BLOCK No: 50
PERAMBUR – PURUSAIWALKAM
TALUK. CORPORATION DIVISION
No: 70 ZONE – V

SIGNATURE OF OWNER

L.No. 476 /92 – 93.

SIGNATURE OF LICENSED SURVEYOR