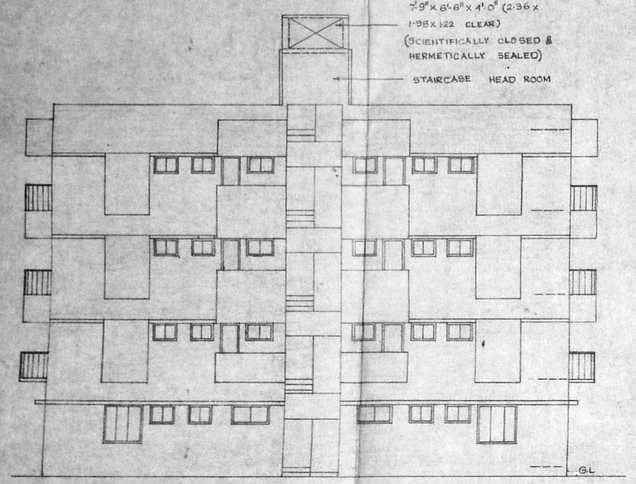

ELEVATION

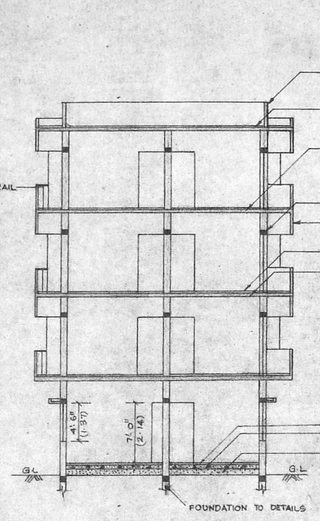

SECTION "AB"

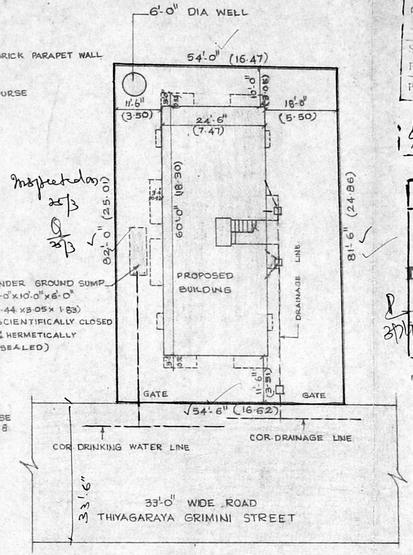

SITE PLAN SCALE 1"=16' (1:200)

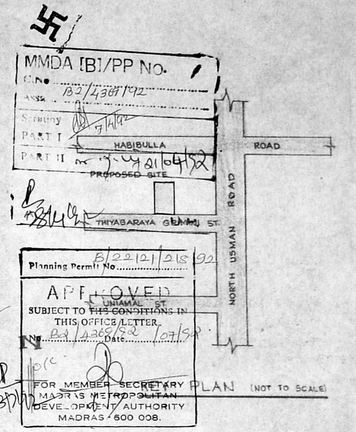

PLAN (NOT TO SCALE)

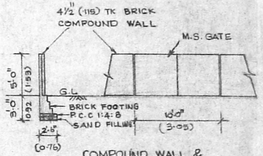

COMPOUND WALL & GATE DETAILS

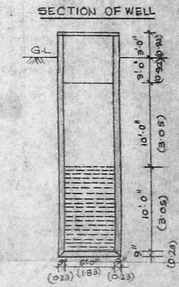

SCHEDULE OF JOINERY

TYPE	WIDTH	HEIGHT	DESCRIPTION
D	3'-3" (1.00)	7'-0" (2.14)	C.W FRAMED PANELLED DOOR
D_1	3'-0" (0.92)	7'-0" (2.14)	-DO-
D_2	2'-5" (0.76)	7'-0" (2.14)	-DO-
W	6'-0" (1.83)	4'-6" (1.37)	C.W FRAMED GLAZED WINDOW
W_1	4'-6" (1.37)	4'-6" (1.37)	-DO-
W2	4'-6" (1.37)	3'-0" (0.92)	-DO-
V	3'-0" (0.92)	2'-0" (0.61)	C.W FRAMED VENTILATOR WITH LOUVRED
D_3	2'-9" (0.84)	7'-0" (2.14)	C.W FRAMED PANELLED DOOR

SPECIFICATION

FOUNDATION: USING R.C.C 1:4:8, R.C.C 1:2:4, FOOTING WIDTH 7'-0" (2.14M) DEPTH OF FOUNDATION 6'-0" (1.83M)

SUPER STRUCTURE: BRICK WORK IN CM 1:5, R.C.C 1:2:4 IN LINTEL SLAB, BEAM & SUNSHADE

ROOF: R.C.C 1:2:4 IN SLAB THK. 4½" (115)

FLOORING: MOASIC FLOORING

FINISHING: INTERIOR & EXTERIOR PAINTED WITH CEMENT PAINT

WEATHERING COURSE: BRICK JELLY LIME CONCRETE OVER THE WEATHERING TILES

AREA STATEMENT

PLOT AREA	: 4435 SQFT	412 SQM.	
GROUND FLOOR AREA:	1470 "	136.56 "	
FIRST FLOOR AREA:	1704 "	158.30 "	
SECOND FLOOR AREA:	1704 "	158.30 "	
THIRD FLOOR AREA:	1704 "	158.30 "	
TOTAL BUILT UP AREA:	6582 "	611.46 "	
PLOT COVERAGE	: 33.15%		
F.S.I	: 1.48		

COLOUR INDEX

- PROPOSED BUILDING
- ROAD
- BOUNDARY LINE
- WATER LINE
- SEWAGE LINE

OWNER SIGNATURE

PROPOSED DWELLING UNITS AT NO: 34, THIYAGARAYA GRAMINI STREET, T. NAGAR S.NO: 6808, BLOCK NO: 106.

DATE : 8-01-1992 SCALE-1"=8'-0" (1:100)

DRAWN:

S. SUBRAMANIAN, B.Arch., A.I.I.A., M.C.A.
REGISTERED ARCHITECT, GOVERNMENT OF TAMILNADU.
B.A. No. 1997/1-85
M.C.A. Non CHARTERED
No. 22, LAZIMANAN STREET, MANAMADURAI, MADURAI-630606

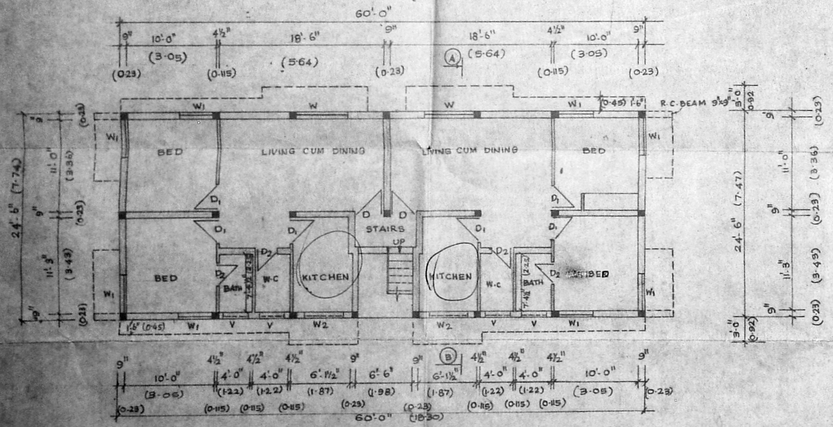

GROUND FLOOR PLAN

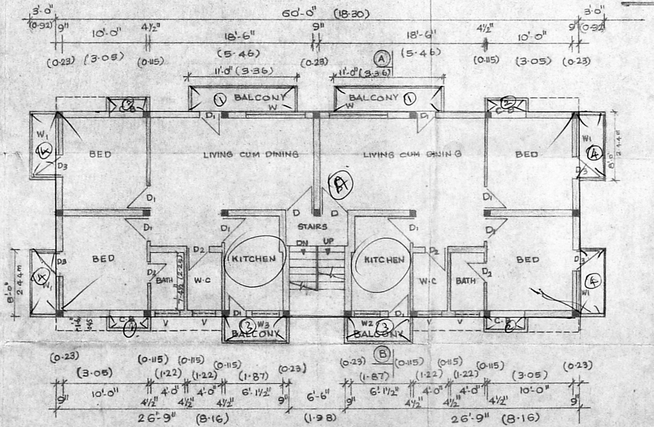

TYPICAL FLOOR PLAN

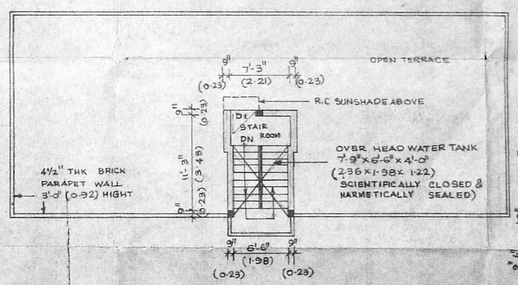

TERRACE FLOOR PLAN

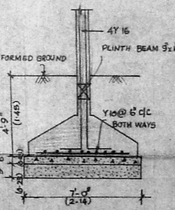

DETAILS OF FOUNDATION SCALE 1"=1'