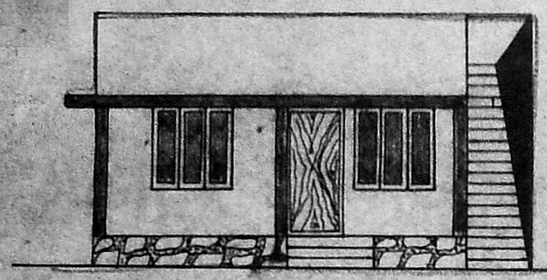

ELEVATION

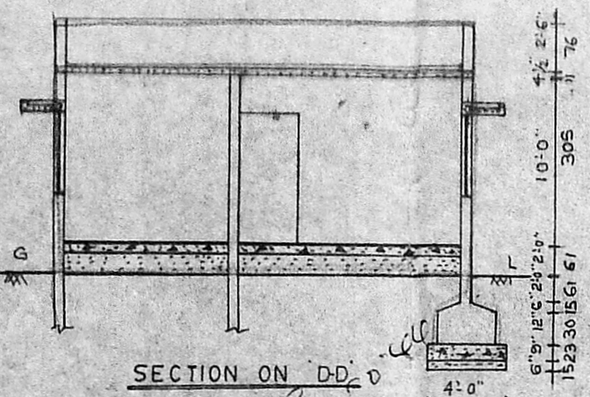

SECTION ON D-D

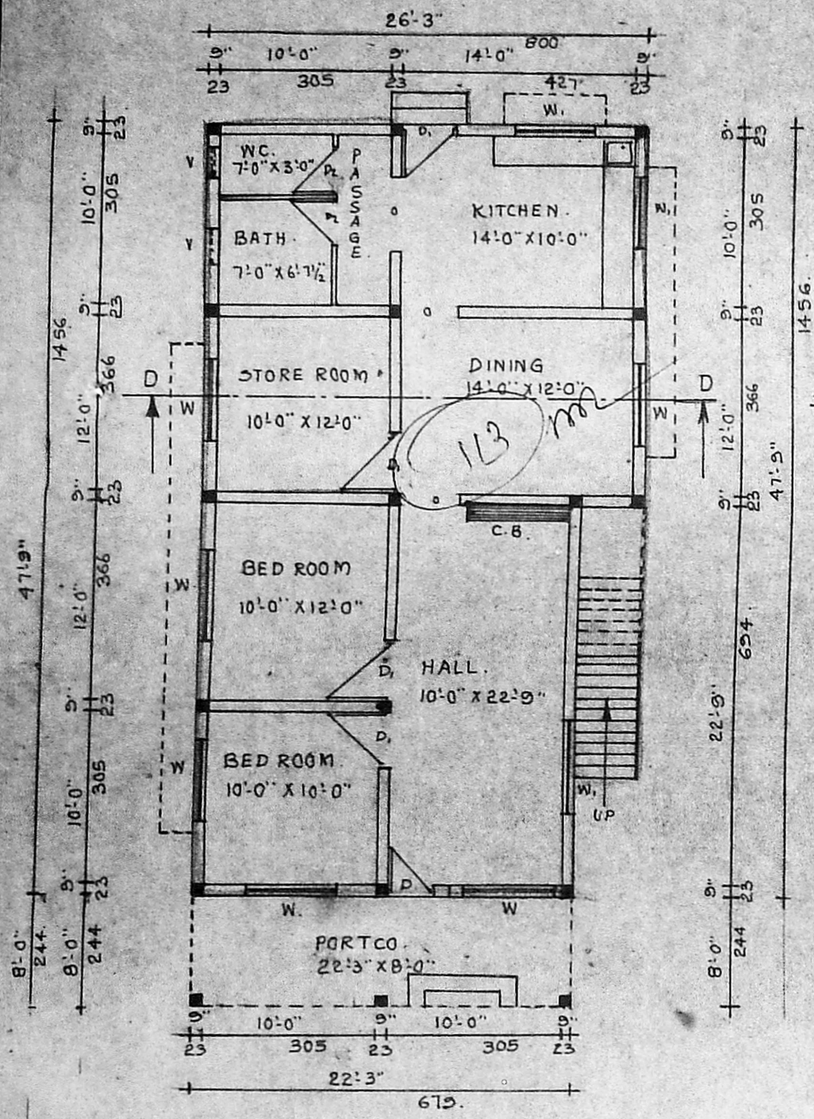

PLAN

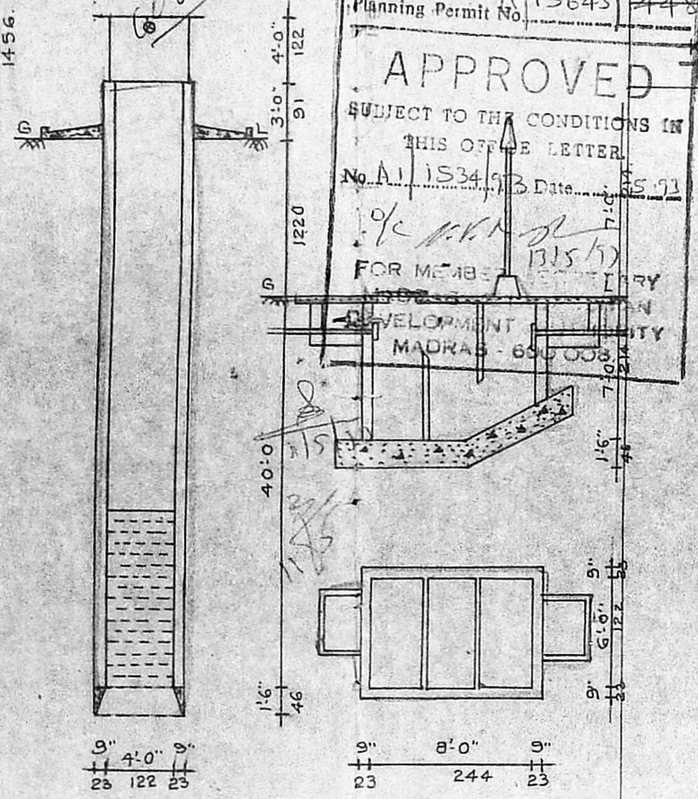

DETAILS OF WELL & SEPTICTANK

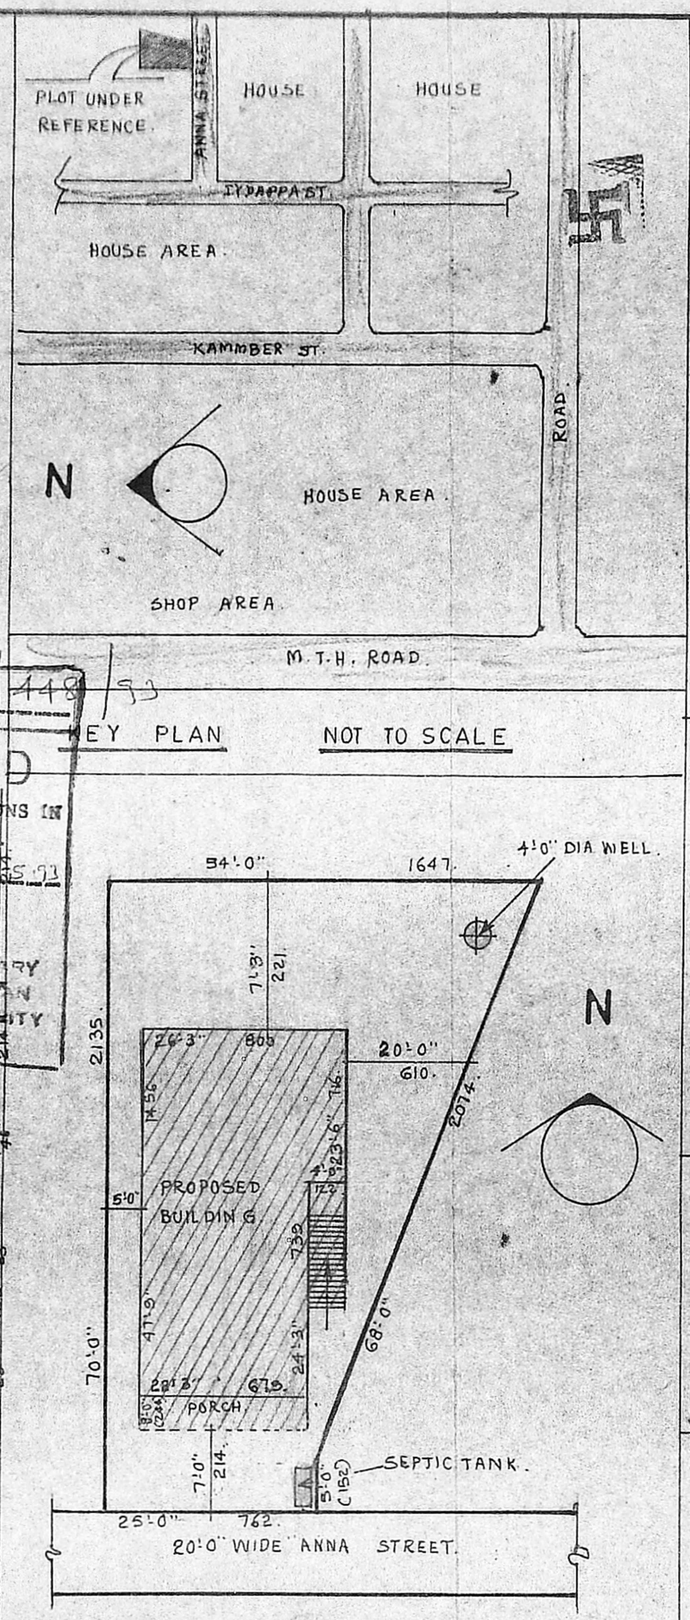

SITE PLAN SCALE 1:200

Planning Permit No. A/15645/448/93

KEY PLAN NOT TO SCALE

OFFICE USE

Scrutiny plan
18/8/93.

A1/1534/93.

(PAI 126 to 2/93

AP(AM)

SPECIFICATIONS

1. FOUNDATION WITH PILE FOUNDATION.
2. SAND FILLING FOR FOUNDATION AND BASEMENT.
3. C.C. 1:2:4 FOR LINTEL, SUNSHADE SLAB ETC.
4. BRICK WORK IN CM 1:5 USING FIRST CLASS STOCK BRICKS.
5. FLOORING CONCRETE IN C.C. 1:4:8. 10CM TH.
6. FLOOR FINISHING WITH CM 1:3, 10MM THICK.
7. PLASTERING IN CM 1:5, 12MM TH.

JOINEARY DETAILS

C.W.	DOOR	D	3'-3" X 7'-0" (100 X 214)
C.W.	DOOR	D_1	3'-0" X 7'-0" (91 X 214)
C.W.	DOOR	D_2	2'-6" X 6'-6" (76 X 196)
C.W.	WINDOW	W	4'-6" X 4'-6" (137 X 137)
C.W.	WINDOW	W_1	4'-0" X 4'-6" (122 X 137)
C.W.	VENTILATOR	V.	2'-0" X 1'-6" (61 X 46)

AREA DETAILS

AREA OF THE PLOT - 2752 SQ.FT (255 M^2)

PROPOSED PLINTH AREA - 1158 SQ.FT (107 M^2)

PLOT COVERAGE - 42%.

FLOOR SPACE INDEX - 0.42.

DETAILED PLAN SHOWING THE PROPOSED CONSTRUCTIONS OF A HOUSE BUILDING IN S.NO. 216/2 AT PLOT NO. 4. AMBATTUR VILLAGE. AT SAIDAPET TALUK. CHENGAI M.G.R. DISTRICT. AMBATTUR MUNICIPALITY LIMIT.

SCALE = 1:100 ALL DIMENSIONS ARE IN CM & FEET.

COLOUR INDEX

PROPOSED
EXISTING
ROADS
BOUNDARY

T.C. Narasimham

SIGNATURE OF OWNER

LICENSED SURVEYOR

P. SIVAJO HY. D.C.E.,
Civil Engineer & Licenced Surveyor,
AMBATTUR TOWNSHIP
2/1050, MMDA COLONY,
Arumbakkam West, Madras-600 106