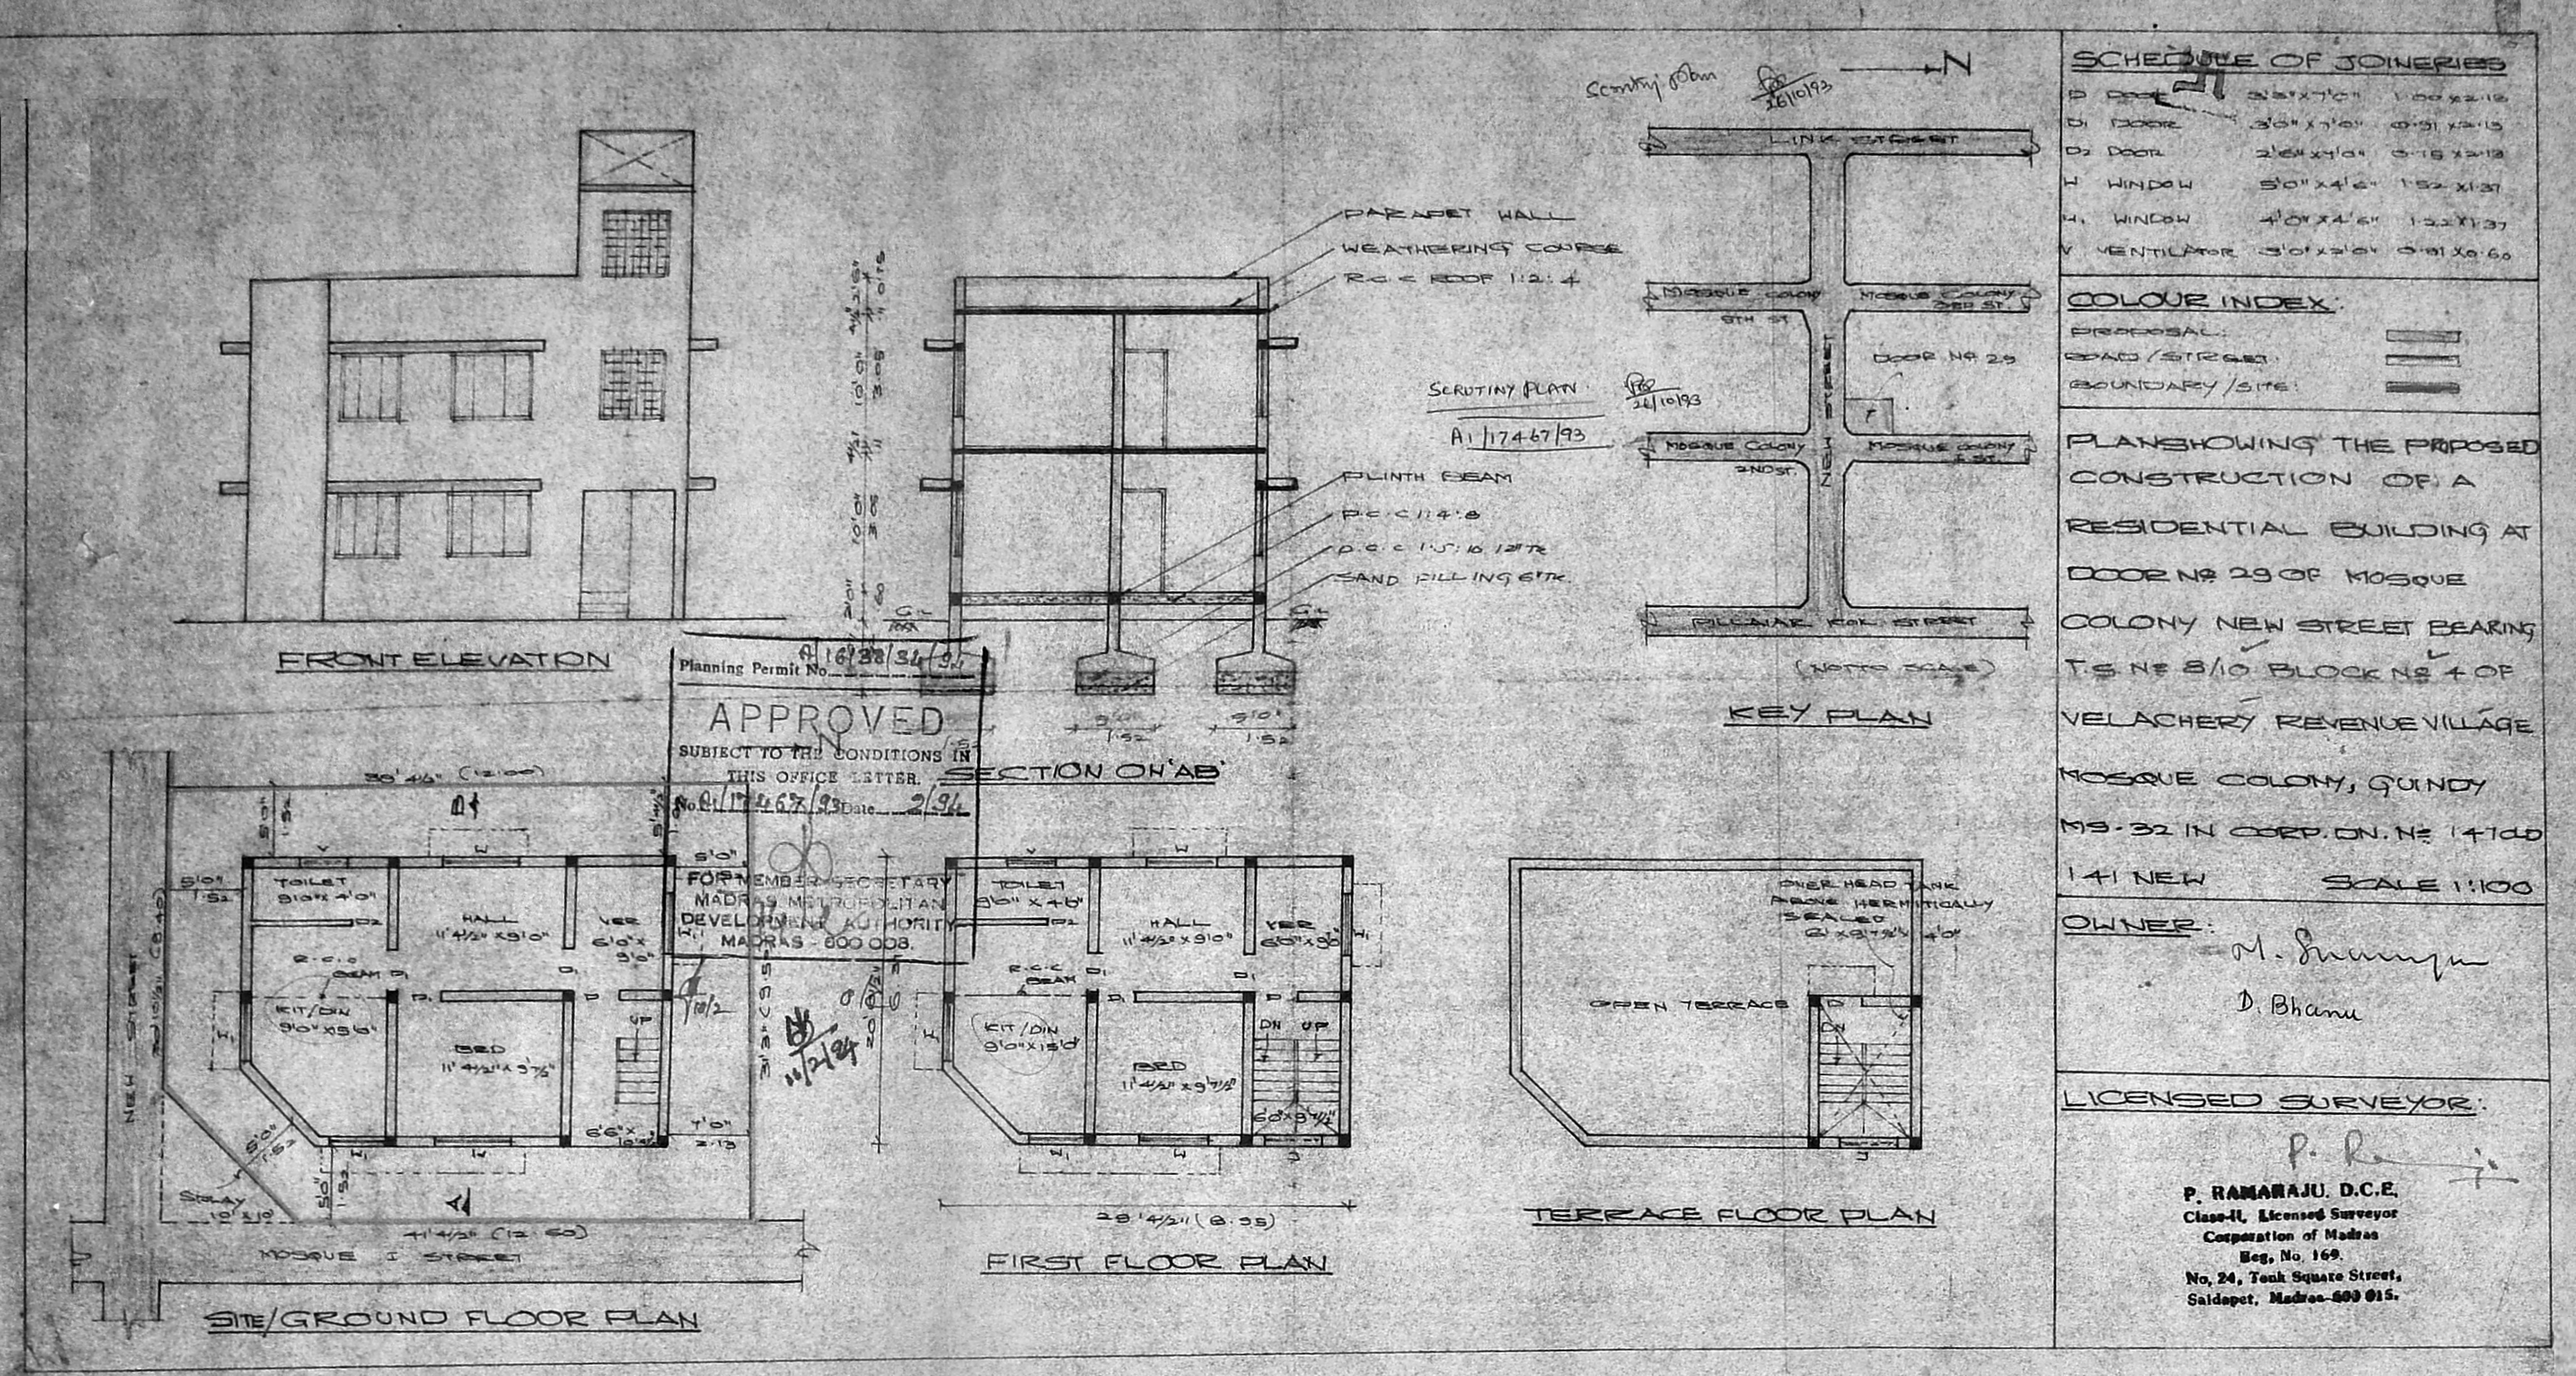

FRONT ELEVATION
SECTION ON 'AB'
PARAPET WALL
WEATHERING COURSE
R.C.C ROOF 1:2:4
PLINTH BEAM
P.C.C 1:4:8
P.C.C 1:5:10 12" Tk
SAND FILLING 6" Tk
SCRUTINY PLAN
A1/17467/93
Scrutiny Plan
26/10/93
N
LINK STREET
MOSQUE COLONY 8TH ST
MOSQUE COLONY 3RD ST
DOOR No 29
MOSQUE COLONY 2ND ST
MOSQUE COLONY 1 ST
NEW STREET
PILLAIAR KOIL STREET
(NOT TO SCALE)
KEY PLAN
Planning Permit No. A/16/38/34/94
APPROVED
SUBJECT TO THE CONDITIONS IN THIS OFFICE LETTER.
No. A1/17467/93 Date 2/94
FOR MEMBER SECRETARY
MADRAS METROPOLITAN DEVELOPMENT AUTHORITY
MADRAS - 600 008.
TOILET 9'0" x 4'0"
HALL 11'4½" x 9'0"
VER 6'0" x 9'0"
KIT/DIN 9'0" x 15'0"
BED 11'4½" x 9'7½"
R.C.C BEAM
UP
DN
SPLAY 10' x 10'
NEW STREET
MOSQUE I STREET
SITE/GROUND FLOOR PLAN
FIRST FLOOR PLAN
OVER HEAD TANK ABOVE HERMITICALLY SEALED
OPEN TERRACE
TERRACE FLOOR PLAN
SCHEDULE OF JOINERIES
D DOOR 3'3" x 7'0" 1.00 x 2.13
D1 DOOR 3'0" x 7'0" 0.91 x 2.13
D2 DOOR 2'6" x 7'0" 0.75 x 2.13
W WINDOW 5'0" x 4'6" 1.52 x 1.37
W1 WINDOW 4'0" x 4'6" 1.22 x 1.37
V VENTILATOR 3'0" x 2'0" 0.91 x 0.60
COLOUR INDEX:
PROPOSAL:
ROAD/STREET:
BOUNDARY/SITE:
PLANSHOWING THE PROPOSED CONSTRUCTION OF A RESIDENTIAL BUILDING AT DOOR No 29 OF MOSQUE COLONY NEW STREET BEARING T.S. No 8/10 BLOCK No 4 OF VELACHERY REVENUE VILLAGE MOSQUE COLONY, GUINDY MS-32 IN CORP. DN. No 147 OLD 141 NEW
SCALE 1:100
OWNER:
D. Bhanu
LICENSED SURVEYOR:
P. RAMARAJU, D.C.E.
Class-II, Licensed Surveyor
Corporation of Madras
Reg. No. 169.
No. 24, Tank Square Street,
Saidapet, Madras-600 015.