Septictank plan

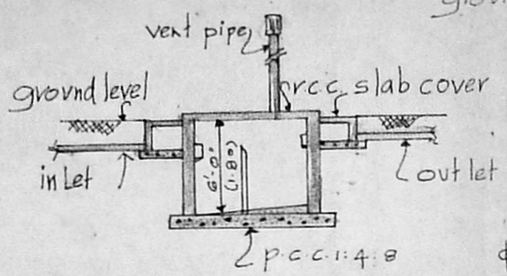

Section

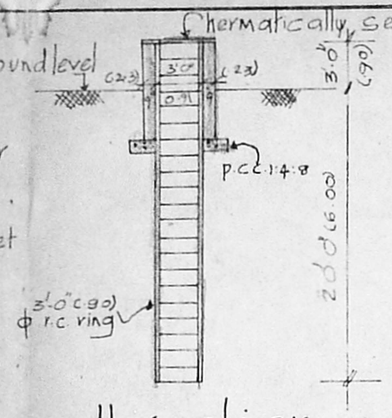

well section

ELEVATION

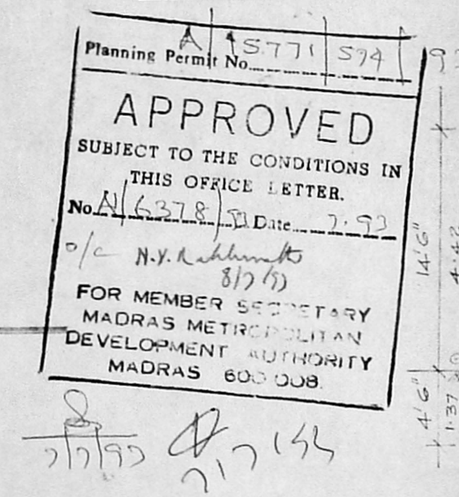

7/7/93

7/7/93

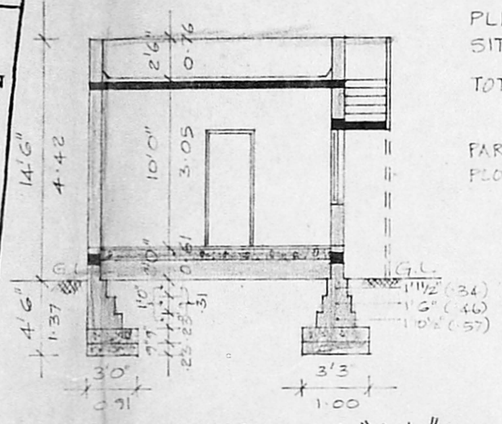

SECTION ON "AA"

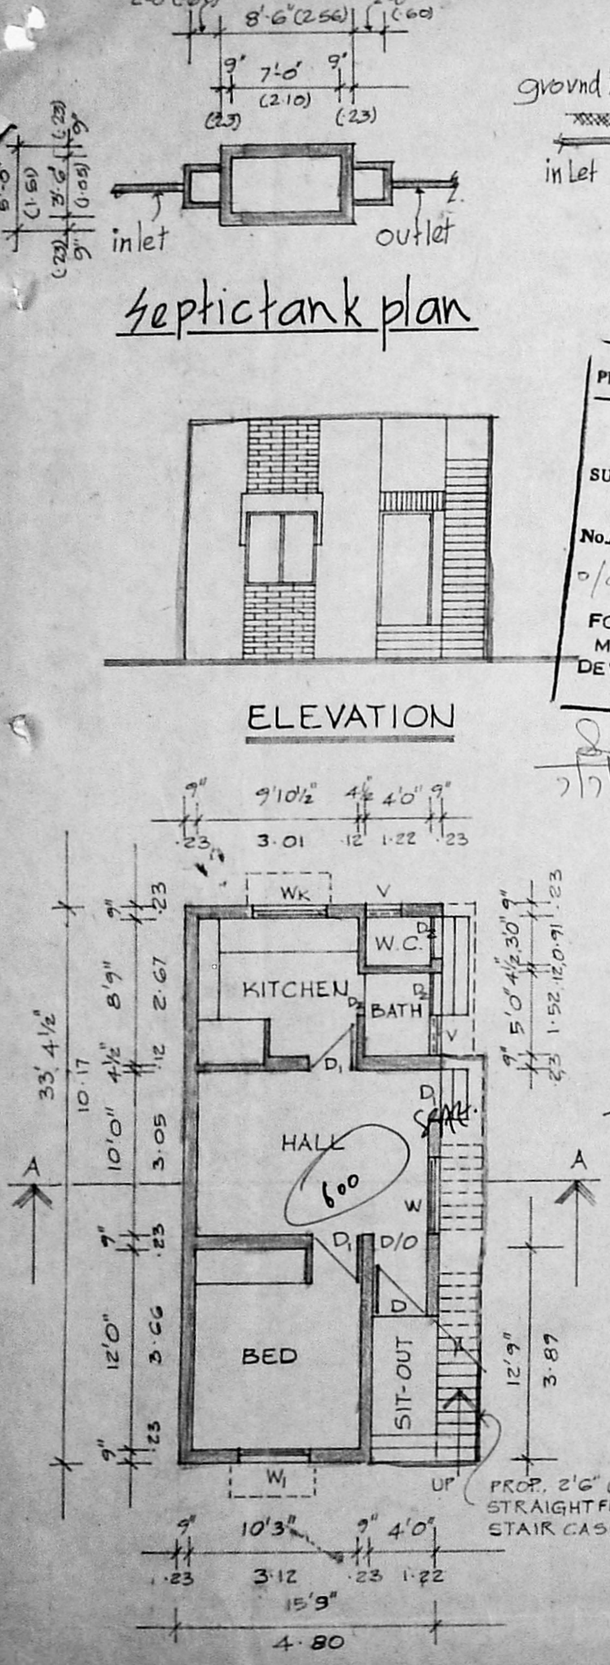

GROUND FLOOR PLAN

SCALE: 1" = 8'0" (1:100)

55.74 sq.m

FAR: 55.74 / 133.02 = 0.42

Coverage: 42%

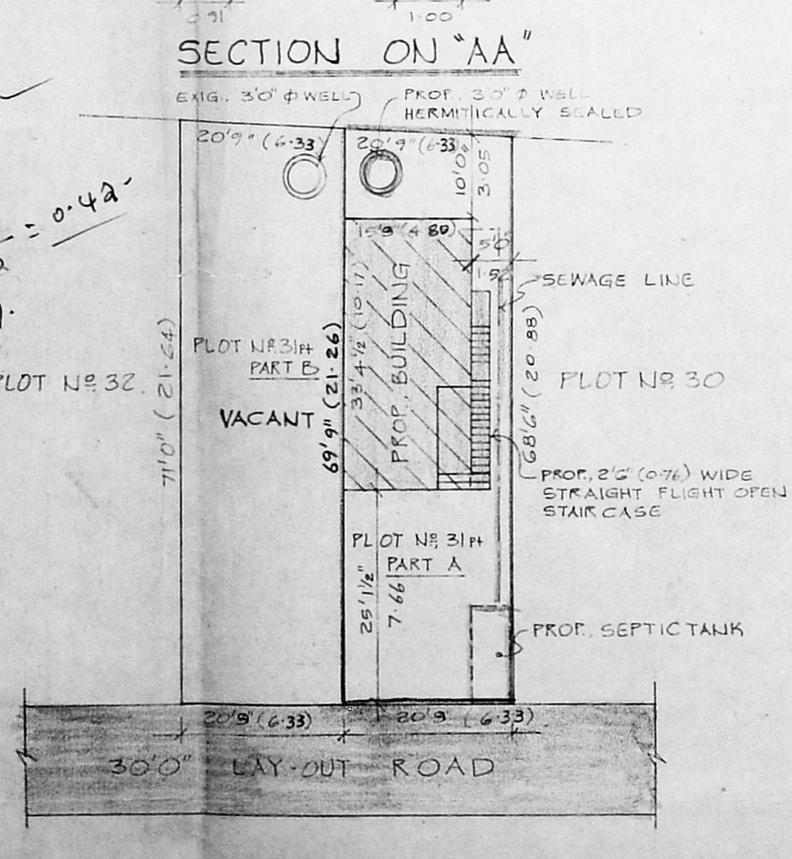

SITE PLAN

SCALE: 1" = 16'0" (1:200)

REFERENCE:

PLOT AREA (PART-A)	1434 SQ.Ft	(133.22 M²)
PLINTH AREA	475 SQ.Ft	
SIT OUT "	51 SQ.Ft	
TOTAL AREA	526 SQ.Ft	(48.87 M²)
PART-B PLOT AREA	1460 SQ.Ft	(135.63 M²)

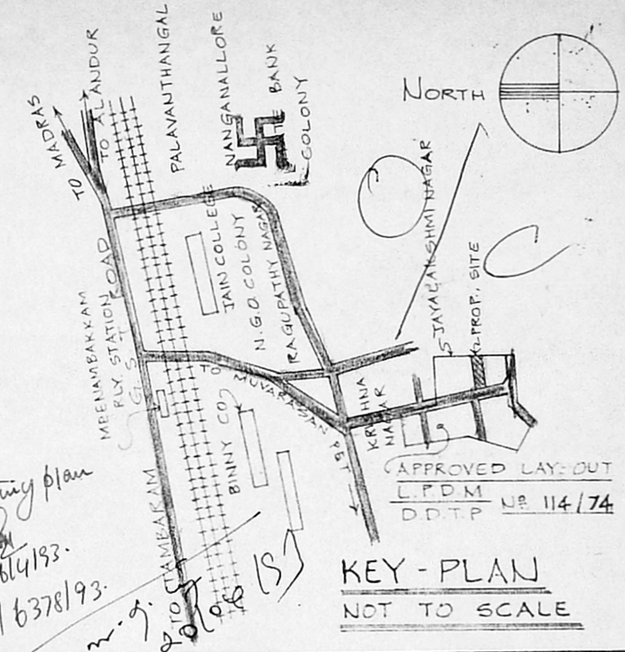

Existing plan

8/6/93.

A/6378/93.

Specification

- Foundations and levelling course in p.c.c 1:4:8 MIX
- Brick work in CM 1:5 MIX
- all r.c.c. works in 1:2:4 MIX with nominal reinforcement
- plastering walls in CM 1:4 MIX, Ceiling plaster & Floor finish in CM 1:3 MIX
- weathering course with two layers of Flat tiles laid in CM 1:3 MIX
- country wood doors and windows with two coats of enamel paints
- three coats of White Washing in all Walls

Schedule of joinery

D	Door	5'-3" X 6'-6"	1.00 X 1.95
D1	"	3'-0" X 6'-6"	0.90 X 1.95
D2	"	2'-6" X 6'-6"	0.76 X 1.95
W	Window	6'-0" X 4'-0"	1.80 X 1.20
W1	"	4'-6" X 4'-0"	1.35 X 1.20
W2	"	3'-0" X 4'-0"	0.90 X 1.20
W3	"	4'-6" X 3'-0"	1.35 X 0.90
V	Ventilator	3'-0" X 2'-0"	0.90 X 0.60

proposed road

boundary

PLAN SHOWING THE SUB-DIVISION OF PLOTS IS TO BE REGULARISE AND PROPOSED CONSTRUCTION OF A RESIDENTIAL BUILDING AT PLOT No. 31 PART, S. No. 4, OF ZAMINPALLA-VARAM, JAYALAKSHMI NAGAR.
SAIDAPET TALUK, CHINGLEPET M.G.R. DISTRICT.

SSelvam

Owner.

M. R. DEENA KUMAR, D.C.E.,
Consulting Civil Engineer & Contractor,
Madras Corporation Licensed Surveyor,
LICENCE No. 139
12, SIXTH MAIN ROAD,
JAWAHAR NAGAR, AGARAM
MADRAS 600 082.

licensed Surveyor