A/644/93
SCRUTINY PLAN
25/1/93

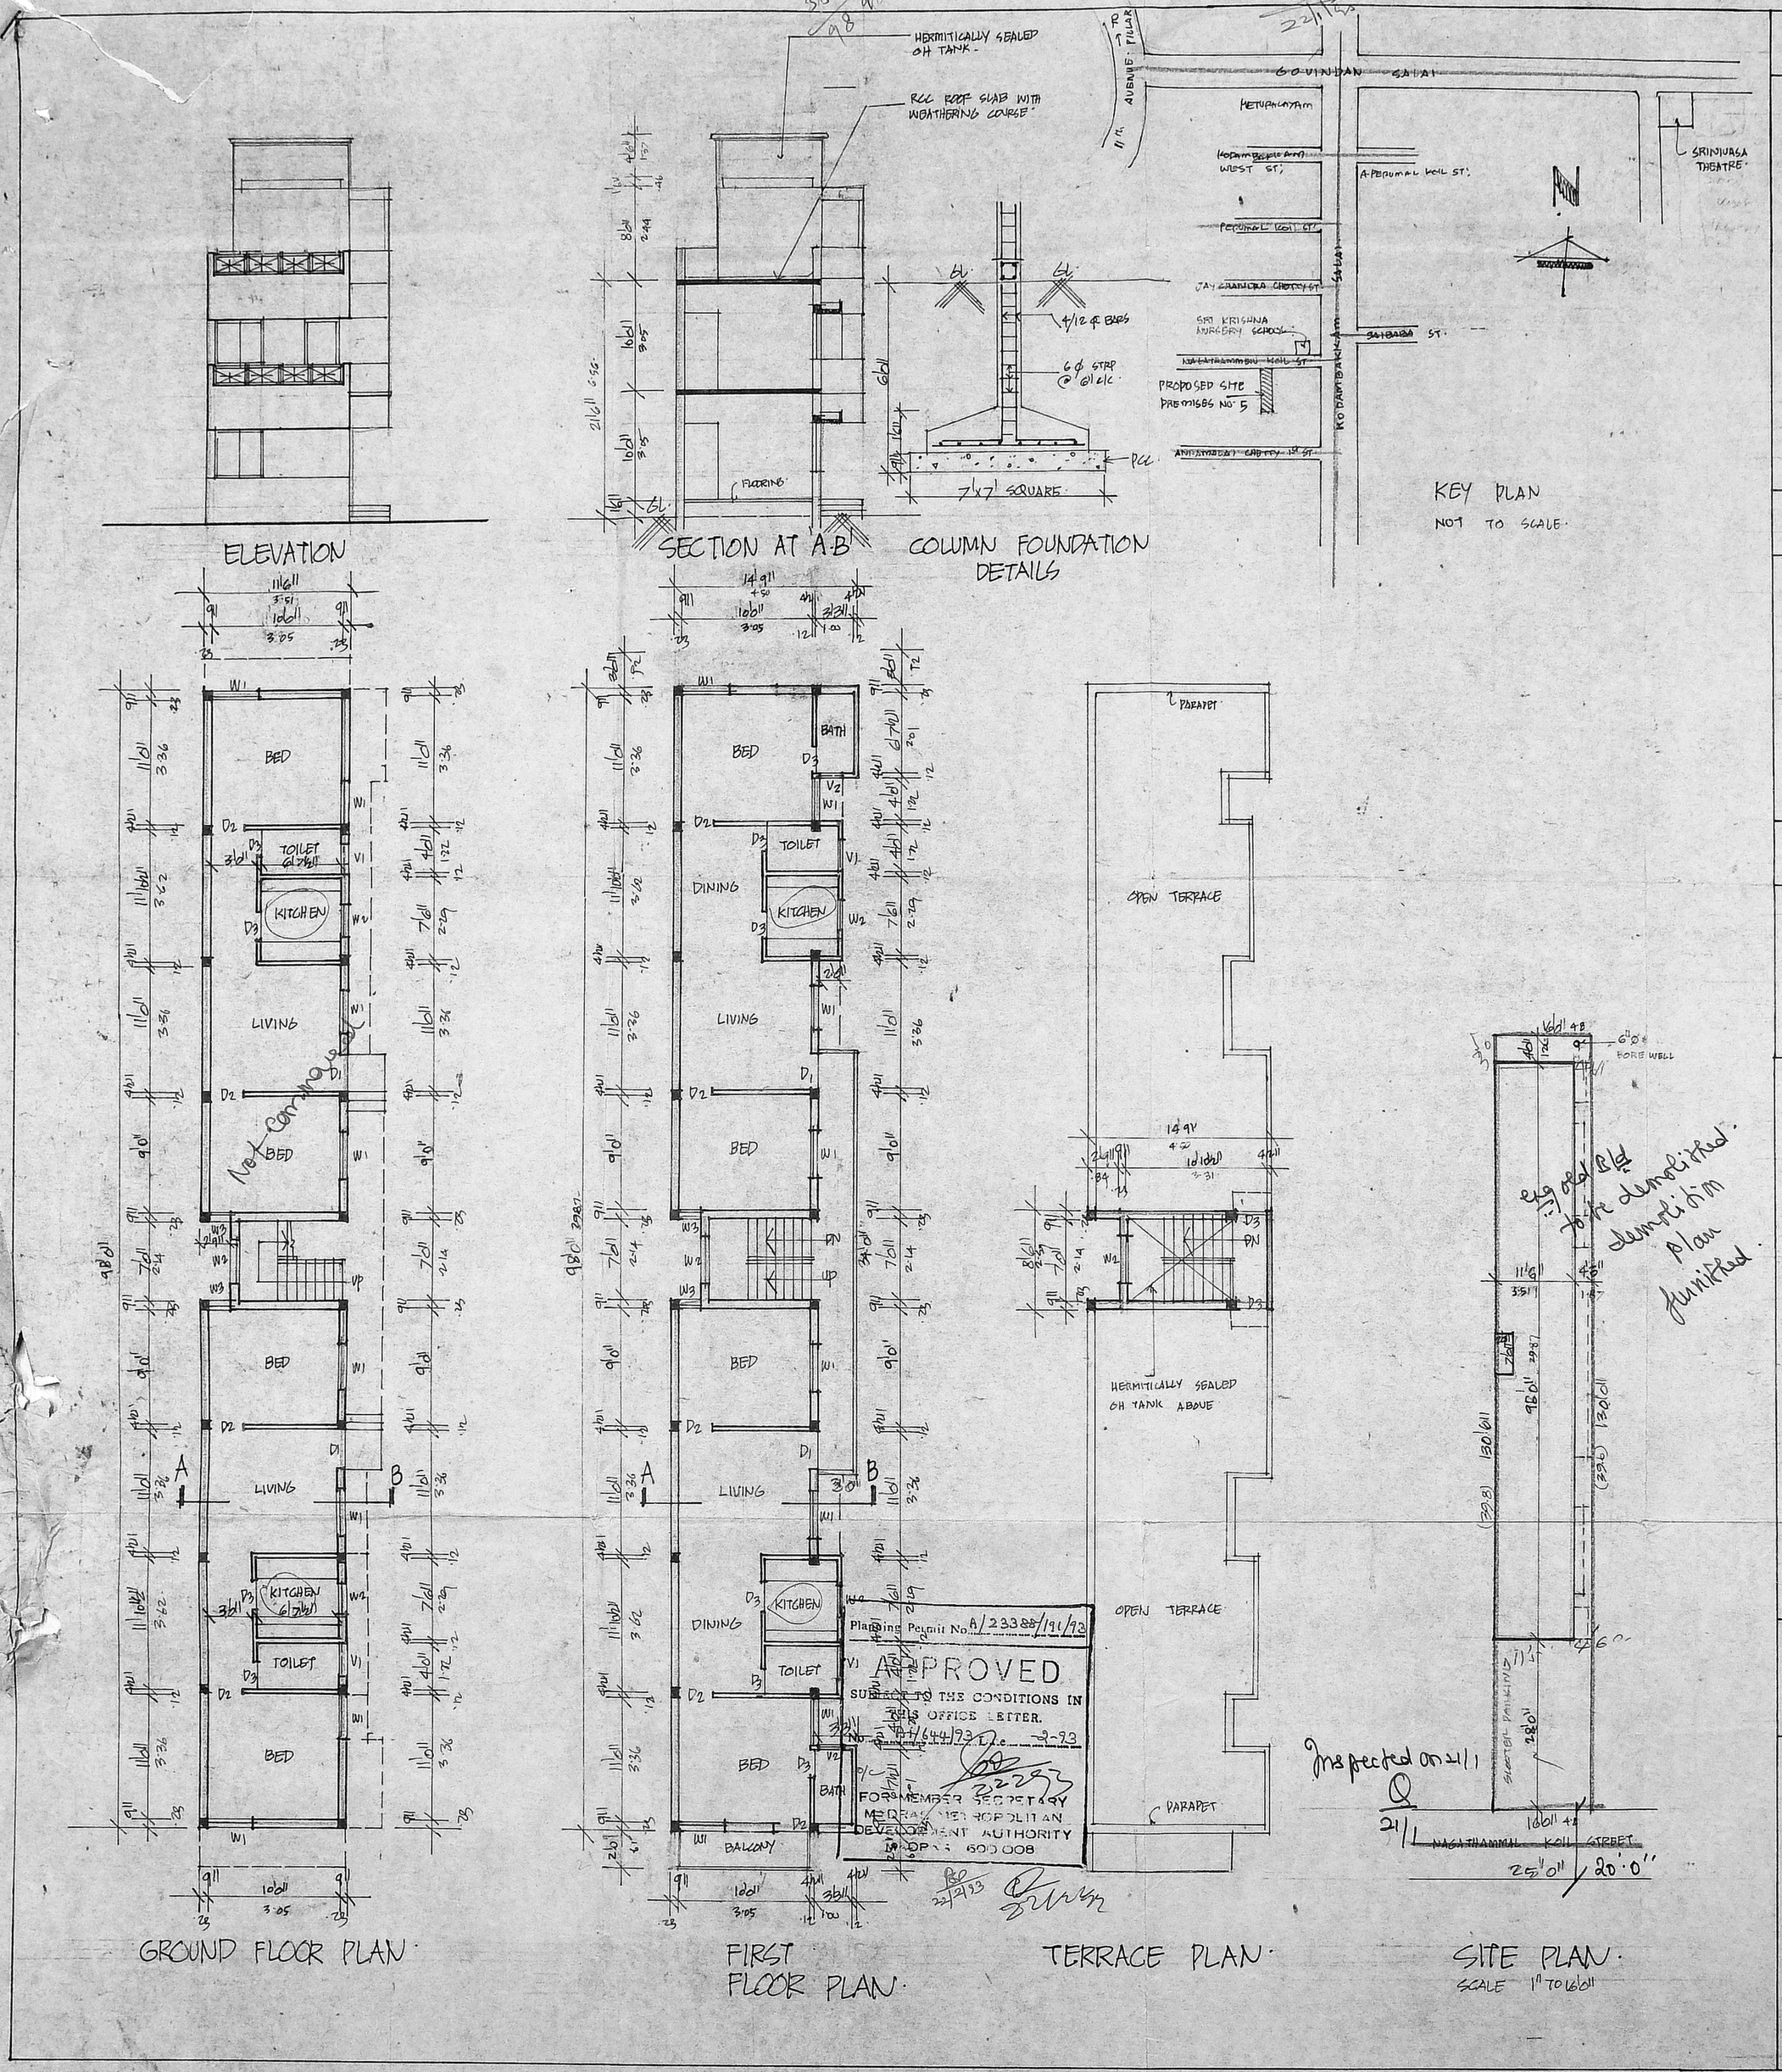

SCHEDULE OF JOINERY

D1	DOORS	3'0" x 7'0"
D2	"	3'0" x 7'0"
D3	"	2'6" x 7'0"
W1	WINDOWS	4'0" x 4'0"
W2	"	3'0" x 3'0"
W3	"	2'0" x 4'0"
V1	VENTILATORS	3'0" x 2'0"
V2	"	2'0" x 2'0"

AREA DETAILS

TOTAL PLOT AREA	:	SQ.M.
GROUND FLOOR AREA	: 106	" "
FIRST FLOOR AREA	: 122	" "
TOTAL PLINTH AREA	: 228	" "

COVERAGE 64%
FSI 1.17

COLOUR INDEX

PROPOSALS :
ROADS :
BOUNDARY :

PLAN SHOWING THE PROPOSED RESIDENTIAL FLATS IN PREMISES NO. 5, NAGATHAMMAL KOIL STREET, KODAMBAKKAM MADRAS-15.
T.S. NO. 16 BLOCK NO. 91
DIVISION NO. 97.

SCALE 1" TO 8'0"

OWNER

K. VENUGOPAL
AEE (Rtd)
CONSULTING CIVIL ENGINEER
LICENSE SURVEYOR CLASS I
CORPORATION OF MADRAS
3, NEELAKANDAN STREET
NUNGAMBAKKAM (LAKE AREA)
MADRAS-600 034

LICENSED SURVEYOR