Planning Permit No. A/16081/93 893/93

APPROVED
SUBJECT TO THE CONDITIONS IN THIS OFFICE LETTER.
No. A2/2286/93 Date 1-12-93
for N.V. 1/12/93
FOR MEMBER SECRETARY
MADRAS METROPOLITAN DEVELOPMENT AUTHORITY
MADRAS - 600 008

30/11/93

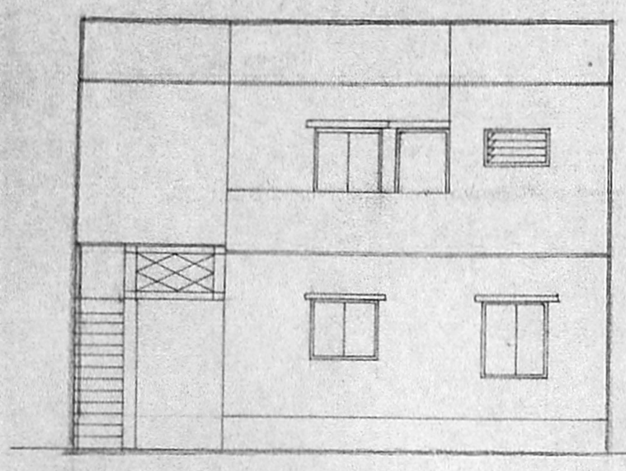

ROAD SIDE ELEVATION (NORTH)

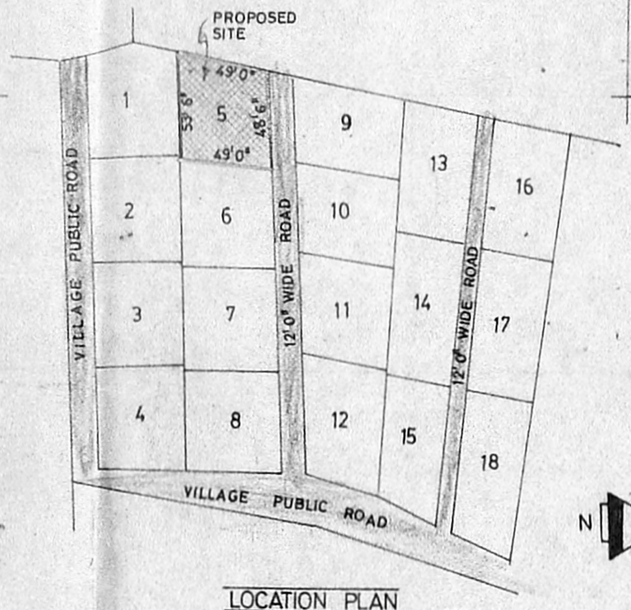

LOCATION PLAN
NOT TO SCALE

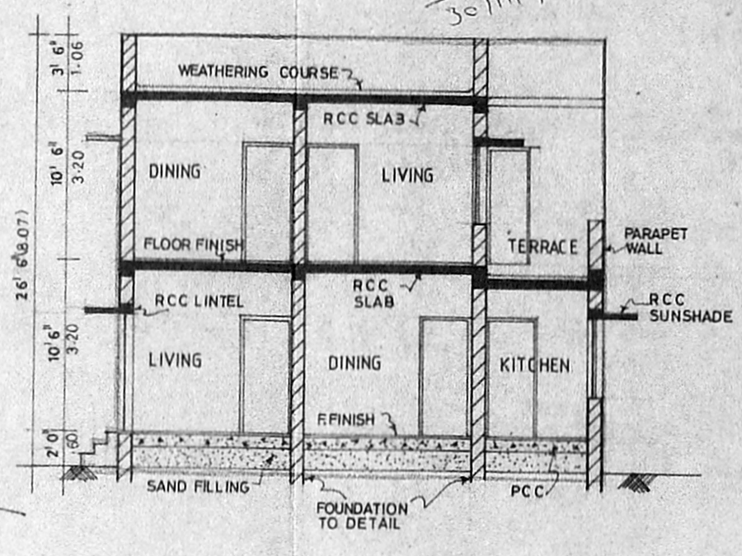

SECTION GG

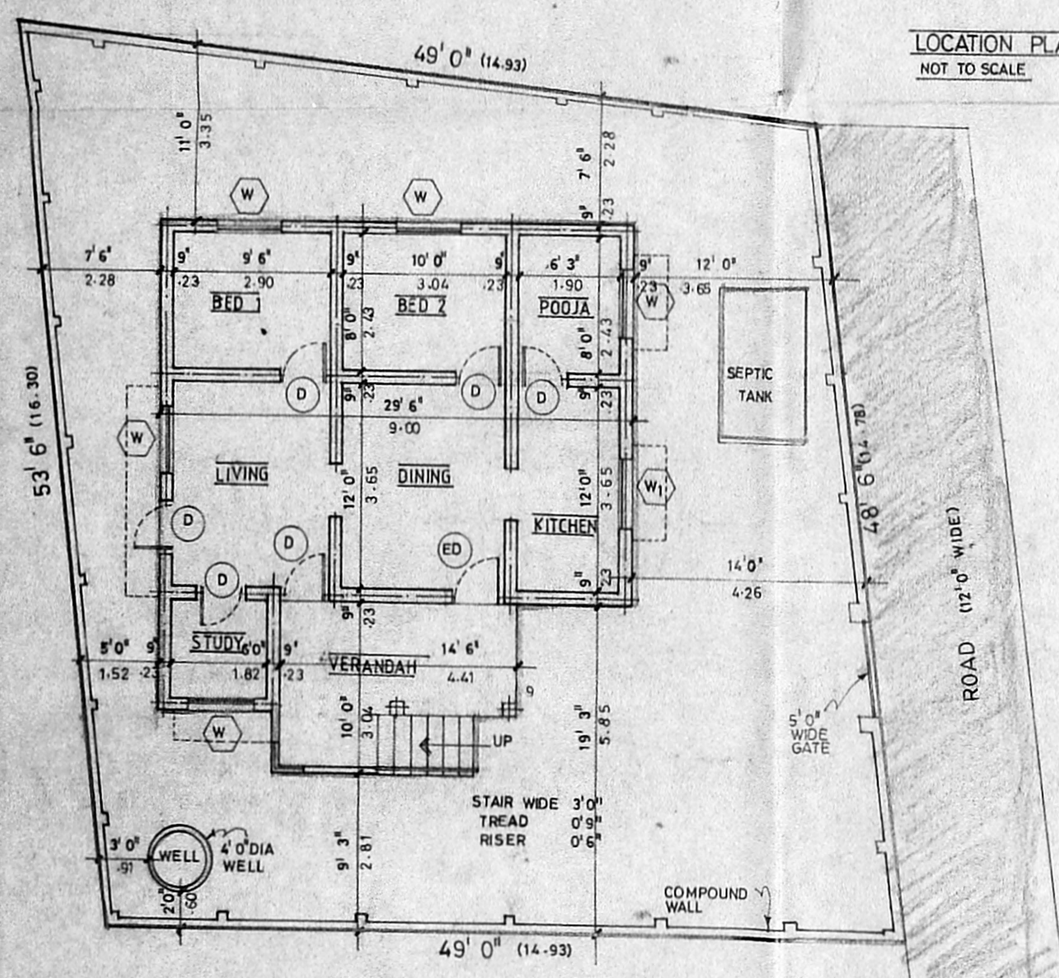

GROUND FLOOR PLAN & SITE PLAN

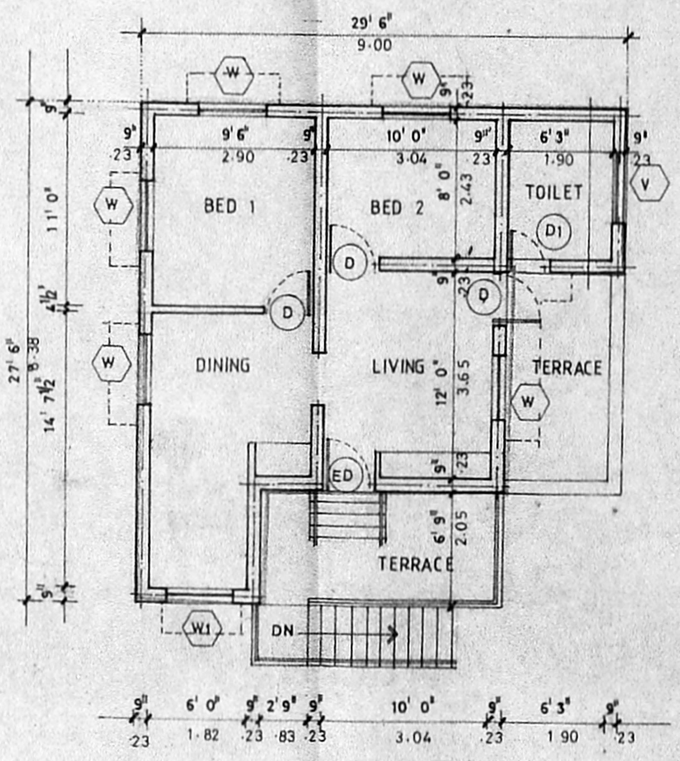

FIRST FLOOR PLAN

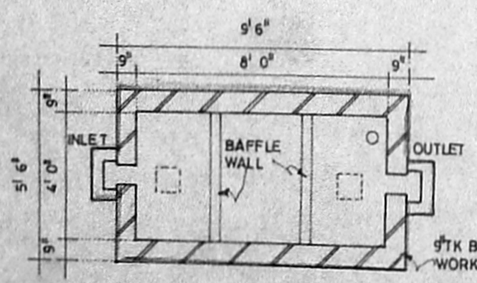

PLAN OF SEPTIC TANK

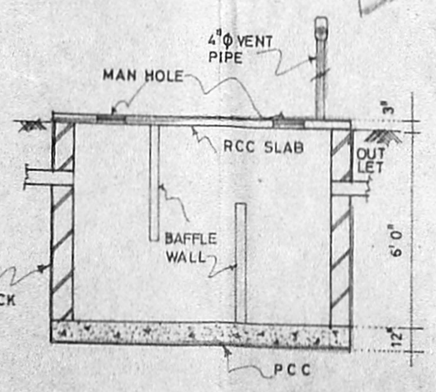

SECTION OF SEPTIC TANK

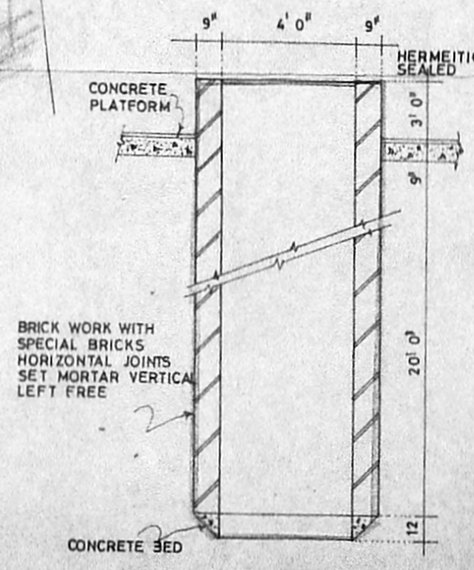

WELL DETAIL

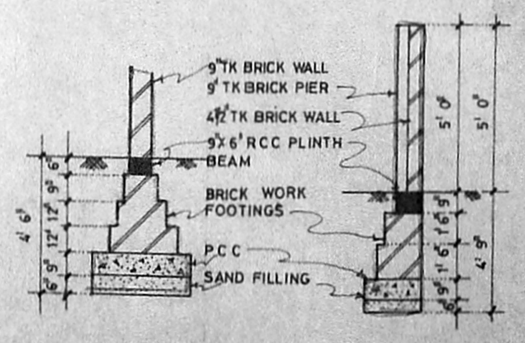

FOUNDATION DETAIL

COMPOUND WALL DETAIL

PRO BUILDING
ACCESS ROAD
PLOT BOUNDARY

AREA STATEMENT

	SQ FEET	SQ MT
PLOT AREA	2499.00	232.25
GROUND FLOOR	764.00	70.97
FIRST FLOOR	576.88	53.58
TOTAL	1340.88	124.55

SCHEDULE OF JOINERY

TYPE	DESCRIPTION	SIZES
ED	ENT DOOR	3'3"X 7'0"
D	DOOR	3' 0"X 7' 0"
D1	DOOR	2' 6"X 7'0"
W	WINDOW	4' 0"X 4'6"
W1	WINDOW	4' 0"X 3'6"
V	VENTILATOR	3'0"X 2'3"

LICENSED SURVEYOR
G. ASHOK MOHAN
LICENSED SURVEYOR
CORPORATION OF MADRAS
CLASS I LICENSE NO. RA I

OWNER'S SIGNATURE

JOB TITLE
PROPOSED BUILDING FOR Mr MUNUSWAMY NACIKER AT PLOT.NO.5, MUTTAIKKARAN CHAVAI, THORAPAKKAM, MADRAS.
S.NO. 208/1 & 208/2.

DRAWING TITLE
CORPORATION DRAWING

DRAWN | CHECKED

SCALE 1" = 8'-0" | DATE 27th MARCH 93