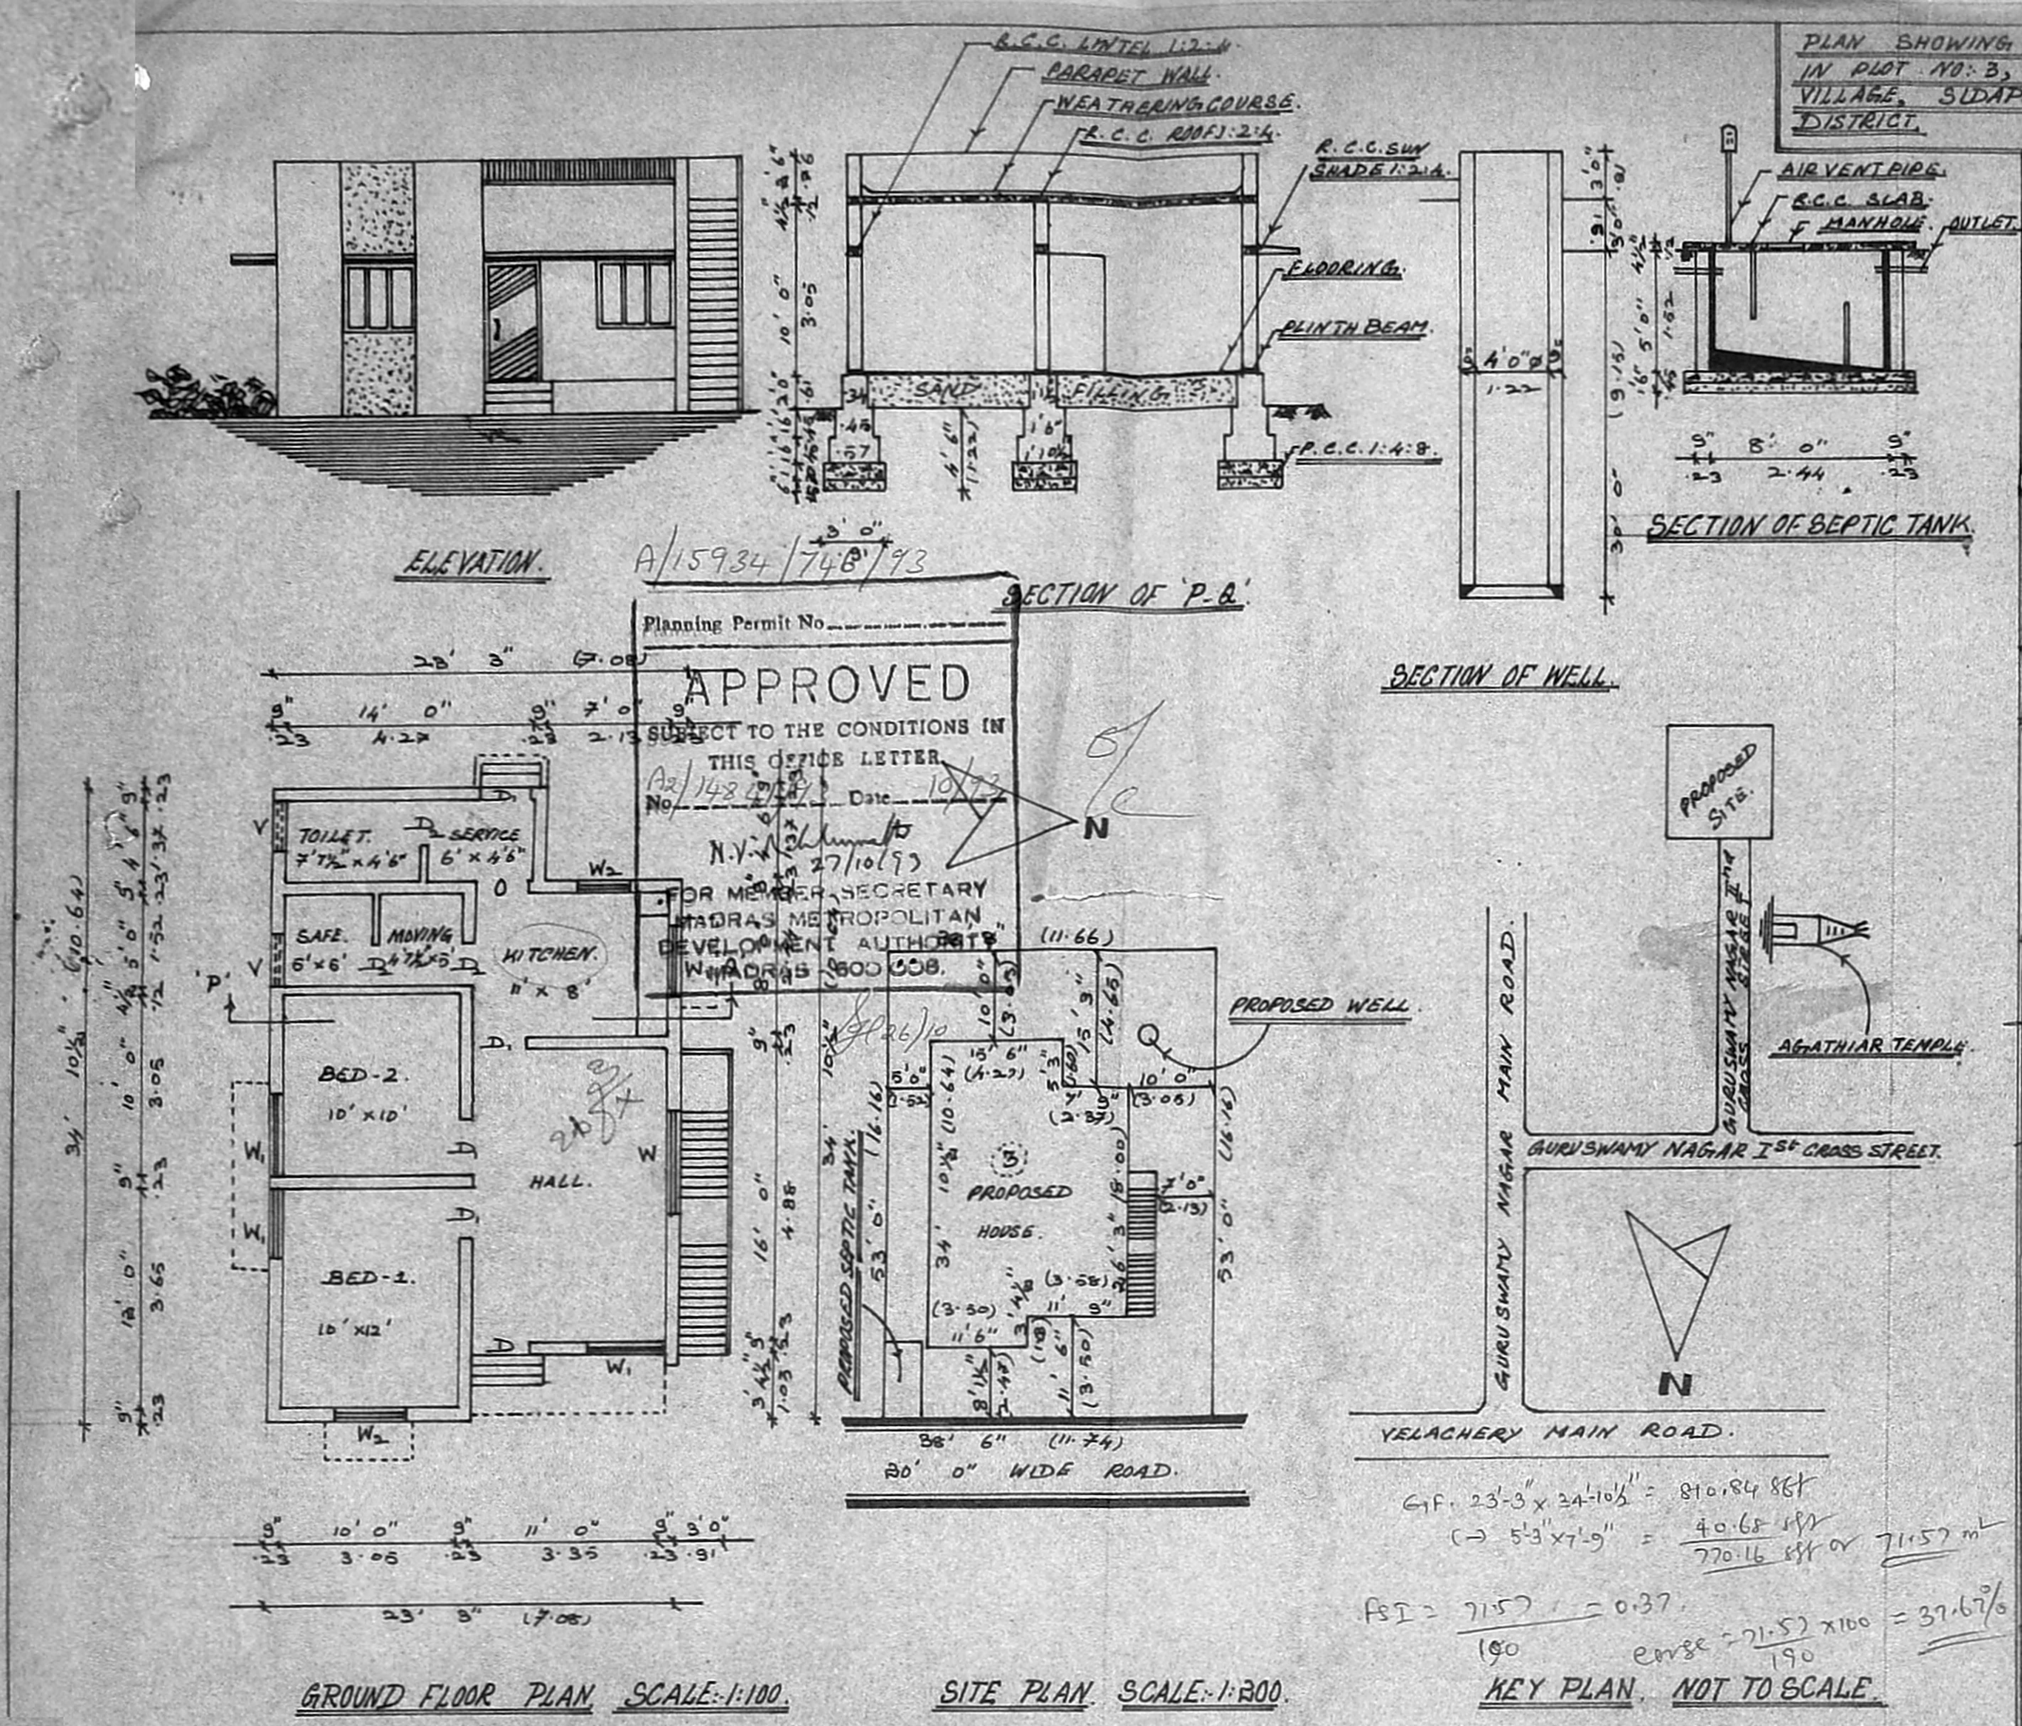

GROUND FLOOR PLAN SCALE:-1:100.

SITE PLAN SCALE:-1:200.

KEY PLAN. NOT TO SCALE.

A/15934/748/93

Planning Permit No.

APPROVED
SUBJECT TO THE CONDITIONS IN THIS OFFICE LETTER
No. A2/14841/93 Date 10/93
N.V. 27/10/93
FOR MEMBER SECRETARY
MADRAS METROPOLITAN DEVELOPMENT AUTHORITY
MADRAS-600 008.

PLAN SHOWING PROPOSED CONSTRUCTION OF HOUSE IN PLOT NO:-3, S.NO:-72/1B, AT GOWRIYAKKAM VILLAGE, SIDAPET TALUK, CHENGALPATTU M.G.R. DISTRICT.

JOINERIES		
D - DOOR	100	X 210
D_1 - DOOR	91	X 210
D_2 - DOOR	76	X 198
W - WINDOW	206	X 122
W_1 - WINDOW	122	X 122
W_2 - WINDOW	91	X 122
V - VENTILATION	91	X 61

AREA DETAILS	SQFT.	SQMT.
PLOT AREA	2035	190
PLINTH AREA	730	67.83
F.S.I.	0.35	
COVERAGE	35%	

COLOUR INDEX
PROPOSED
EXISTING
ROAD'S
SITE BOUNDARY

OWNER: G. Balasan

N. DEENA DAYALAN, B.Sc.
LICENSED SURVEYOR
Tambaram Municipality,
No.180, Velacheri Main Road,
EZHIL NAGAR, MADRAS-600073.
LICENSED SURVEYOR

A2/14841/93
Scrutiny pla
29/7/93
16/8/93

OFFICE USE

G.F. 23'-3" x 34'-10½" = 810.84 sft
(→) 5'-3" x 7'-9" = 40.68 sft
770.16 sft or 71.57 m²

FSI = 71.57/190 = 0.37
Cover = 71.57/190 x 100 = 37.67%

SAMP'S DESIGNS & CONSTRUCTION,
141-E, VELACHERY MAIN ROAD,
MAHALAKSHMI NAGAR,
RAJAKILPAKKAM, MADRAS-73.
DATE:- 16.6.93 6/6.