PLAN SHOWING THE PROPOSED CONSTRUCTION OF A DWELLING HOUSE AT PLOT NO 26-A IN R.S. NO 289/1 KODUNGAIYUR VILLAGE DIVISION

REFERENCE:-

D : T.W. DOOR PANELED 3'-6"x7'-0"
D_1 : -DO- -DO- 3'-6"x7'-0"
D_2 : -DO- -DO- 2'-6"x6'-6"
W : WINDOW -DO- 4'-6"x4'-0"
W_1 : -DO- -DO- 5'-6"x4'-0"
V : VENTILATOR R.C.C. 2'-6"x1'-6"

PROPOSED WORK
EXISTING ROAD
BOUNDARY LINE OF PLOT

SCALE 1" = 8'-0"

REVISED PLAN

- Area details?
- Revenue plot details or whether vacant or built duly is in existance

A. Shamshad Begum
OWNER

S. Rajarathnam
S. RAJARATHNAM.
L.C.E. D(PH. Engg)
Rtd. EXECUTIVE ENGR (M.M.W.S.S.B)
Licensed Surveyor No. 438 Class. I
CORPORATION OF MADRAS.
6, KOVOOR VAIDHYANATHAN STREET,
CHINTADRIPET, MADRAS-600 002.
LICENCED SURVEYOR

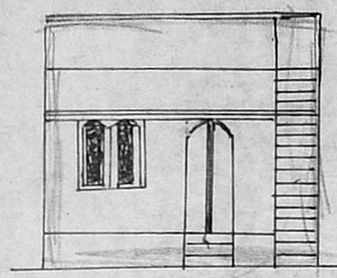

FRONT ELEVATION

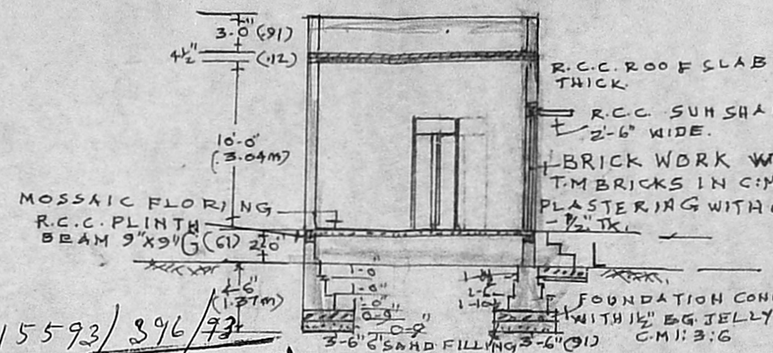

SECTION ON 'AB'

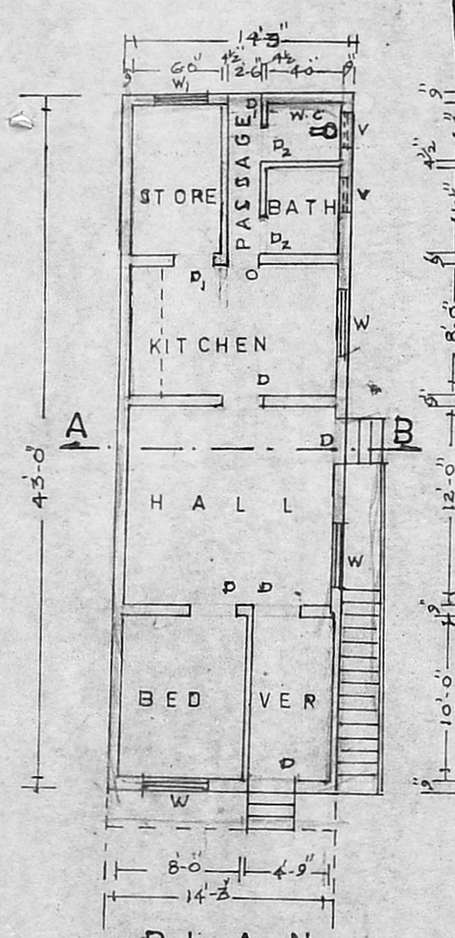

PLAN

Planning Permit No. A/15593/396/93

APPROVED
SUBJECT TO THE CONDITIONS IN THIS OFFICE LETTER.
No. A2/4466/93 Date 4/93
FOR MEMBER SECRETARY
MADRAS METROPOLITAN DEVELOPMENT AUTHORITY
MADRAS - 600 008.

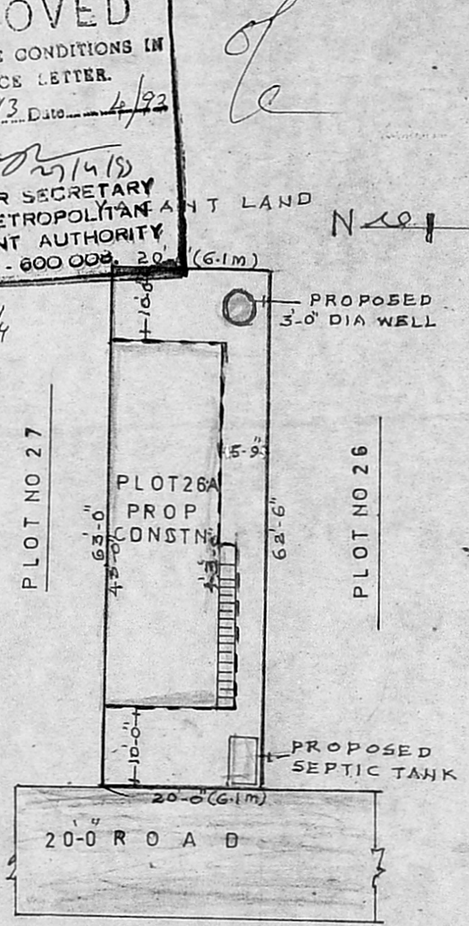

SITE PLAN

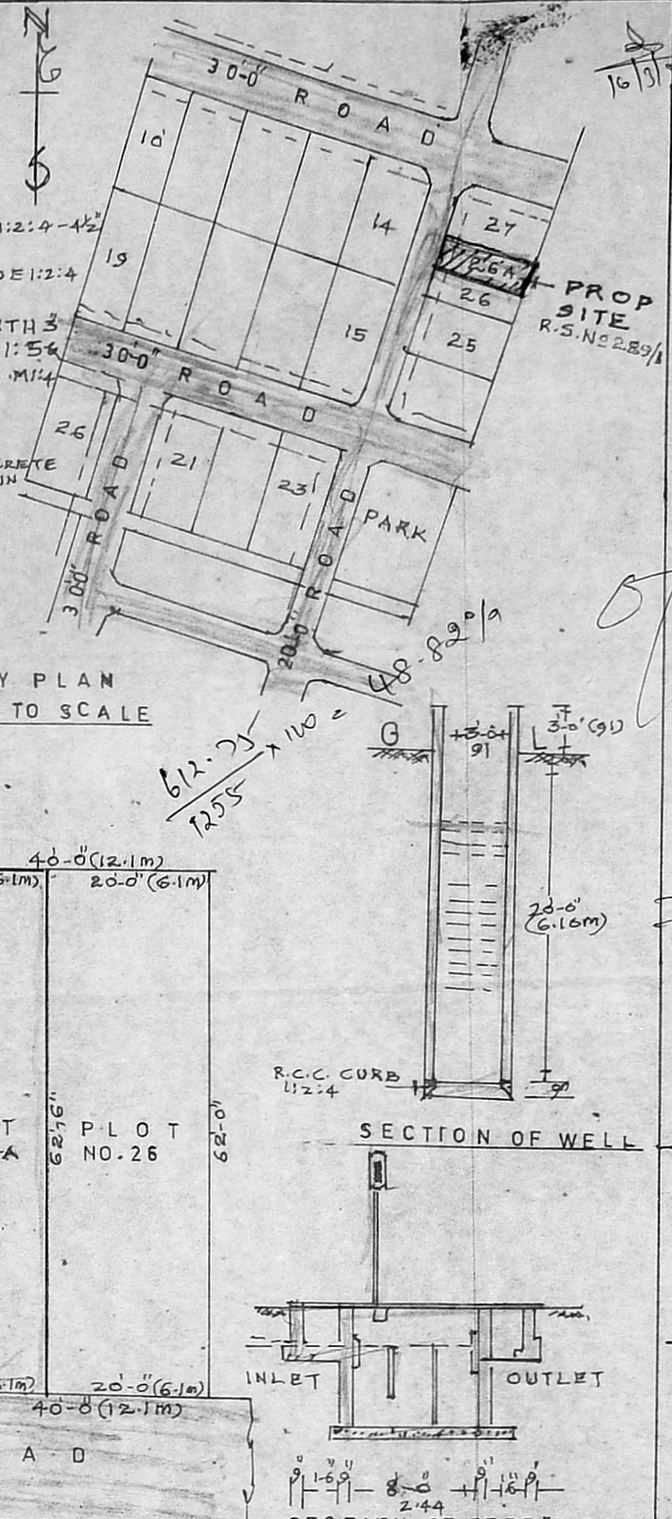

KEY PLAN
NOT TO SCALE

SUB DIVISION PLAN

SECTION OF WELL

SECTION OF SEPTIC TANK