Planning Permit No. 1558/93

APPROVED

SUBJECT TO THE CONDITIONS IN THIS OFFICE LETTER

No. 1558/93 Date 7.1.93

FOR MEMBER SECRETARY
MADRAS METROPOLITAN DEVELOPMENT AUTHORITY
MADRAS - 600 008.

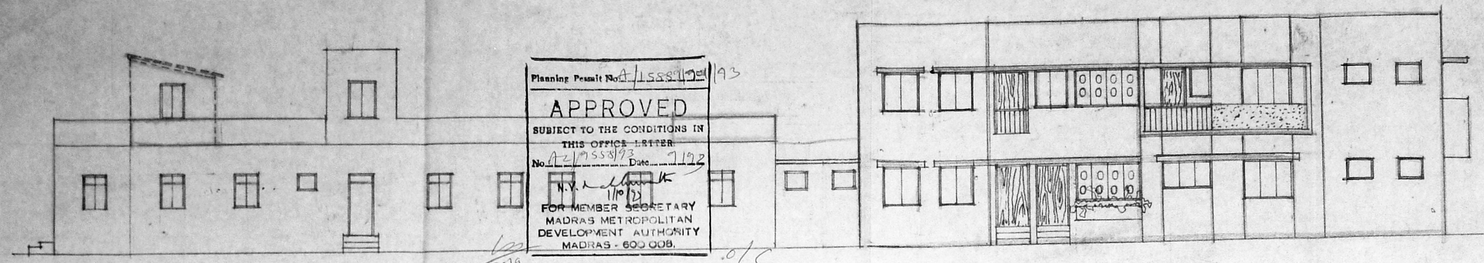

elevation facing west.

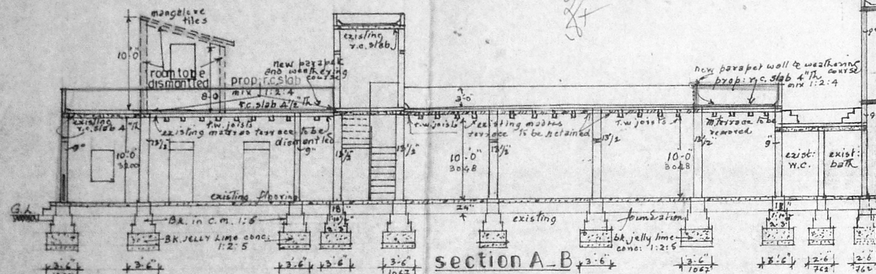

section A-B

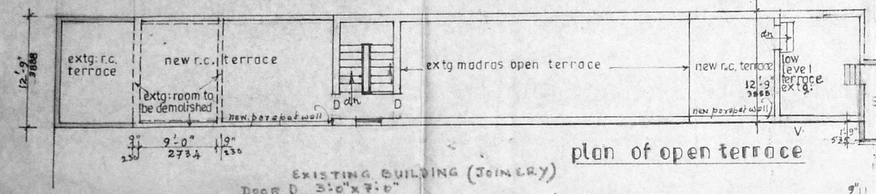

plan of open terrace

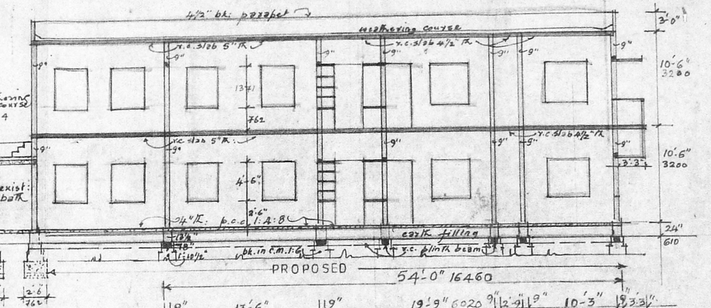

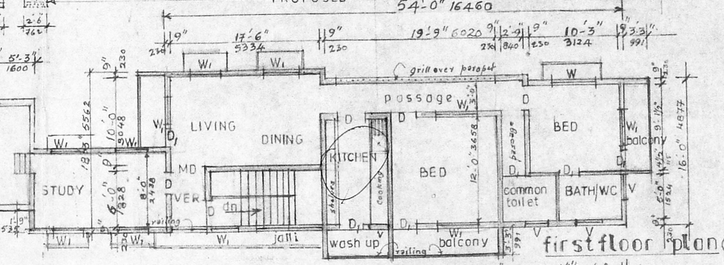

first floor plan (PROPOSED)

EXISTING BUILDING (JOINERY)

DOOR D 3'-0" x 7'-0"

WINDOW W. 3'-0" x 5'-6"

VENTILATOR V. 3'-0" x 1'-6"

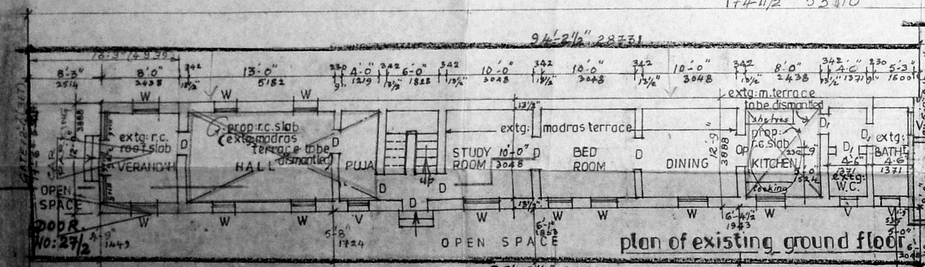

plan of existing ground floor

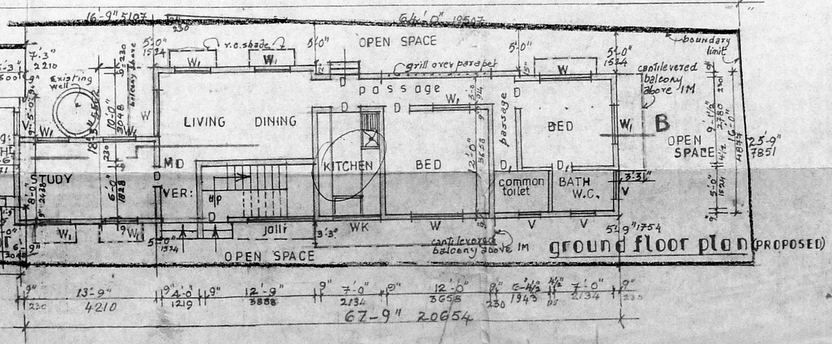

ground floor plan (PROPOSED)

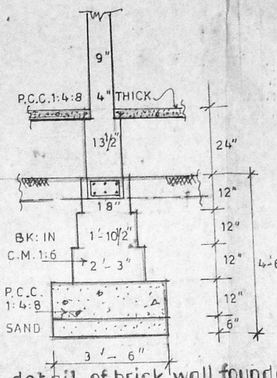

detail of brick wall foundation

FOR DETAIL PLAN OF DOOR No 27/1
SEE SHEET 2/2

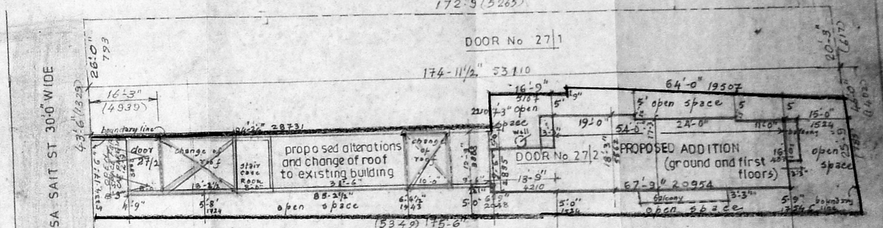

site plan SCALE 1"=16'-0"

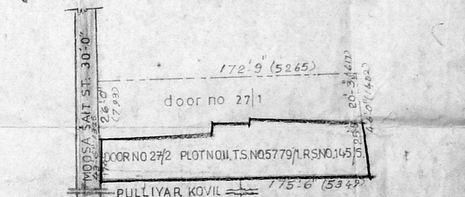

key plan
NOT TO SCALE

SCHEDULE OF JOINERY

DOORS

M.D.	4'-0" X 7'-0"	WOODEN DOOR	
D.	3'-0" X 7'-0"	DO	DO
D_1	2'-6" X 7'-0"	DO	DO

WINDOWS

W	6'-0" X 4'-6"	GLASS AND GRILL	
W_1	4'-0" X 4'-6"	DO	DO
WK	6'-0" X 3'-0"	DO	DO
WK_1	4'-0" X 3'-0"	DO	DO

VENTILATORS

V	3'-0" X 2'-0"	DO	DO

PROPOSED WORKS SHOWN THUS :
EXISTING PORTIONS " "
TO BE DEMOLISHED " "
EXISTING ROADS " "
BOUNDARY LINE " "

PLAN SHOWING THE PROPOSED ALTERATIONS AND CHANGE OF ROOF TO THE EXISTING BUILDING AND PROPOSED ADDITION AT THE REAR RESIDENTIAL BUILDING (GROUND AND FIRST FLOORS) at door no. 27/2 moosa sait street, theagaraya nagar madras - 600 017.
PLOT NO II. T.S NO. 5779/1 R.S NO. 145/5.
SCALE 1:100 (1"=8'-0")

1. R. Rajamal (Rajamal)
2. Ellis Krishnamurthy (R. Krishnamurthy)
3. R. Suseela (R. Suseela)
owners

L. Surveyor

D. Gopalakrishnan
civil engineer
class one. L. surveyor
no. 58/93-94