PLAN SHOWING THE PROPOSED RESIDENTIAL BUILDING AT S.NO. 6/3, OF BRIDHAVAN NAGAR, 124. PALAVANTHANGAL VILLAGE, SAIDAPET TALUK. CHENGAI M.G.R DISTRICT ALANDUR MUNICIPAL LIMIT.

SCALE : 1" = 8'.0" (1:100)

Scrutiny plan

Jj/28/9

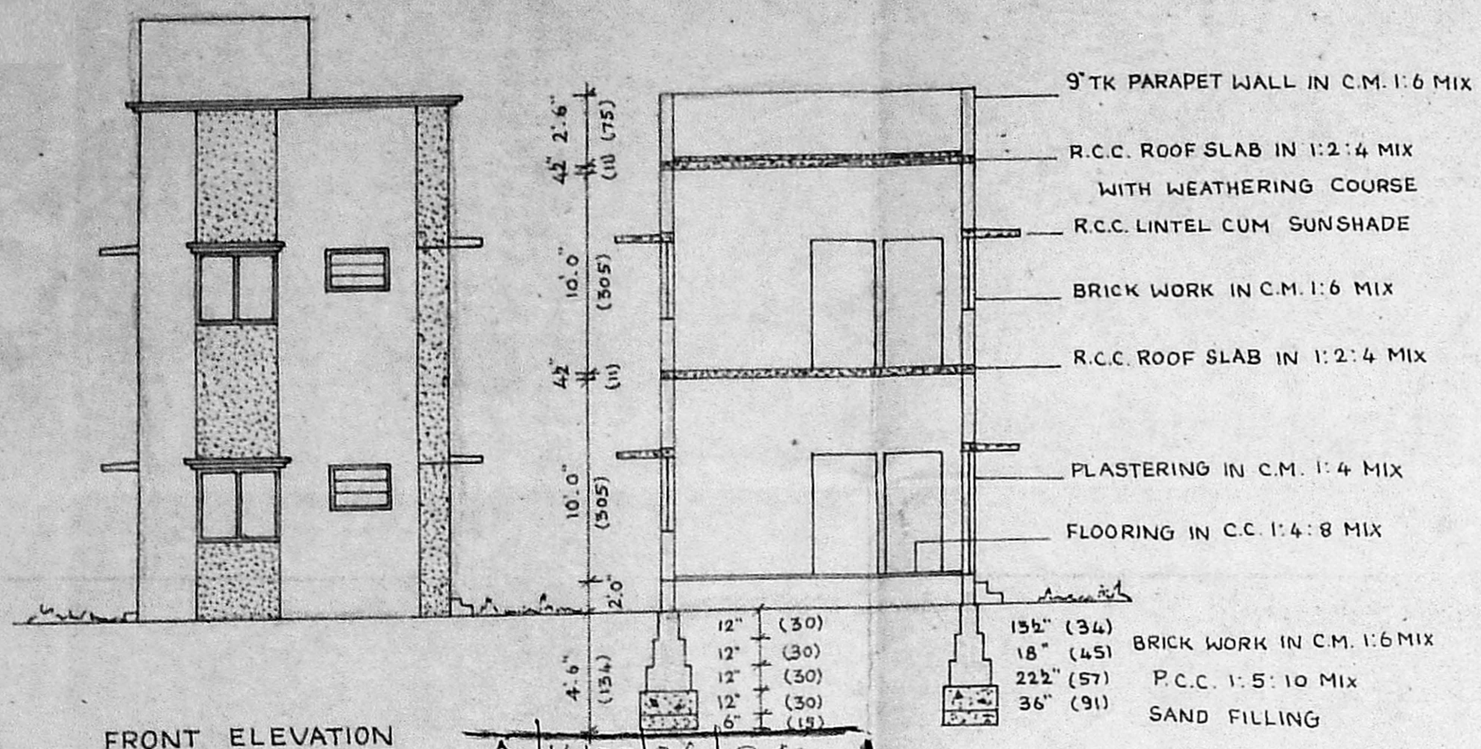

FRONT ELEVATION

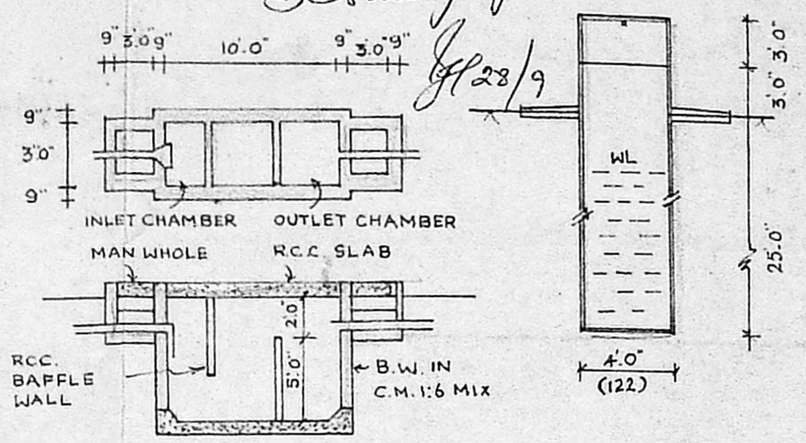

DETAILS OF SEPTIC TANK AND 4' DIA WELL

Planning Permit No. A/16/30/26/94

SECTION ON AB

APPROVED

SUBJECT TO THE CONDITIONS IN THIS OFFICE LETTER.

No. B2/14345/93 Date 2.96

FOR MEMBER SECRETARY
MADRAS METROPOLITAN
DEVELOPMENT AUTHORITY
MADRAS - 600 008.

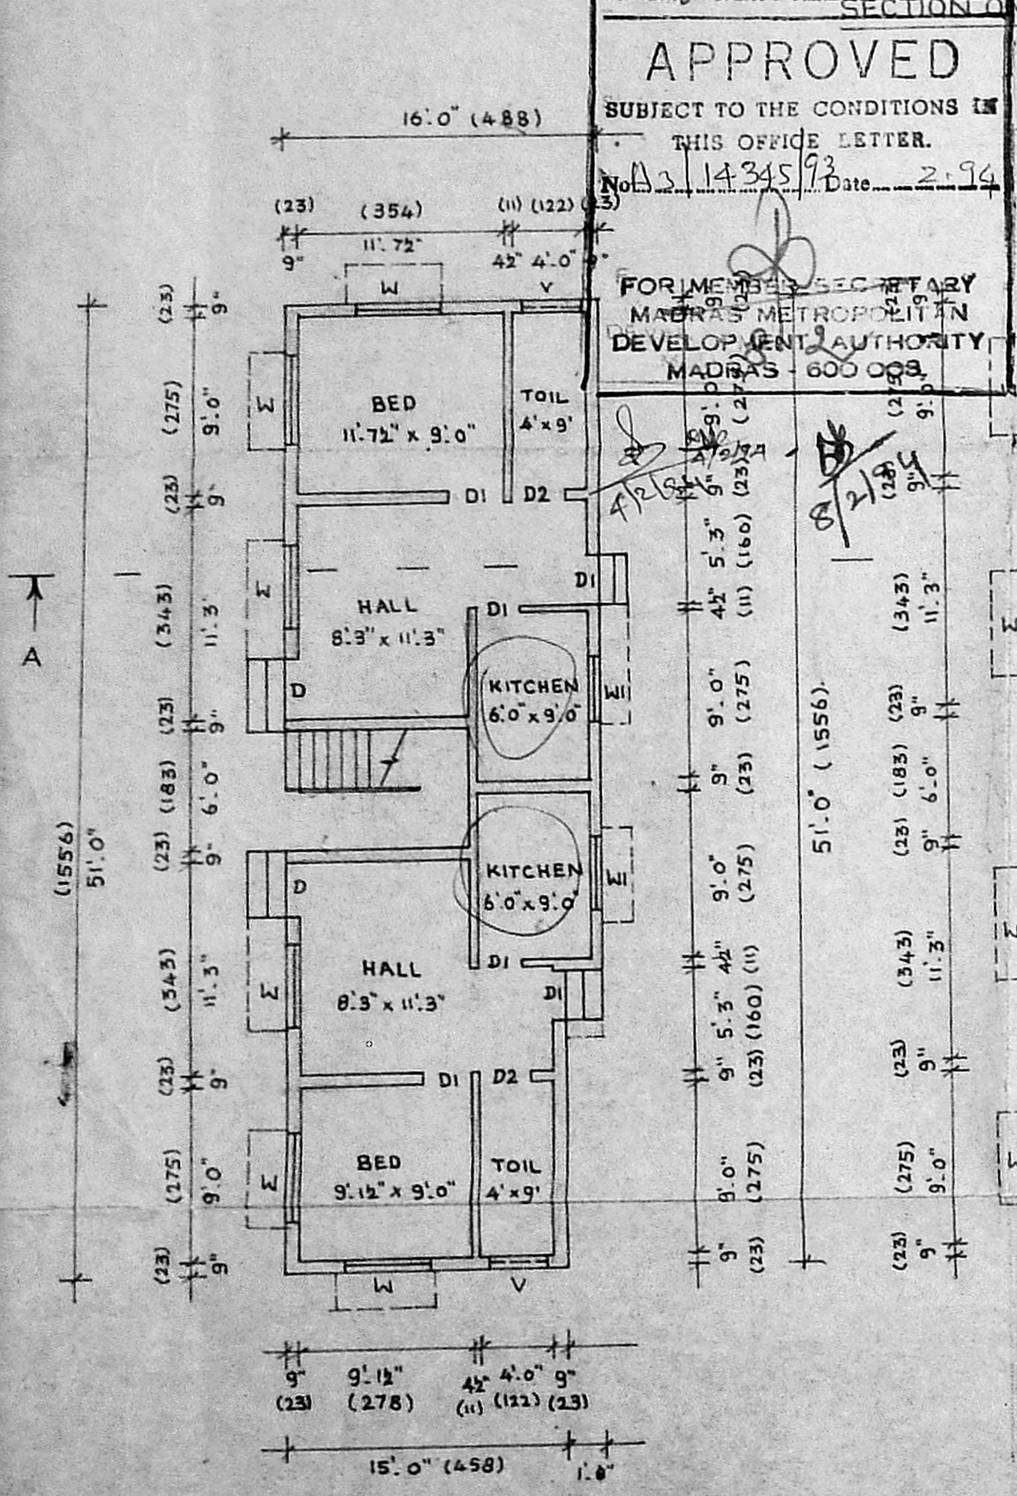

GROUND FLOOR PLAN

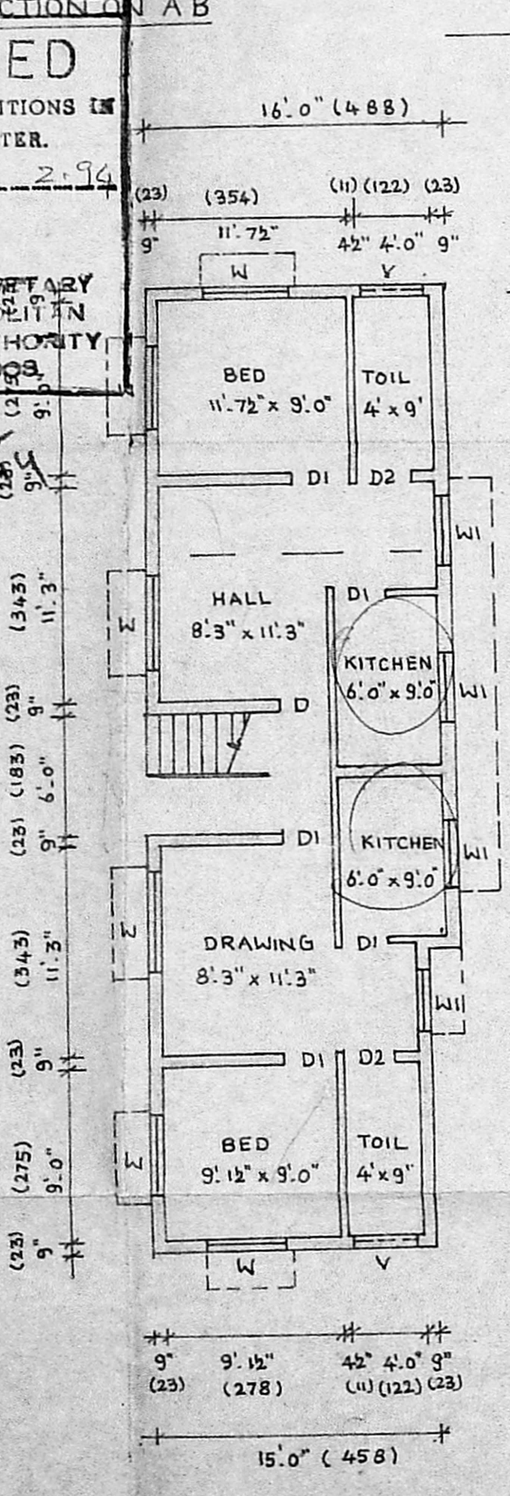

FIRST FLOOR PLAN

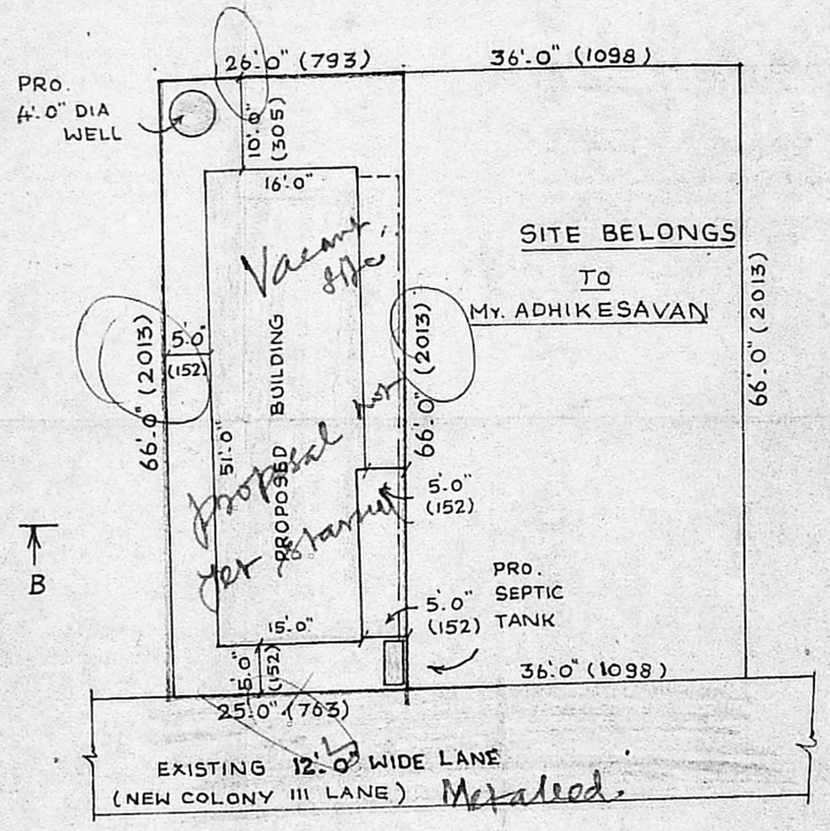

SITE PLAN

SCALE : 1" = 16'.0" (1:200)

Inspection plan

23/9/93

KEY PLAN NOT TO SCALE

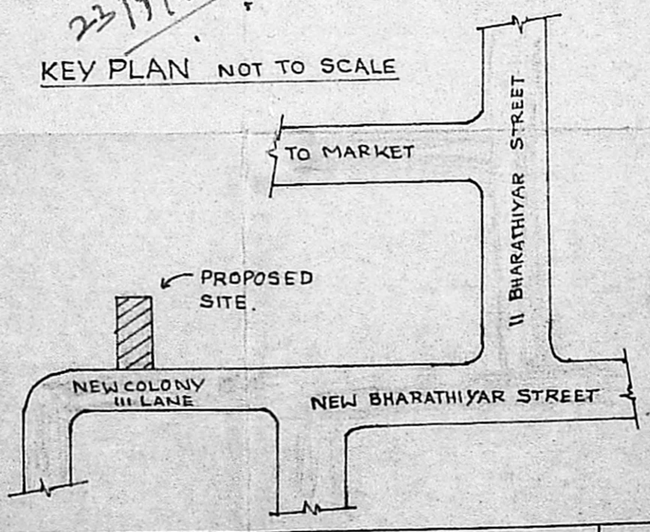

STAIRCASE DETAILS

RISE : 0'6" (15)
TREAD : 0'9" (23)
WIDTH : 3'0" (91)

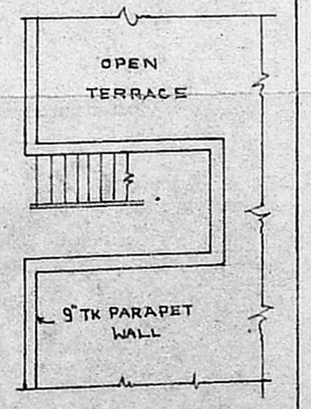

TERRACE FLOOR PLAN

JOINERY DETAILS

DOOR	3'.3" x 7'.0"	(100 x 214)
"	3'.0" x 7'.0"	(91 x 214)
"	2'.6" x 7'.0"	(75 x 214)
WINDOW	4'.6" x 4'.0"	(134 x 122)
"	3'.0" x 4'.0"	(91 x 122)
VENTILATOR	3'.0" x 2'.0"	(91 x 60)

AREA DETAILS

PRO. G.F	:	801 SQFT (74.41 M²)
PRO. F.F.	:	801 SQFT (74.41 M²)
PLOT	:	1971 SQFT (183.10 M²)
COVERAGE	:	40.64 %
F.S.I	:	1.5

COLOUR INDEX

PROPOSALS
ROADS
BOUNDRY

32.4 m

OWNER

A. SELVARAJ, D.C.E.,
Licensed Surveyor
Alandur Municipality,
Res: 10, III Main Road Kannan Nagar
Madipakkam, Madras-600 091.

LICENSED SURVEYOR