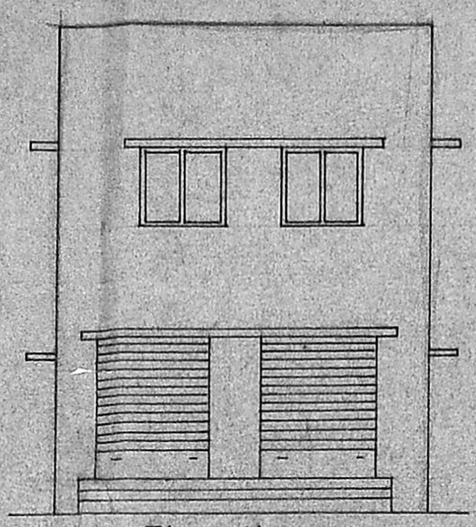

Elevation

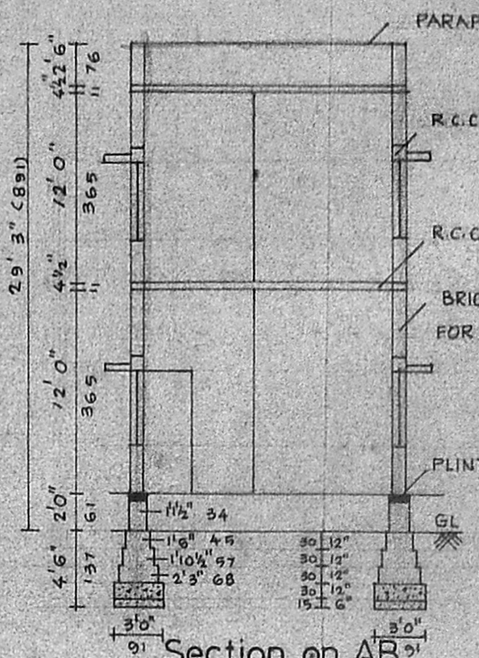

Section on AB

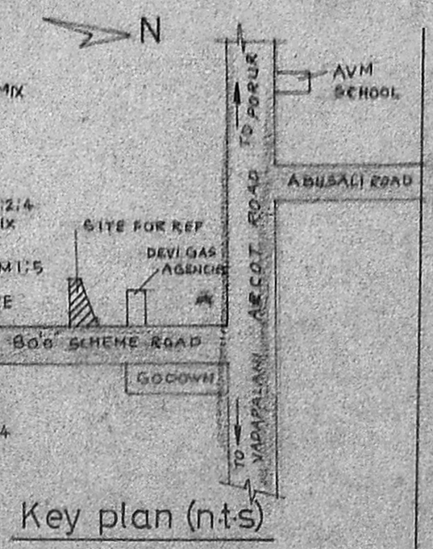

Key plan (n.t.s)

	SFT	m²
TOTAL EXTENT :	3623.41	336.61
PLINTH AREA IN GF :	1492.21	138.62
IN FF :	1492.21	138.62
PLOT COVERAGE :	41 %	
F.S.I :	0.82	

R. plan
Scrutiny plan
29/1/94

O/C

PLAN SHOWING THE PROPOSED CONSTRUCTION OF GODOWN STORAGE OF PULSES AND RICE DOOR NO. 5, S.NO. 198/2A AND 2D OF 80'0" SCHEME ROAD, SALIGRAMAM VILLAGE, DIV. 129, MADRAS 93 FOR MR. S. MAHENDRAN

SCALE 1"=8'0" (1:100)

REFERENCE

DOOR	D	3'0"X7'0" (91X213)
	D1	2'6"X7'0" (76X213)
WINDOW	W	5'0"X4'6" (152X137)
JALLY	J	5'0"X4'6" (152X137)
ROLLING SHUTTER	RS	7'0"X8'0" (213X244)
VENTILATOR	V	2'0"X1'6" (61X45)

COLOUR INDEX
PROPOSED
ROAD
BOUNDARY

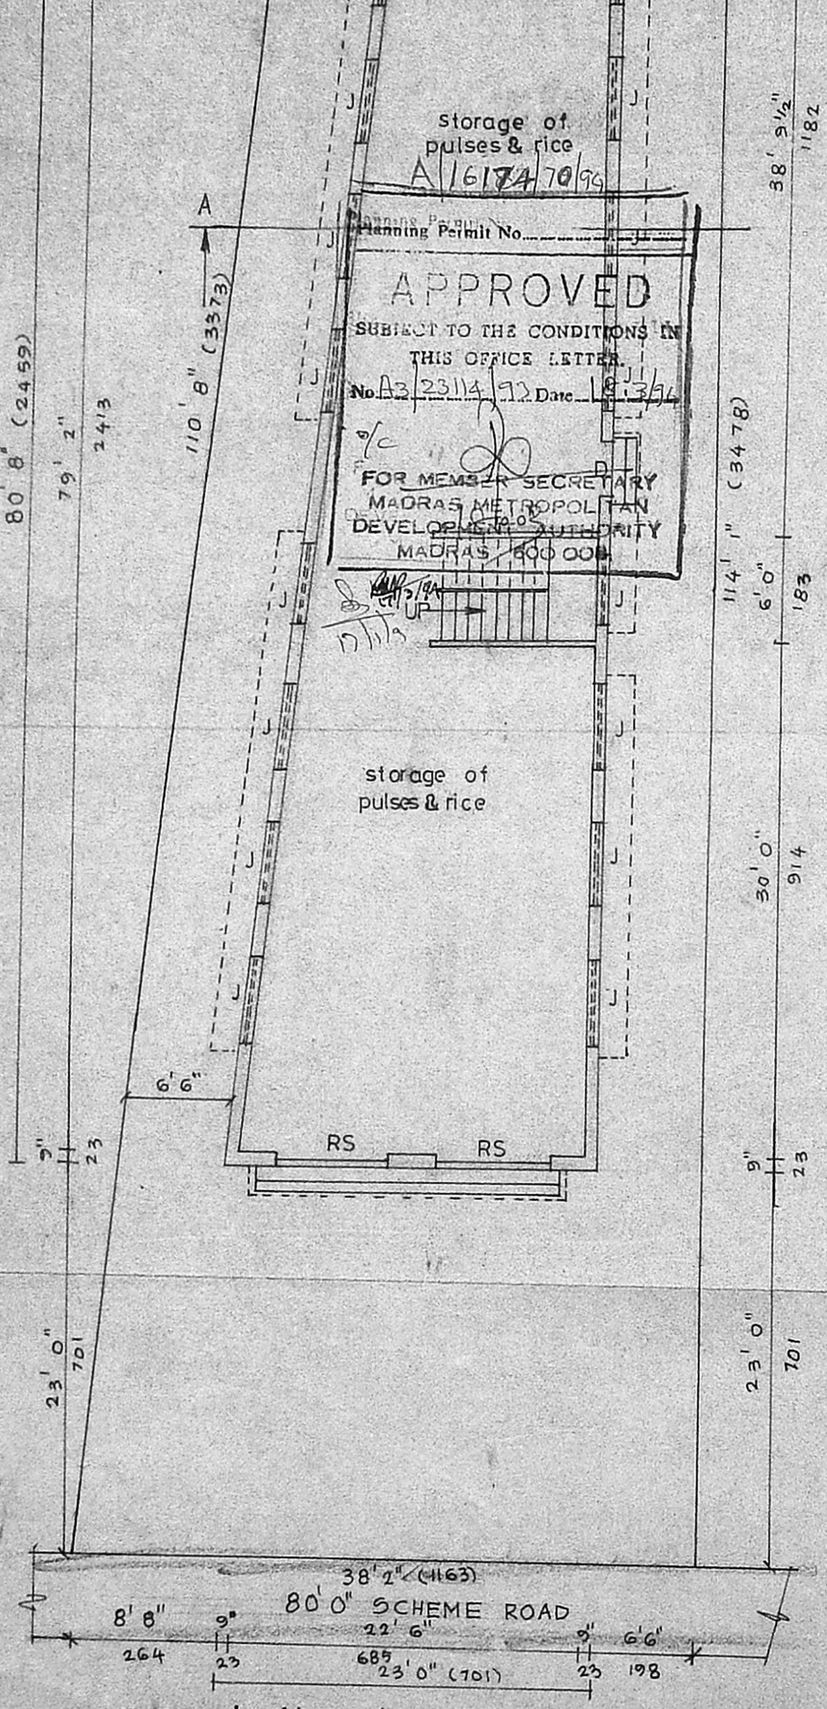

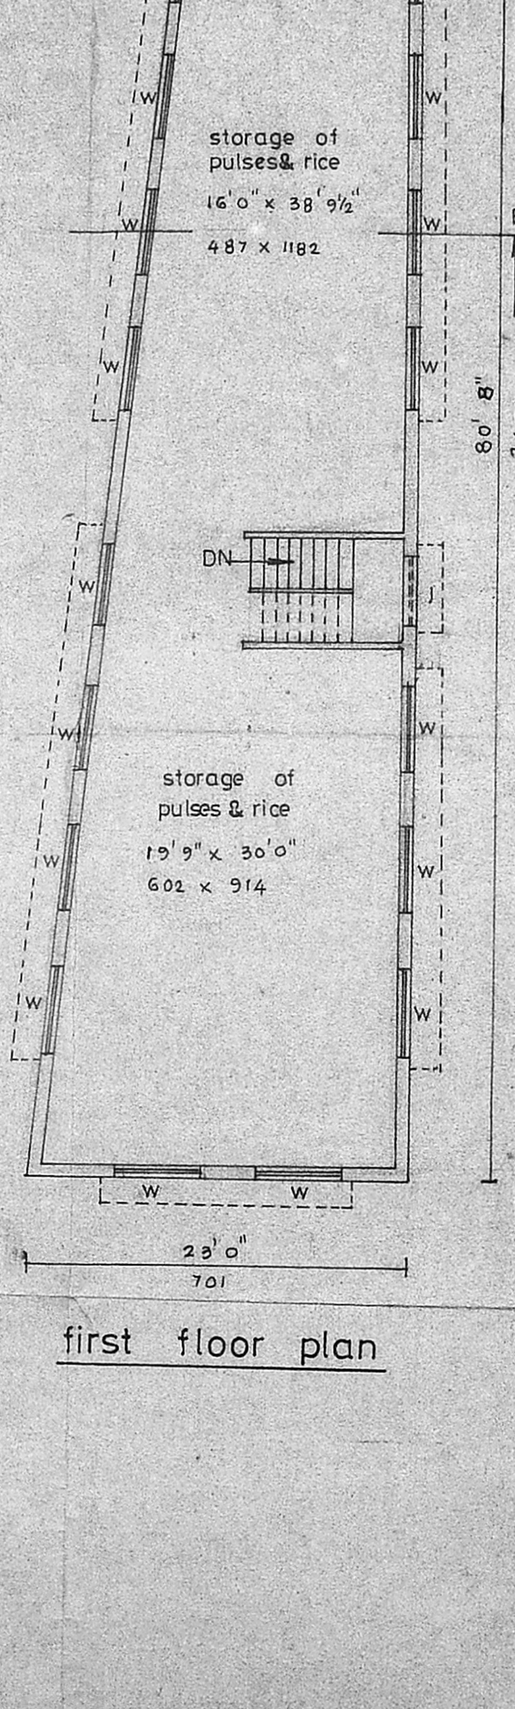

Saheeran.

OWNER

4831555

A. ARUNACHALAM, D.C.E
CORPORATION LICENSED SURVEYOR.
ALANDUR, AMBATTUR, TOWNSHIP (L.S.No.5
2, Kalinggar Karunanidhi Road,
SALIGRAMAM, MADRAS-600 093.
OFFICE : HOUSE PLAN MAKERS,
SAIBABA CONSULTANTS
No.223, PALANI ANDAVAR KOIL ST.,
VANAPALANI, MADRAS-600 026.

ENGINEER

HOUSE PLAN MAKERS
223, PALANI ANDAVAR KOIL ST.
PHONE NO : OFF 4831519
RES : 4831555

DRAWN BY P.N. Satya
DATED 1/2/1/94