PLAN SHOWING THE PROPOSED ALTERATIONS IN THE EXISTING BUILDING AT PRE. No. 9. PERIAPALLI ST. MADRAS 28. IN R.S. No. 4521/2PT IN DVN. No. 150.

SCALE: 1" = 8'0"

A/15696/499/93

Planning Permit No.

APPROVED

SUBJECT TO THE CONDITIONS IN THIS OFFICE LETTER.

No. A3/6848/93 Date 6/93

FOR MEMBER SECRETARY
MADRAS METROPOLITAN DEVELOPMENT AUTHORITY
MADRAS - 600 008.

Scrutiny plan

23/4

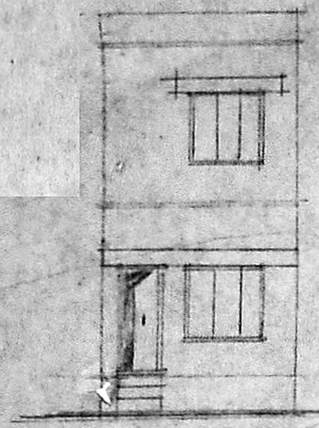

ELEVATION

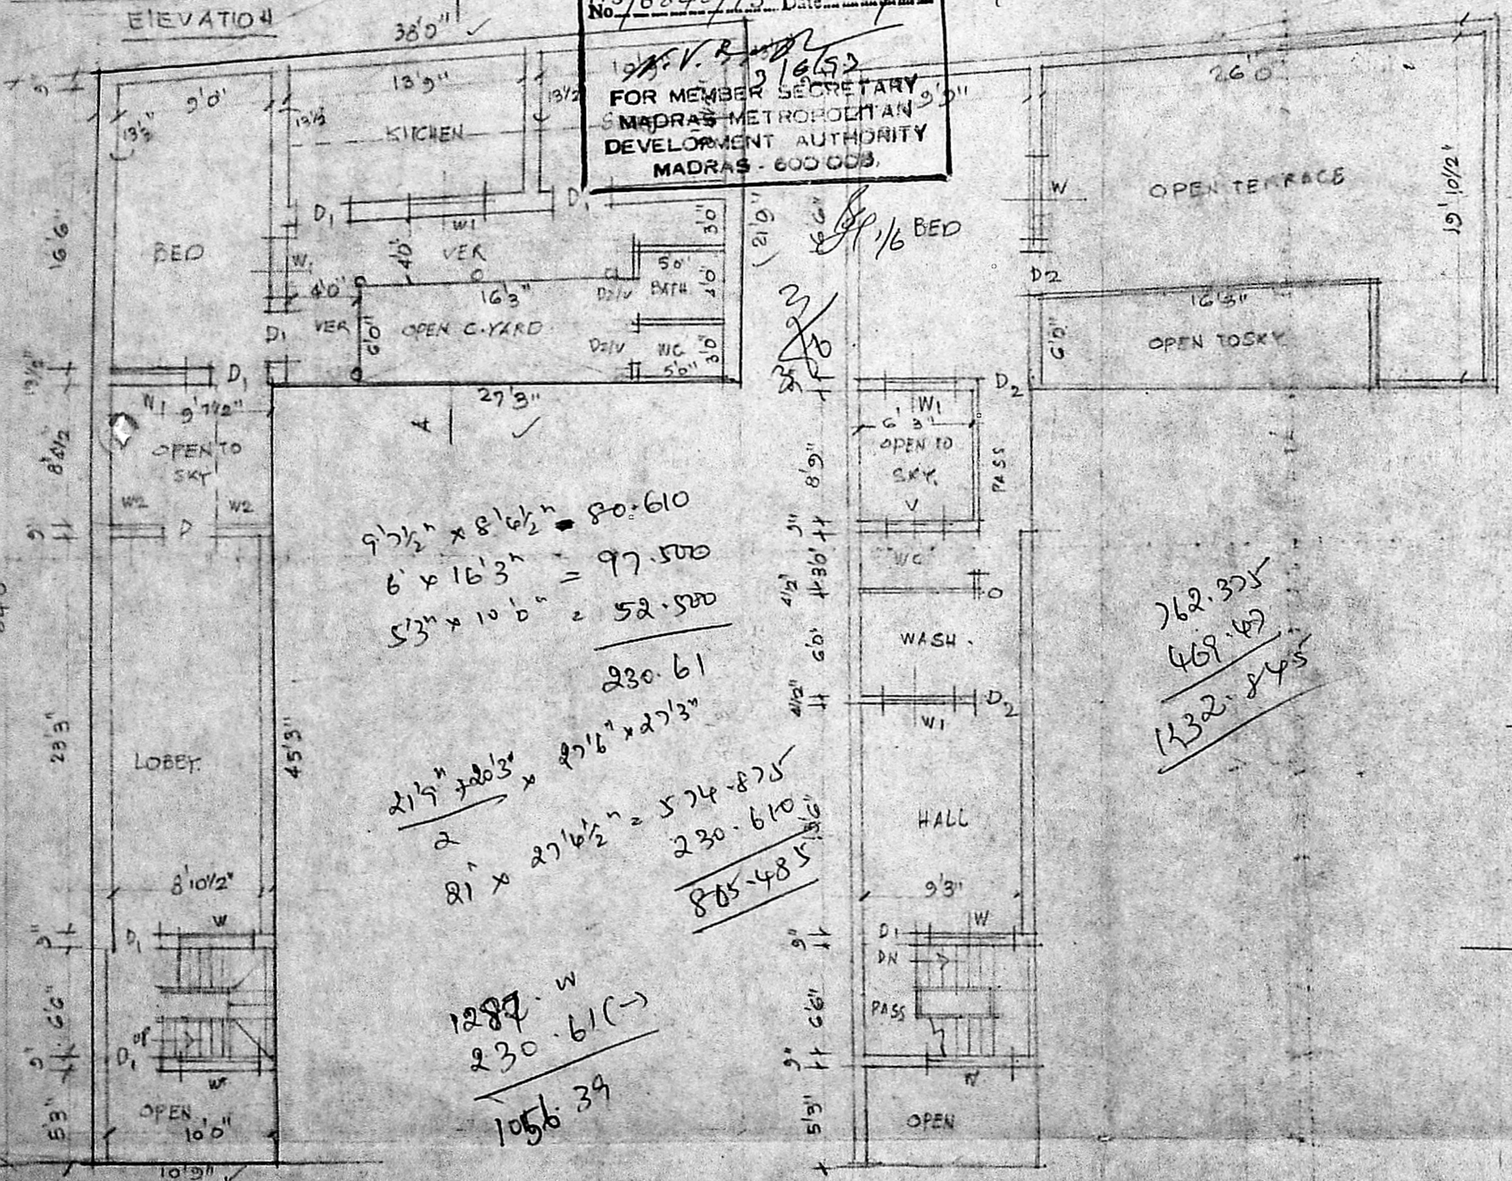

GROUND FLOOR PLAN

FIRST FLOOR PLAN

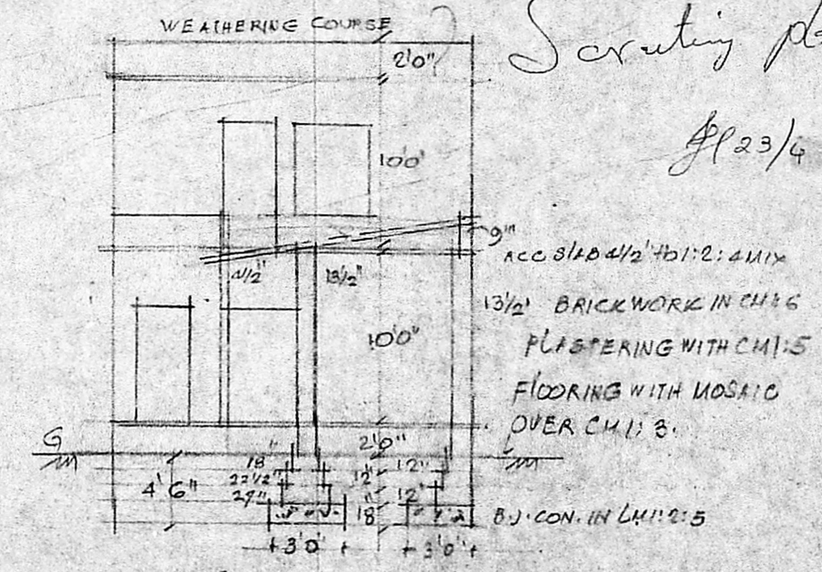

ACC SLAB 4½" to 1:2:4 MIX

13½" BRICKWORK IN CM 1:6

PLASTERING WITH CM 1:5

FLOORING WITH MOSAIC OVER CM 1:3.

B.J. CON. IN LM 1:2:5

SECTION ON AB

JOINERY.

D	DOOR	3'3"	6'6"
D1	"	3'0"	6'6"
D2	"	2'6"	6'6"
W	WINDOW	4'0"	4'6"
W1	"	3'6"	4'6"
V.	VENTILATOR	3'0"	2'0"

REF:

PRO. WORK
EXG. WORK
ROAD
BOUNDARY
REMOVAL

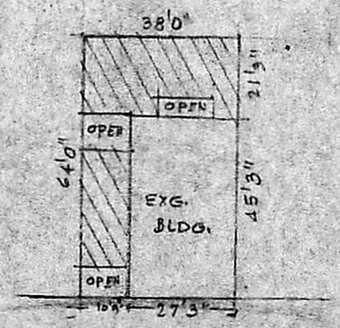

SITE PLAN (SCALE: 1" = 33'0")

9'7½" × 8'6½" = 80.610
6' × 16'3" = 97.500
5'3" × 10'0" = 52.500
230.61

21'9" + 20'3" / 2 × 27'6" × 27'3"
21' × 27'6½" = 574.875
230.610
805.485

1287 W
230.61 (−)
1056.39

1056.39 / 1287 × 100 = 83%

762.375
469.47
1232.845

826.5

OWNER

B.V.

B. V. DEENADAYALU,
Junior Engineer (Retd)
Consulting Civil Engineer,
Licenced Surveyor-Class II No: 126
Corporation of Madras
83/2, 53rd Street, Ashok Nagar,
Madras-6000 083.