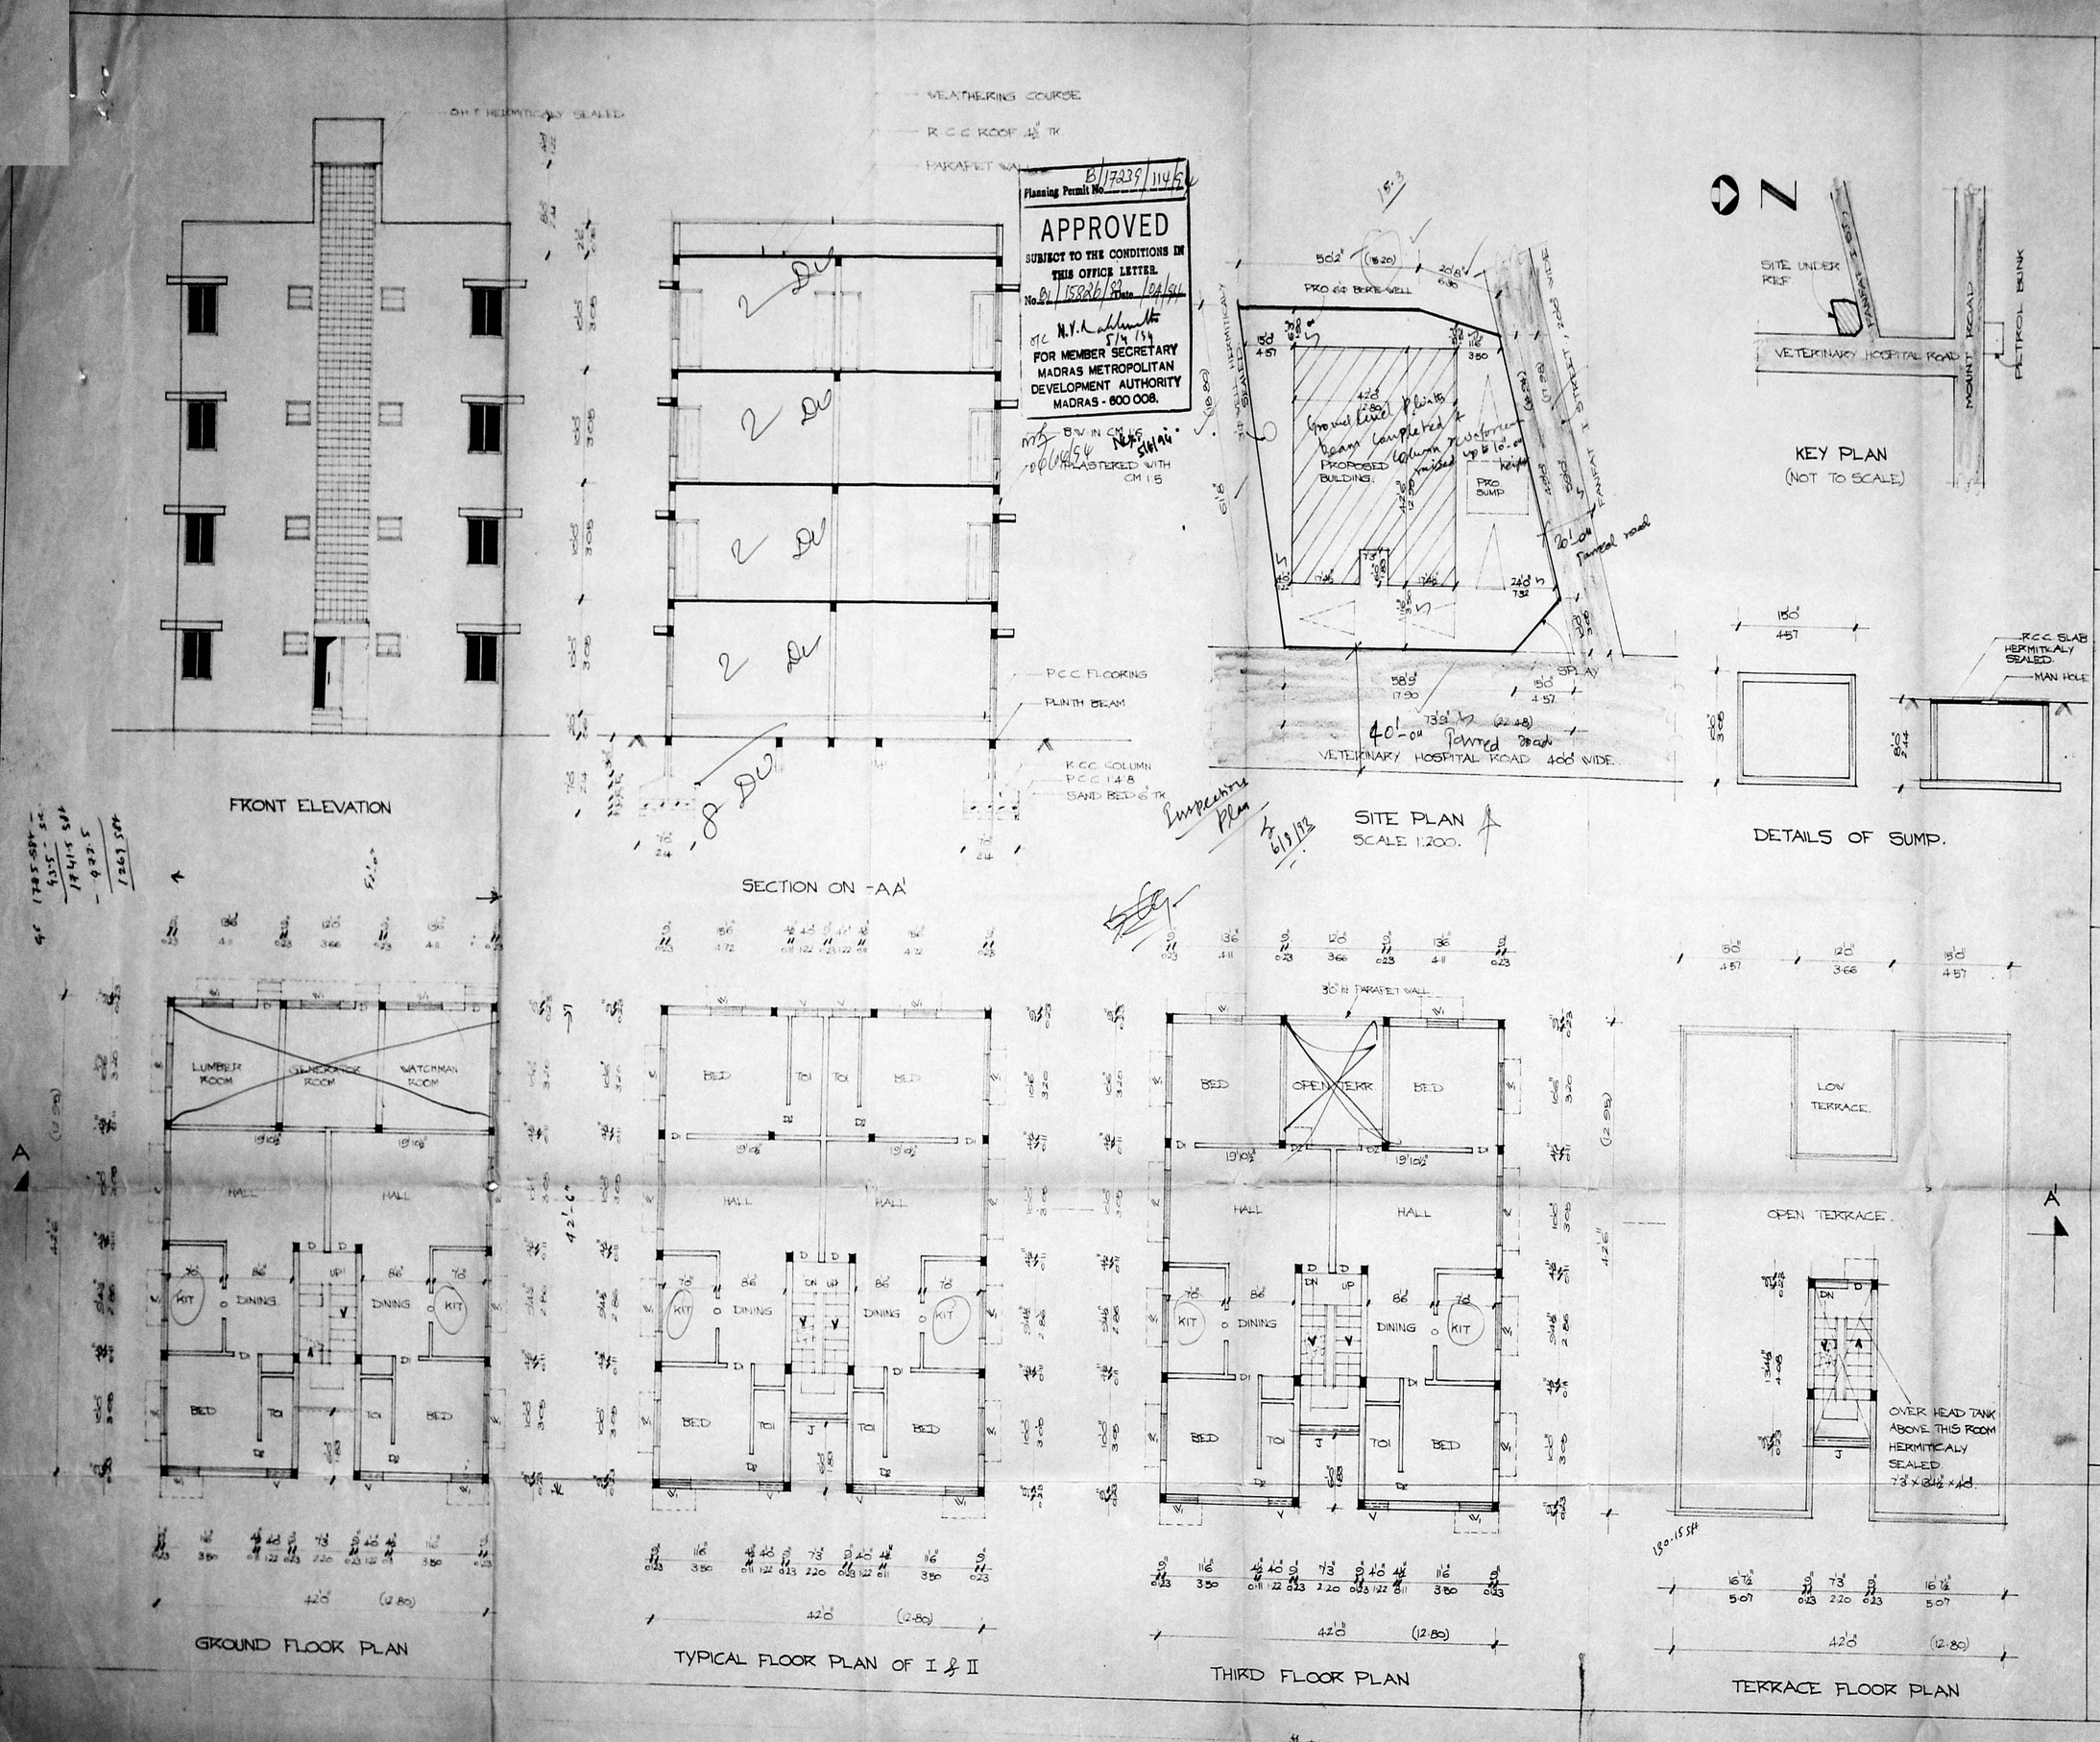

Planning Permit No. B/17239/114/94

APPROVED

SUBJECT TO THE CONDITIONS IN THIS OFFICE LETTER.

No. B1/15826/93 Date 04/94

FOR MEMBER SECRETARY
MADRAS METROPOLITAN DEVELOPMENT AUTHORITY
MADRAS - 600 008.

JOINERIES

D DOOR	3'3" x 7'0"	1.0 x 2.14
D1 "	3'0" x 7'0"	0.91 x 2.14
D2 "	2'6" x 7'0"	0.76 x 2.14
W WINDOW	8'0" x 4'6"	2.44 x 1.37
W1 "	4'0" x 4'6"	1.22 x 1.37
V VENTILATOR	[illegible] x 2'0"	0.91 x 0.61
J JALLY	7'3" x 40'0"	2.20 x 12.20.

REFERENCE	MMDA 'B'/PP No. 1 C.No. B1/15826/93
PROPOSAL	
ROAD	Scrutiny 30/9/93
BOUNDARY	7.10.93

AREA SCHEDULE

	SQ.M
TOTAL EXTENT	394.00
PRO. GROUND FLOOR	161.80
PRO. FIRST FLOOR	161.80
PRO. SECOND FLOOR	161.80
PRO. THIRD FLOOR	149.30
TOTAL PLINTH AREA	634.70
PLINTH AREA EXCEPT COMMON AREA	634.70 - 43.90 = 590.80.
PLOT COVERAGE	41.06
F.S.I.	1.499.

U.P.

PLAN SHOWING THE PROPOSED CONSTRUCTION OF THE BUILDING AT DOOR NO: 13, VETERINARY HOSPITAL ROAD, GOVERNMENT FARM, NANDANAM, BLOCK NO: 10, T.S. NO: 67. MADRAS.

CORPORATION DIVISION NO:

SCALE 1:100.

OWNER.

K. NARASIMHAN, B.E.
CLASS - I
LICENSED SURVEYOR NO 348
CORPORATION OF MADRAS
CONSULTING ENGINEER
Flat 21/21-A, Azad Nagar Road,
KODAMBAKKAM, MADRAS-600 024.

L. SURVEYOR.