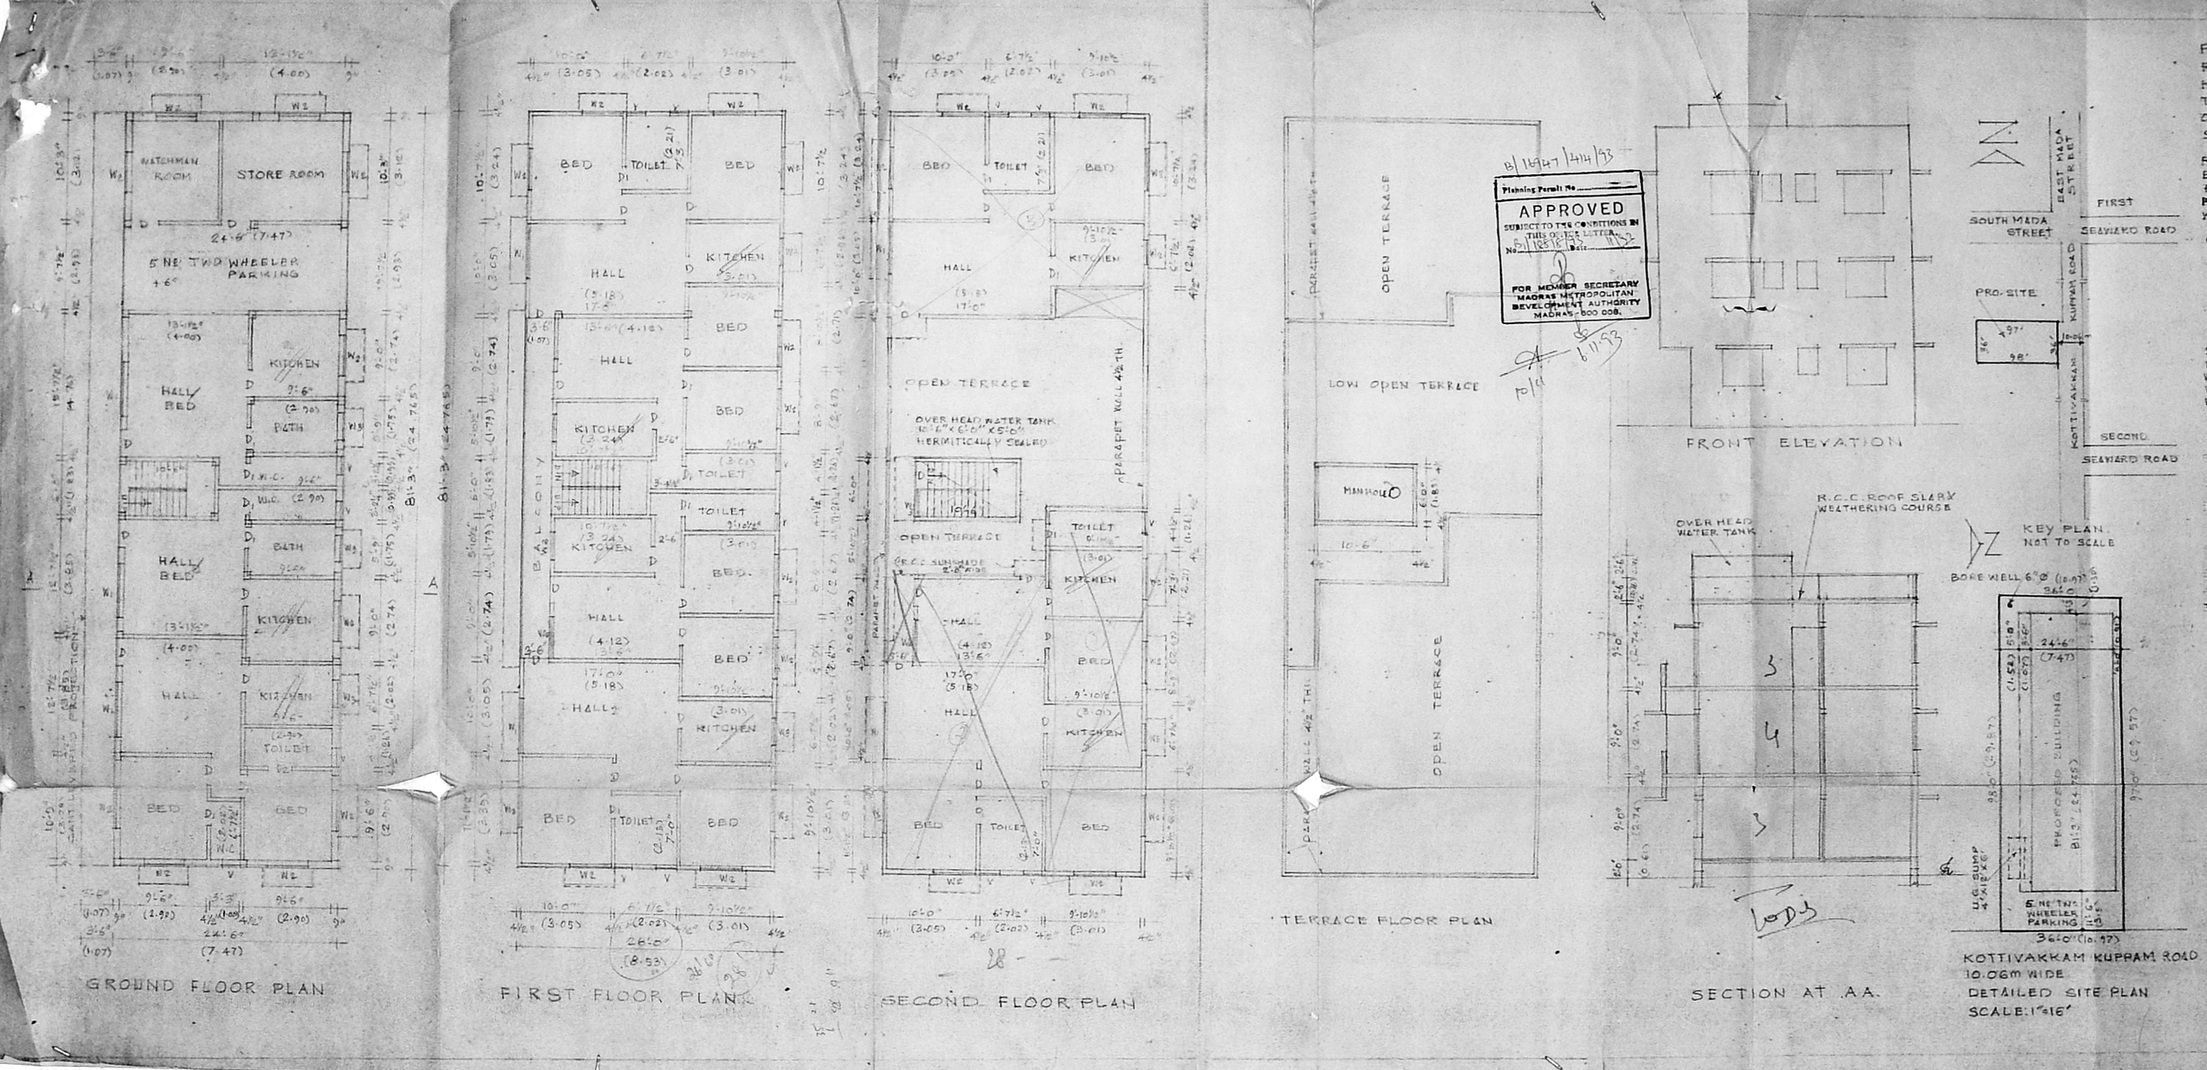

Rev. Pla 16.9.92
02-05 & CO 06/93

PLAN SHOWING THE PROPOSED RESIDENTIAL FLATS AT No. 18, KOTTIVAKKAM KUPPAM ROAD, THIRUVANMIYUR, MADRAS-41. T.S. No. 204/13-B OF THIRUVANMIYUR DIVISION No. 155.

SCALE 1"=6'

APPROVED DEMOLITION PLAN

REFERENCE: VIDENS D10/D.A./256/92

BRICK WORK WITH C.M. 1:4 & 1:6

PLASTRING WITH C.M. 1:4 ½" THICK

MOSAIC FLOORING OVER B.J. CONCRETE WITH C.M. 1:4:8. 4½" THICK

COLOUR INDEX:

PROPOSAL

ROADS

BOUNDARY

SCHEDULE OF JOINRY:

D	T.W. DOOR	3'-0" x 6'-6"
D1	T.W. DOOR	2'-6" x 6'-6"
W1	T.W. WINDOW	6'-6" x 4'-0"
W2	T.W. WINDOW	4'-6" x 4'-0"
W3	T.W. WINDOW	3'-0" x 3'-0"
V	T.W. VENTILATOR	2'-0" x 3'-0"

AREA STATEMENT:

AREA OF PLOT: 326.09 M²

NON F.S.I. AREA: 47.84 M²

F.S.I. AREA: 488.20 M²

F.S.I. PROVIDED: 1.49

PLOT COVERAGE PROVIDED: 64.8%

TOTAL AREA OF BUILDING: 543.09 M²

TWO WHEELER PARKING PROVIDED 10 No.

Planning Permit No.

APPROVED

SUBJECT TO THE CONDITIONS IN THIS OFFICE LETTER No. B1/18818/93 Date 11/12

FOR MEMBER SECRETARY MADRAS METROPOLITAN DEVELOPMENT AUTHORITY MADRAS-600 008.

B/16947/414/93

6.11.93

10/11

25/9/93

28/9.