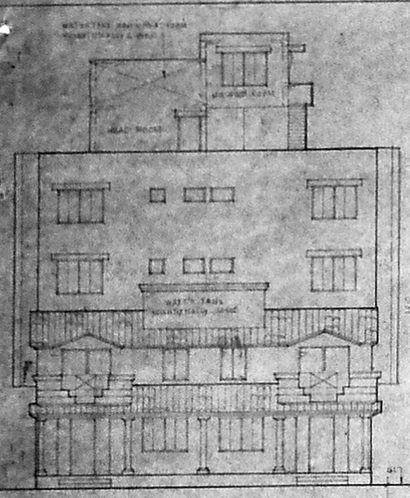

FRONT ELEVATION

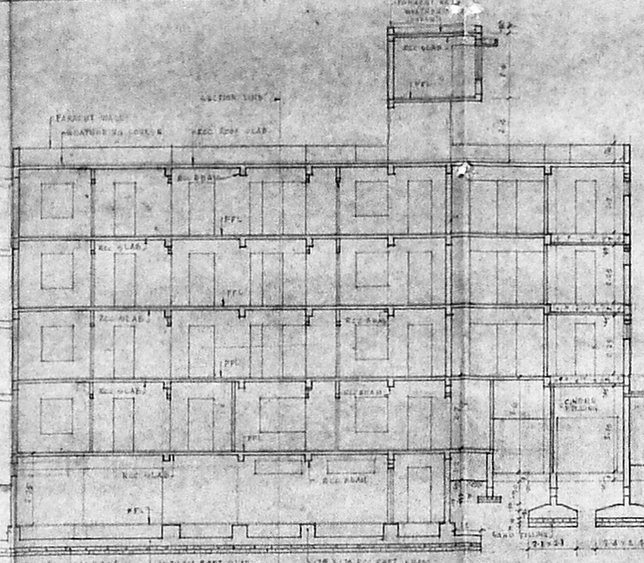

SECTION 1 1

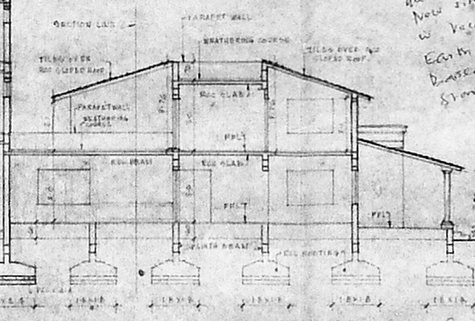

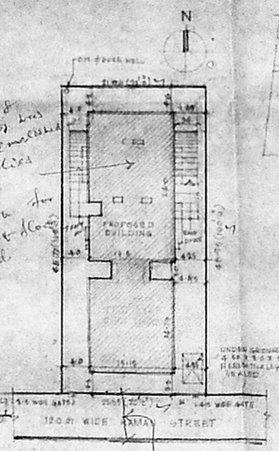

SITE PLAN

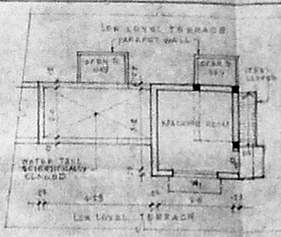

MACHINE ROOM PLAN

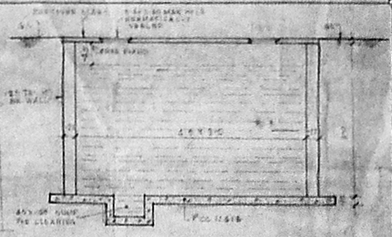

SECTION OF UNDER GROUND SUMP

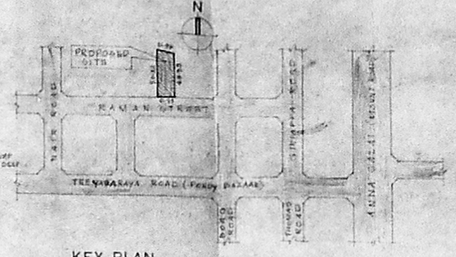

KEY PLAN

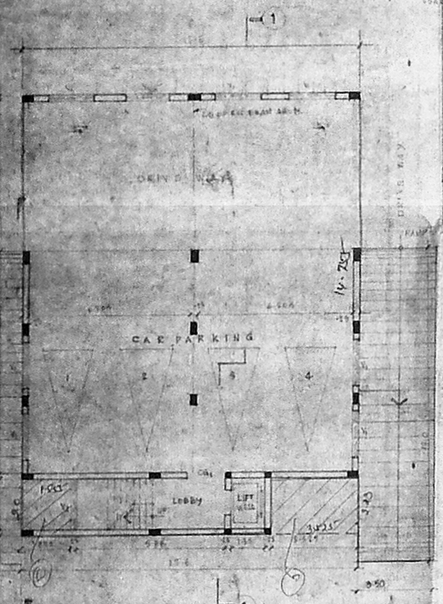

BASEMENT FLOOR PLAN

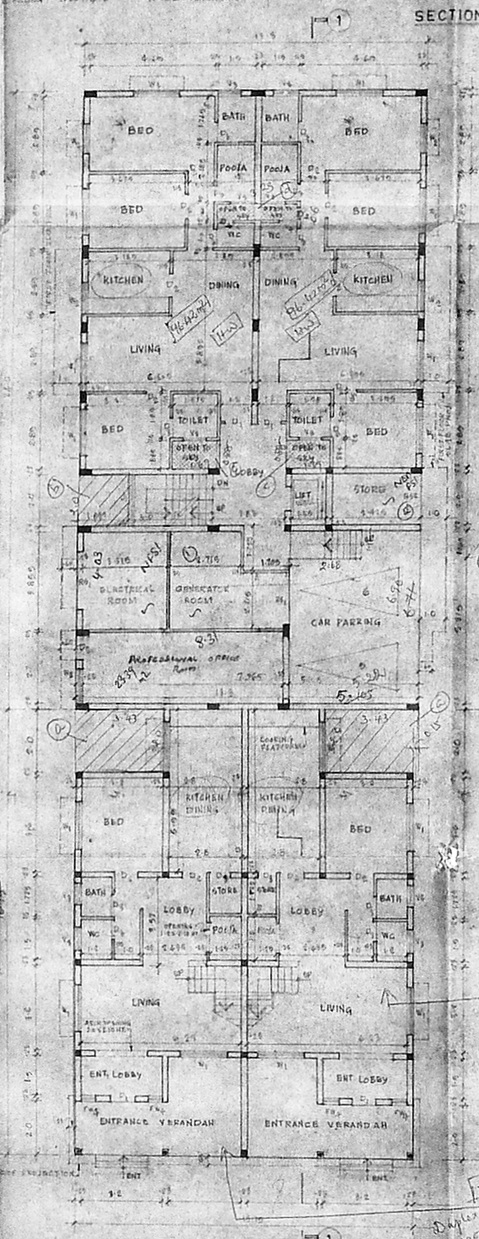

GROUND FLOOR PLAN

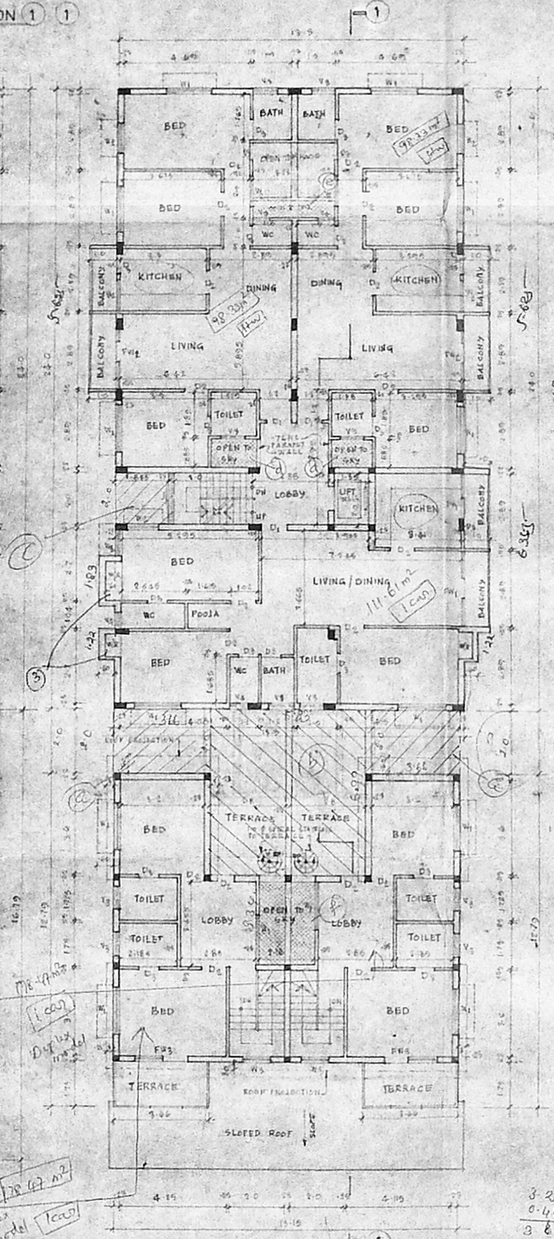

FIRST FLOOR PLAN

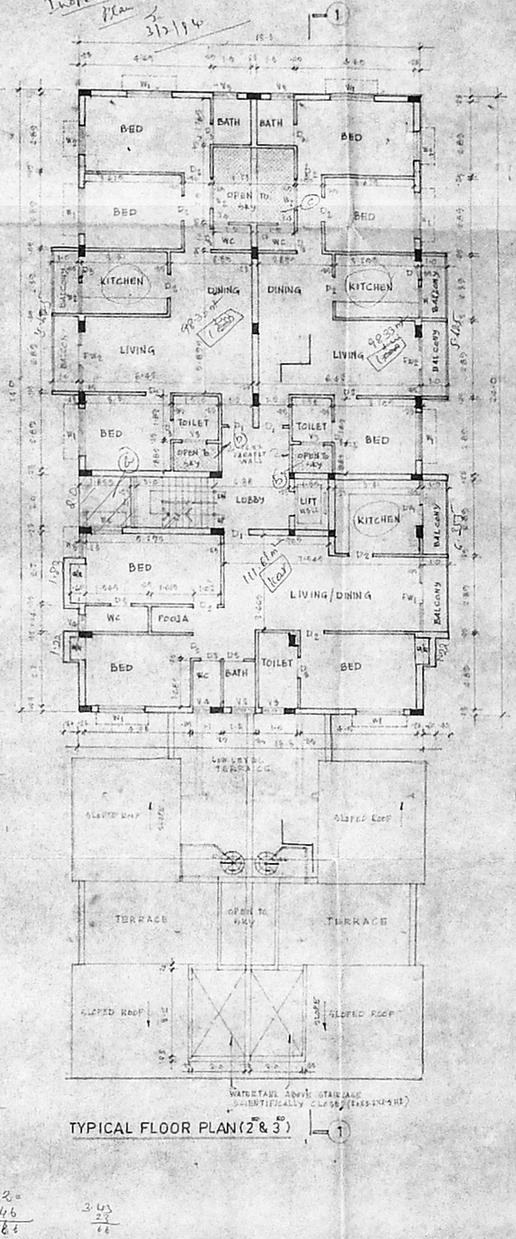

TYPICAL FLOOR PLAN (2 & 3)

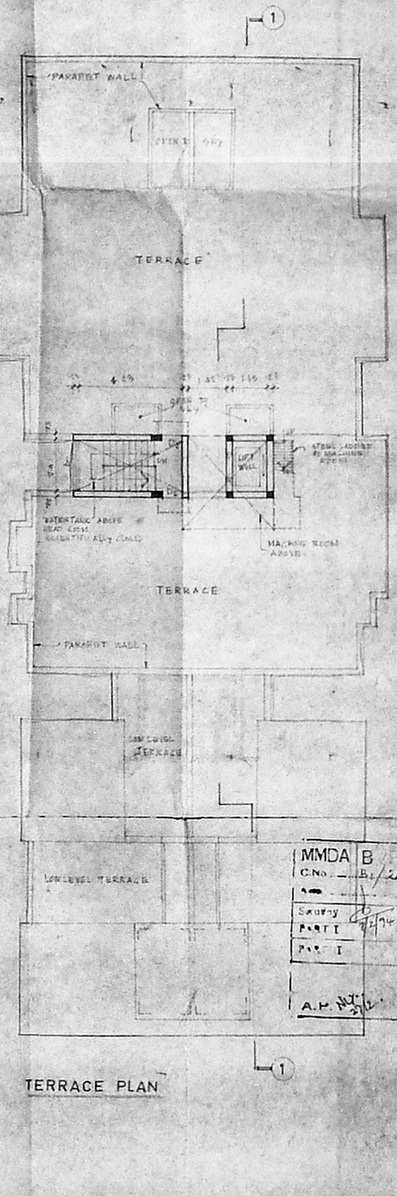

TERRACE PLAN

Planning Permit No. B 17272/1447

APPROVED
SUBJECT TO THE CONDITIONS IN THIS OFFICE LETTER.
No. [illegible] Date. 15/5/96
N.V. [illegible] 9/5/96
FOR MEMBER SECRETARY
MADRAS METROPOLITAN DEVELOPMENT AUTHORITY
MADRAS - 600 008.

MMDA B
C.No. B1/21967/93
Sanitary
PART I
PART II
A.H. 9/5/96

Schedule of joinery

Ent. Entrance Door	1.2m x 2.1m	V1 Ventilator	0.6m x 0.6m
D1 Door	0.9m x 2.1m	V2 Ventilator	0.45m x 0.6m
D2 Door	0.8m x 2.1m	V3 Ventilator	0.6m x 0.6m
D3 Door	0.75m x 2.1m	J1 Rec. Jali	0.6m x 1.75m
Sl.D Sliding Door	0.75m x 1.8m	R1 Rolling Shutter	2.1m x 2.4m
Sl.W Sliding Window	1.2m x 1.2m	R2 Rolling Shutter	2.1m x 3.6m
F.W Fixed Window	1.2m x 1.2m		
Sl.V Sliding Ventilator	0.6m x 0.6m		
W Window	1.8m x 1.2m		
W1 Window	1.8m x 1.5m		
W2 Window	1.2m x 1.2m		
Ventilator	0.6m x 0.6m		

Area statement

	In Sqft.	In Sqm
Area of Plot	11260.00	1046.32
Ground Floor Area	4982.72	325.91
First Floor Area	4711.42	437.60
Second Floor Area	3573.33	332.00
Third Floor Area	3573.33	332.00
Total Floor Area	16247.11	509.90
Exist. Const. Area	6040 sft	
Prop. Const.		
Total Built up Area (Excluding Basement Floor Area)		

Colour Reference

Proposed Building	
Road	
Boundary Line	

Date	Scale : 1:100
Sheet No. 1/1	
All Dimensions are in Metres	

PLAN SHOWING THE PROPOSED RESIDENTIAL BUILDING AT No 31, RAMAN STREET, T.NAGAR, MADRAS-17. T.S.No-7037/1 & 2, Block No 113.

Signature of Owner

P.C. GOWRISHANKAR, B.E.
Civil Engineer
Class-I Licensed Surveyor No. 257
Corporation of Madras
Off: 15-1, Govindan Road,
(Near Saraswathi Theatre)
West Mambalam, MADRAS-33.

Signature of Licensed Surveyor