N. Nanagi Bai
OWNER

L. SRINIVASAN B.E., F.I.V.,
LICENSED SURVEYOR
CLASS-I, No. 106
CORPORATION OF MADRAS
11, RUKMANI STREET
~~WEST MAMBALAM,~~
MADRAS-600 033.
SURVEYOR

TOTAL PLOT AREA	:	346.14 M²
G. FLOOR	:	2000.38 SQ.FT (185.80 M²)
F. FLOOR	:	2152.38 SQ.FT (199.92 M²)
S. FLOOR	:	2152.38 SQ.FT (199.92 M²)
HEAD ROOM	:	180.38 SQ.FT. (16.72 M²)
COVERAGE	:	53.68 %
F.S.I.	:	1.73

SITE PLAN
SCALE 1" = 32'0"

RESIDUARY DETAILS.

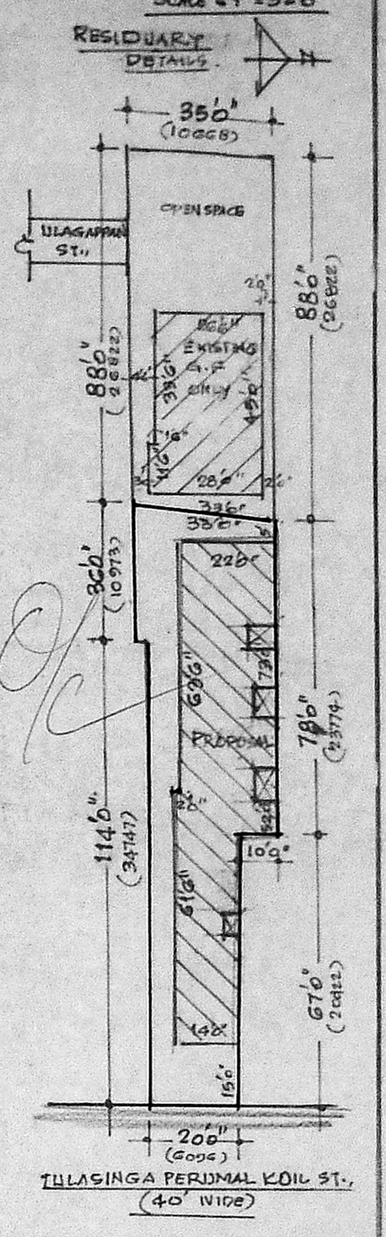

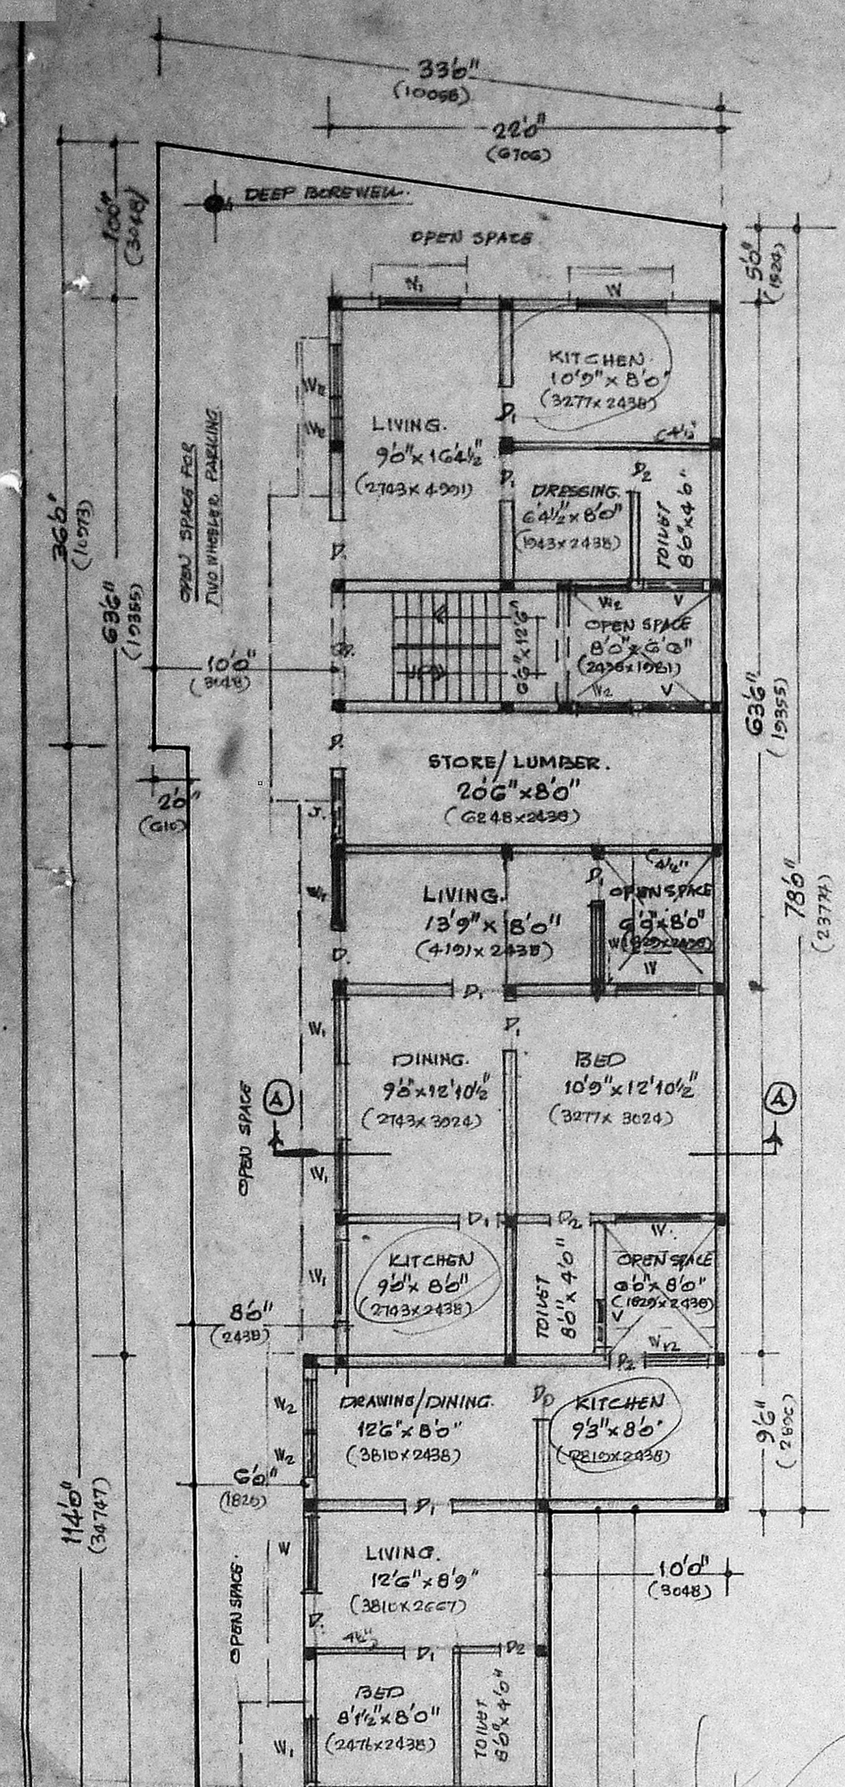

THILASINGA PERUMAL KOIL STREET (40'0" WIDE

GROUND FLOOR PLAN.

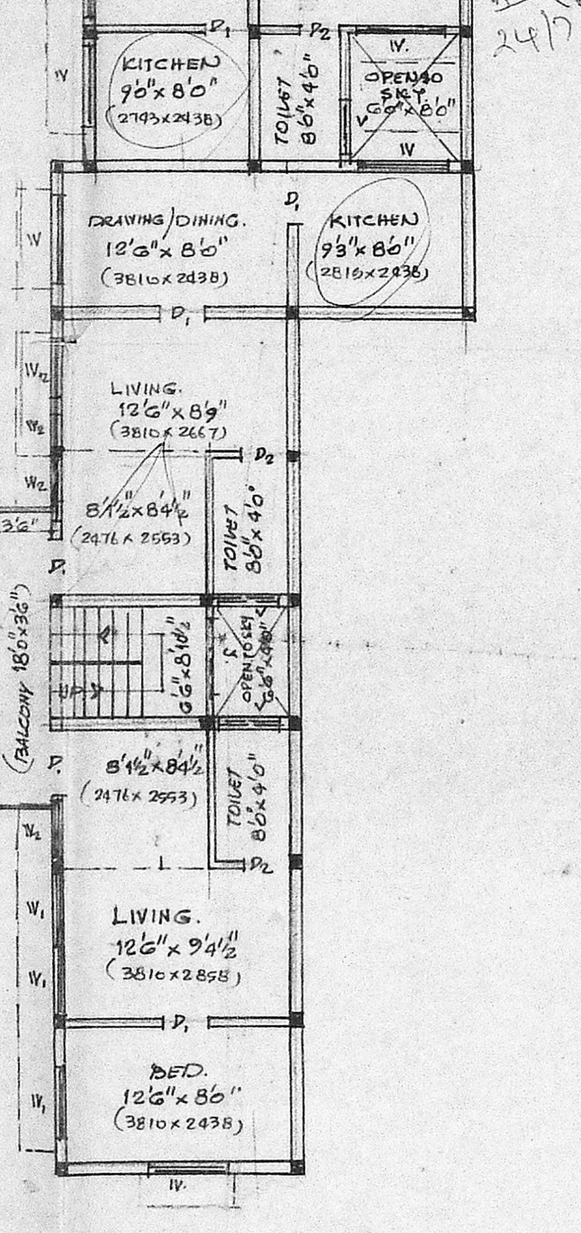

TYPICAL TYPE OF FIRST FLOOR, SECOND FLOOR PLAN.

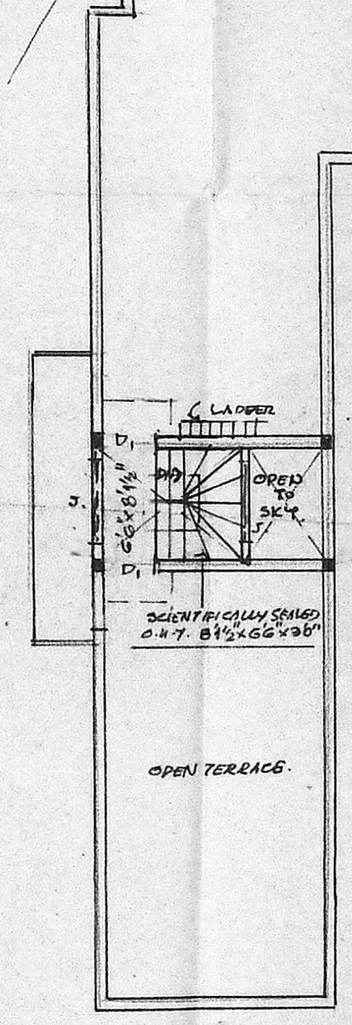

HEAD ROOM PLAN.

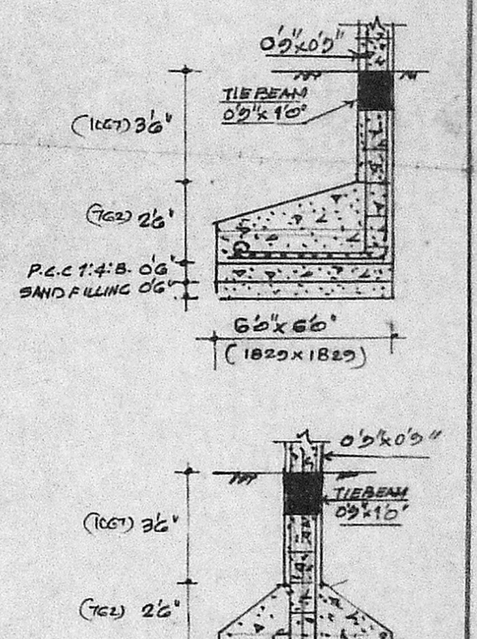

COLUMN DETAILS
SCALE 1" = 4'0"

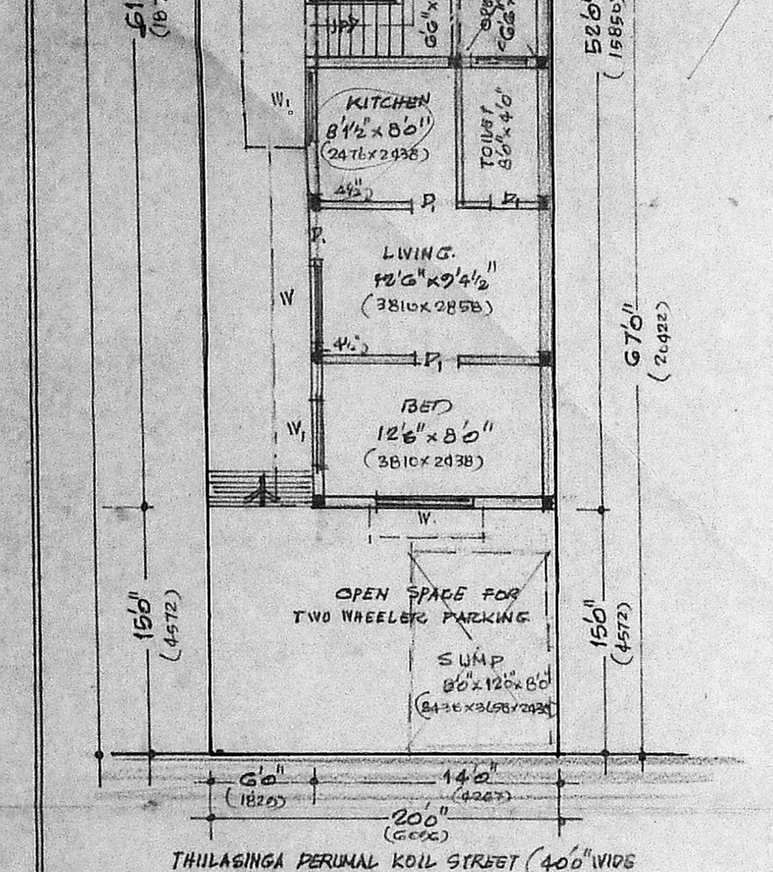

THILASINGA PERUMAL KOIL STREET (40'0" WIDE

GROUND FLOOR PLAN.

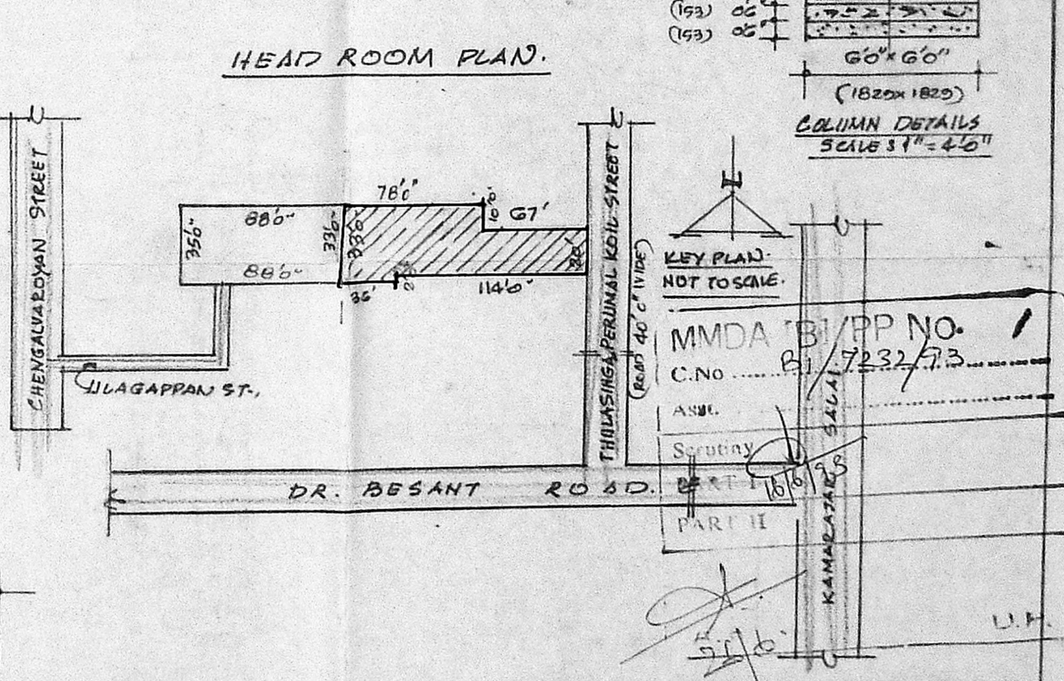

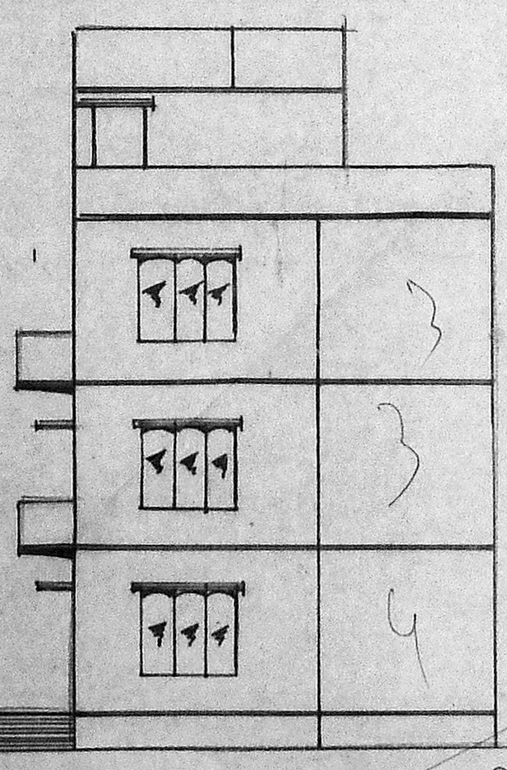

ELEVATION.

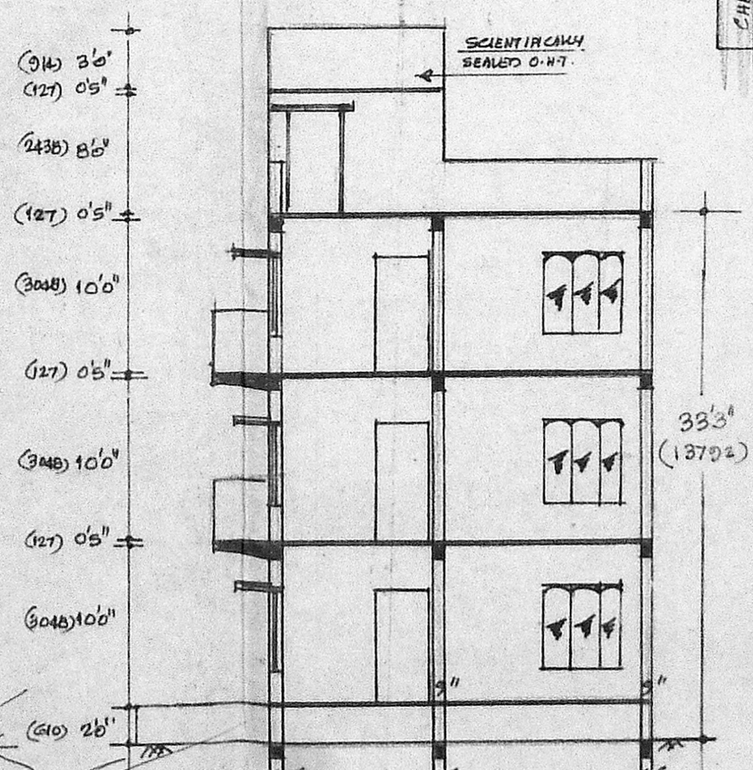

SECTION - 'A A'

SAND FILLING FOR FOUNDATION 153 MM THICK
BASE CONC. FOR FOUNDATION IN C.C 1: 4:8. 153 MM TH.
R.C.C. COLUMN FOUNDATION IN C.C 1:2:4, 5'0" x 9'0"
R.C.C. COLUMN IN C.C 1:2:4, 0'9" x 0'9"
R.C.C. TIE & ROOF BEAMS IN C.C 1:2:4, 0'9" x 1'0"
R.C.C. ROOF SLAB & LINTELS IN C.C 1:2:4, 127 MM THICK
R.C.C. SUNSHADE IN C.C 1:2:4, 60 MM THICK
BRICK WORK IN CEMENT MORTAR 1:5.
PLASTERING WITH CEMENT MORTAR 1:4, 12 MM THK
FLOORING WITH MOSAIC TILES OVER B.J.C.
WEATHERING COURSE WITH TWO COURSE OF FLAT TILES.

D.	T.W. DOOR	3'3" x 7'0"	991 x 2134
D1	-DO-	3'0" x 7'0"	914 x 2134
D2	-DO-	2'6" x 7'0"	762 x 2134
W.	T.W. WINDOW	5'0" x 6'0"	1524 x 1524
W1	-DO-	4'0" x 5'0"	1210 x 1524
W2	-DO-	3'6" x 4'6"	1067 x 1524
V.	VENTILATOR	3'0" x 2'0"	914 x 610
J.	JOINT WORK	5'0" x 5'0"	1524 x 1524
G.D.	GRILL DOOR.	6'6" x 7'0"	1981 x 2134

PLAN SHOWING THE PROPOSED FLATS (DWELLING HOUSE) AT NO. 112, THILASINGA PERUMAL KOIL STREET, R.S.No: 1940/1 BLOCK NO: 36, TRIPLICANE, MADRAS. DIVISION NO: 89.
SCALE : 1" = 8'0" (1 CM = 1M).

PROPOSED WORK
ROAD PORTION
SITE BOUNDARY.

Planning Permit No. B1/16596/263/93

APPROVED
SUBJECT TO THE CONDITIONS IN THIS OFFICE LETTER.
No. B1/7232/93 Date 7/8/93
FOR MEMBER SECRETARY
MADRAS METROPOLITAN DEVELOPMENT AUTHORITY
MADRAS-600 008.

24/7/93

MMDA TBI/PP NO. B1/7232/93
C.No
Asst.
Scrutiny
PART II
16/6/93