OVER HEAD TANK (HERMITICALLY SEALED)

LIFT MACHINE ROOM

STAIRCASE HEAD ROOM

B/16796/363 A/B/93

Planning Permit No.....

APPROVED

SUBJECT TO THE CONDITIONS IN THIS OFFICE LETTER

No..... Date.....

FOR MEMBER SECRETARY
MADRAS METROPOLITAN DEVELOPMENT AUTHORITY
MADRAS-600 008.

B1/7351/93

14.10.93

ELEVATION

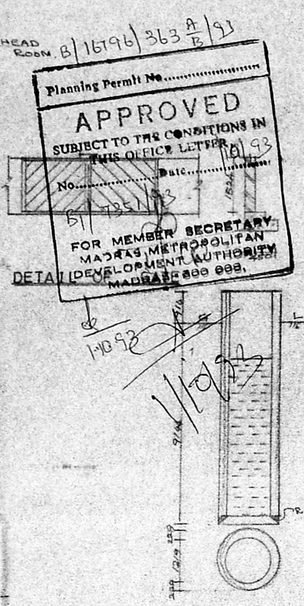

DETAIL OF WELL
(4'Φ) Hermitically sealed.

DETAIL OF FOUNDATION

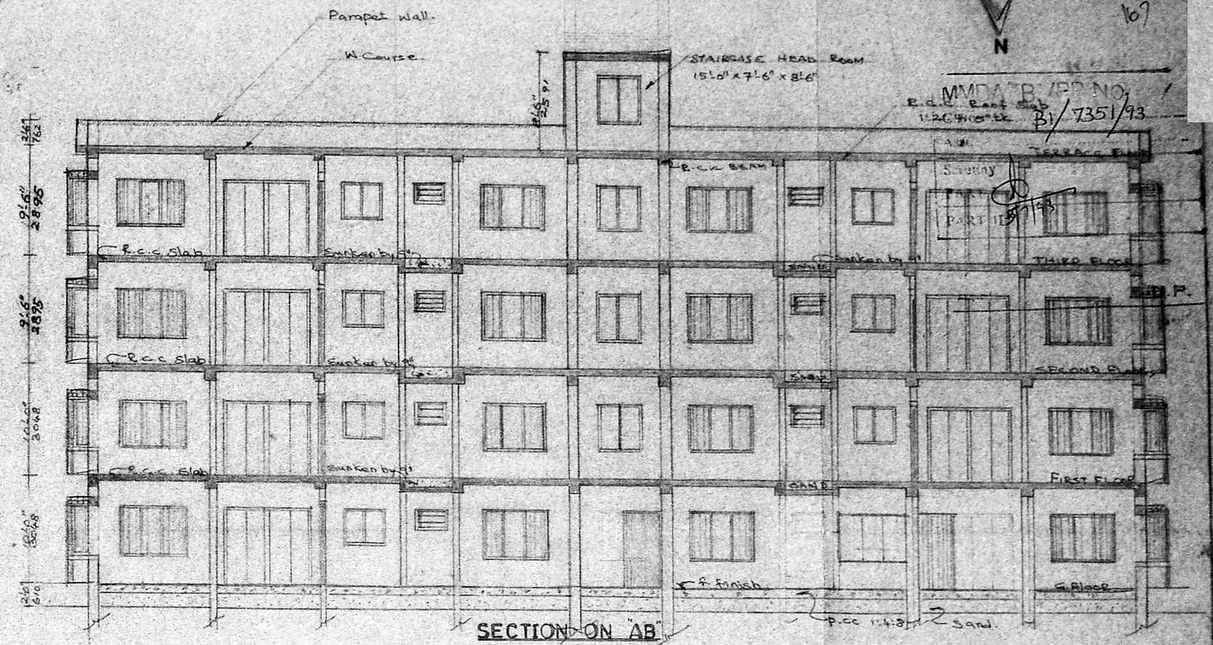

SECTION ON 'AB'

MMDA/B/PP NO. 167

B1/7351/93

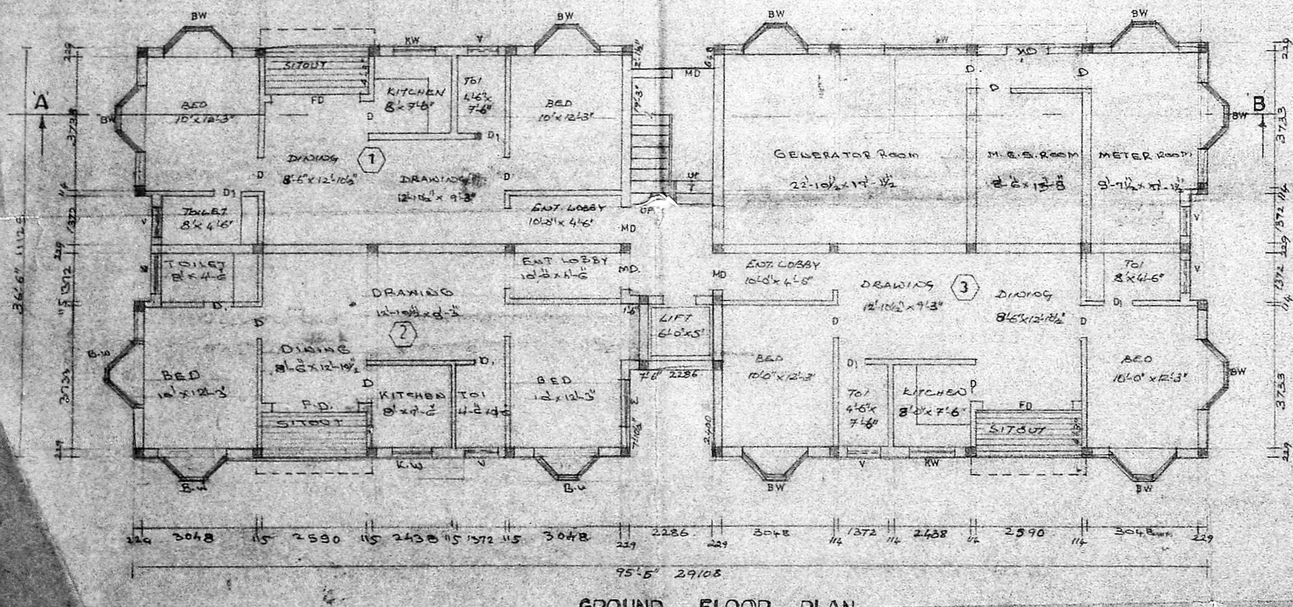

GROUND FLOOR PLAN

TYPICAL FLOOR PLAN (I II & III Floor)

PROPOSED BUILDING AT S No 183/174 (Pt) DOOR No 3, JAYARAMA CHETTY STREET, THIRUVANMIYUR, MADRAS - 41.

For Mr. V. BALASUBRAMANIAN

(V. BALASUBRAMANIAN)

OWNER.

SPECIFICATIONS

FOUNDATION :- R.C.C 1:2:4 | col. foundation with p.c.c 1:5:10 & 2 sand

FLOORING :- P.C.C 1:4:8 with C.m 1:4

STRUCTURE :- Brick work in C.m 1:3

ROOF SLAB :- R.C.C 1:2:4 5" thk.

W. COURSE :- Bk. Jelly, laid with L.m 1:4 with two layers of tiles.

JOINERY :- With best indian teak.

JOINERY

M.D.	Main door	1067 x 2134
D	Door	914 x 2134
D_1	"	762 x 2134
W	Window	1219 x 1372
BW	Bay window	1829 x 1372
KW	kitchen Window	1219 x 1067
V	Ventilator	914 x 610
FD	French door	2438 x 2134
W_1	Window	1829 x 1372

PRO. COLOR.

SITE COLOR

ROAD COLOR

S. Chockalingam. B.E., M.I.E.,
Class. 1 Surveyor.
L.S.No 213.
Corporation of Madras.

LICENSED SURVEYOR

Sheet no: 1.

Job No: SE/621/93.

	Name	Date
Drawn by	Srilathak	24.5.93
Approved by.		
Checked by		
Scale		1" = 8'-0"

Architects

M. Jude Sathanand

SRINIVASA ENTERPRISES.

74, Bazullah Road

T. Nagar, Madras-17.

Ph: 8254962