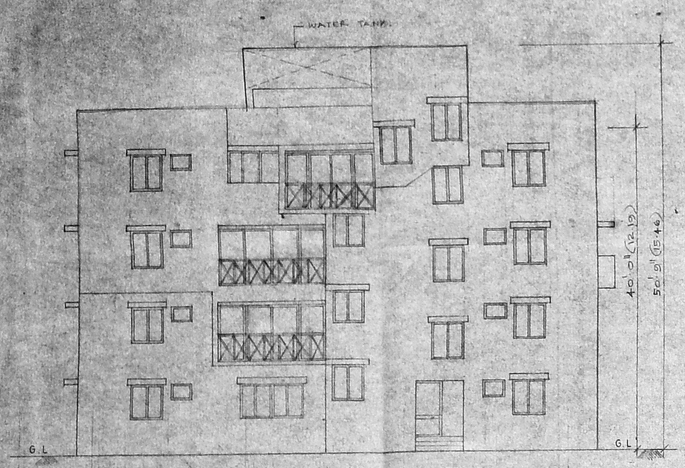

SOUTH SIDE ELEVATION
SCALE 1'8'0" (1:100)

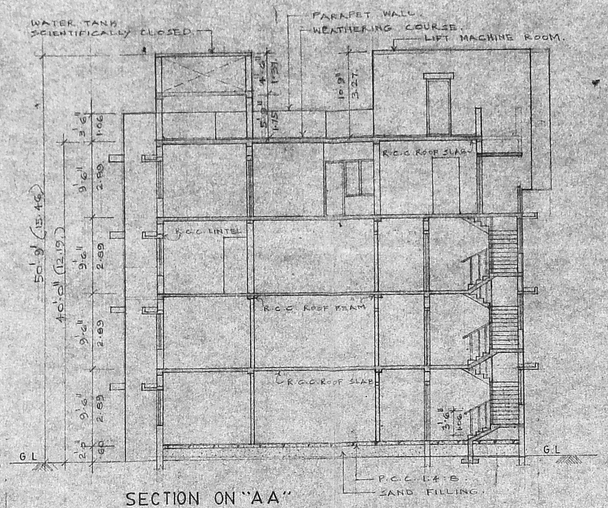

SECTION ON "A A"
SCALE 1'8'0" (1:100)

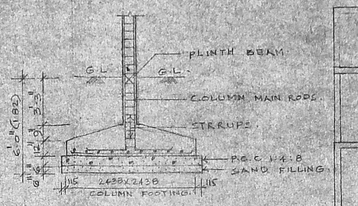

COLUMN FOOTING DETAIL
SCALE 1"=1'0" (1:50)

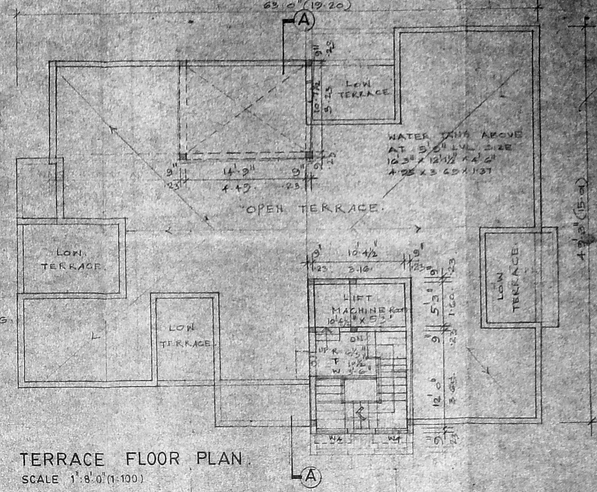

TERRACE FLOOR PLAN
SCALE 1'8'0" (1:100)

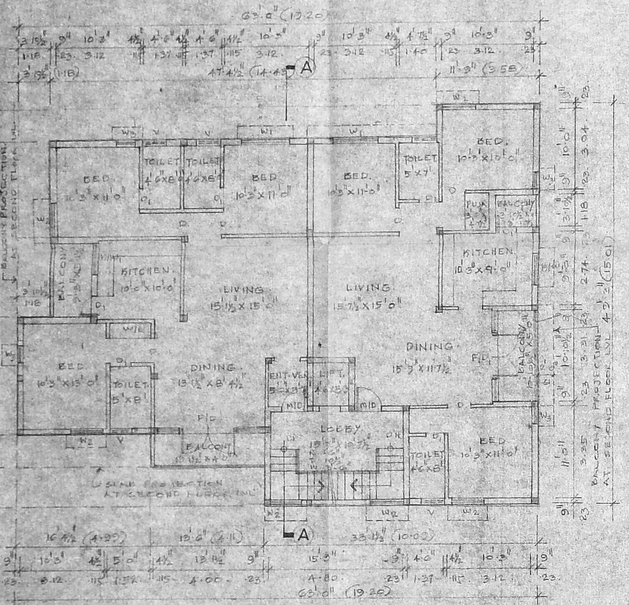

FIRST FLOOR PLAN
SCALE 1'8'0" (1:100)

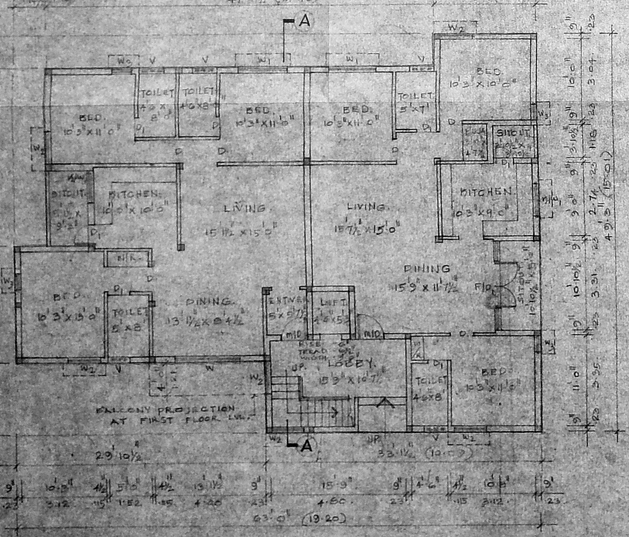

GROUND FLOOR PLAN
SCALE 1'8'0" (1:100)

NORTH

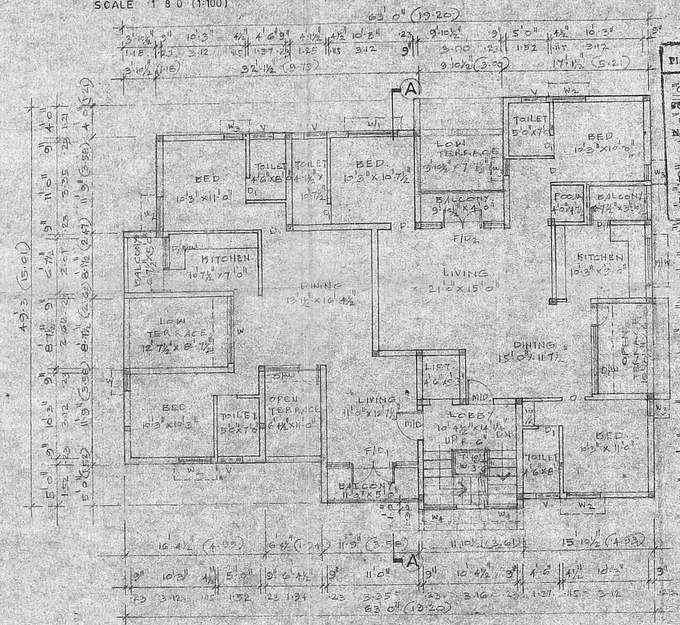

THIRD FLOOR PLAN
SCALE 1'8'0" (1:100)

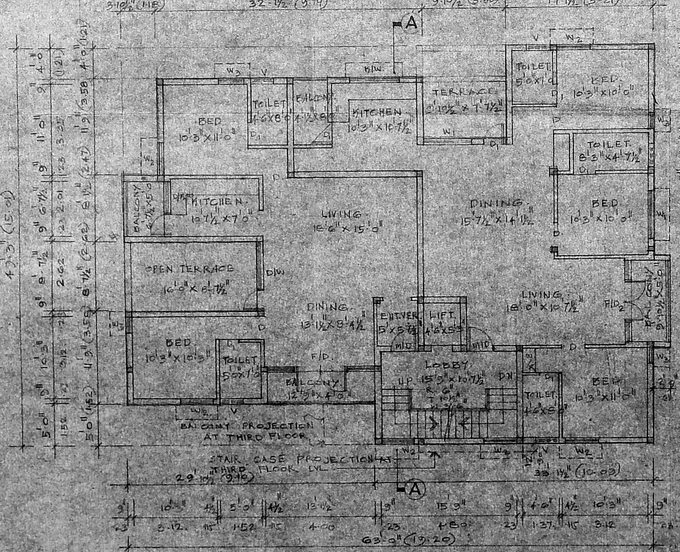

SECOND FLOOR PLAN
SCALE 1'8'0" (1:100)

Planning Permit No. [illegible]
APPROVED
SUBJECT TO THE CONDITIONS IN
[illegible]
No. [illegible]
[illegible] 21/6/84
FOR MEMBER SECRETARY
MADRAS METROPOLITAN
DEVELOPMENT AUTHORITY
MADRAS-600 008.

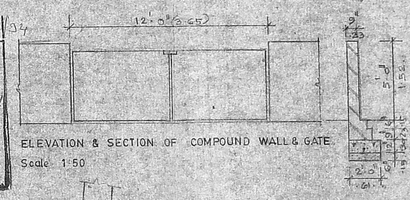

ELEVATION & SECTION OF COMPOUND WALL & GATE
Scale 1:50

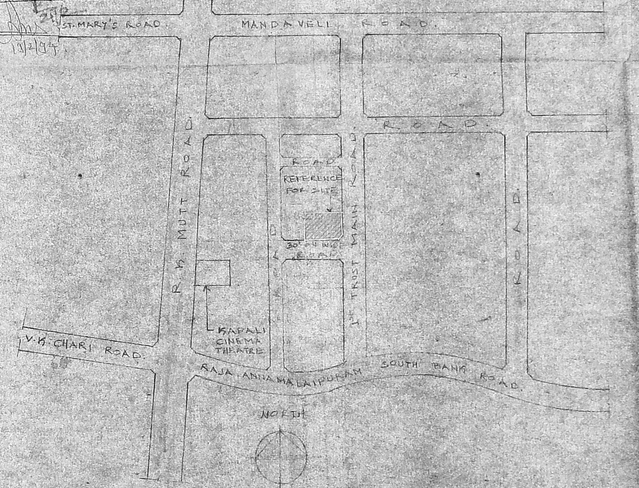

KEY PLAN
NOT TO SCALE

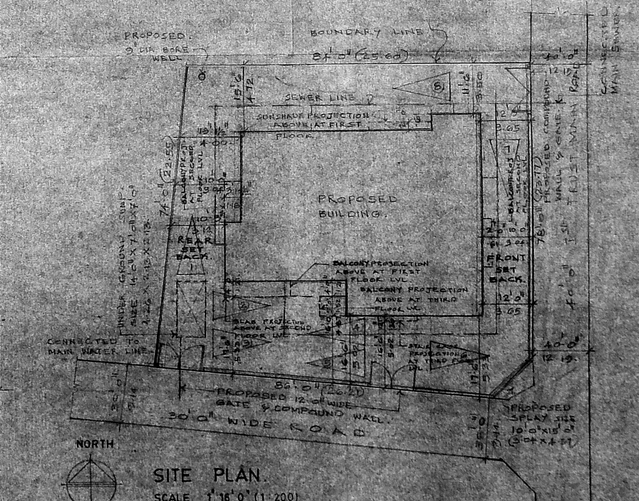

SITE PLAN
SCALE 1'16'0" (1:200)

Schedule of joinery

TYPE	WIDTH	HEIGHT	DESCRIPTION
M/D	3'0"	7'0"	MAIN DOOR
D	3'0"	7'0"	DOOR
D_1	2'6"	7'0"	DOOR
F/D	12'0"	7'0"	FRANCH DOOR
F/D	10'1½"	7'0"	DO
F/D_2	2'10½"	7'0"	DO
D/W	2'4½"	7'0"	DOOR CUM WINDOW
C/W	2'4½"	7'0"	DO
W	3'0"	4'6"	GLAZED WINDOW
W_1	2'0"	4'6"	DO
W_2	4'0"	4'6"	DO
W_3	2'0"	4'6"	DO
K/W	6'0"	3'6"	KITCHEN WINDOW
K/W	4'0"	3'6"	DO
P/S	6'7½"	7'5"	DOOR CUM KITCHEN WINDOW
V.	3'0"	2'0"	GLAZED VENTILATOR

Specification

FOUNDATION : R.C.C. COLUMN FOOTING
FOUNDATION WORK AS PER R.C.C.
V SAND FILLING

FLOORING : MOSAIC FLOORING

WALLS : BRICK WORK IN C.M. (1:5)
STRUCTURE PLASTERED WITH C.M.(1:4)

R.C.C. WORKS : R.C.C. SLAB / BEAMS / LINTELS
& SUN SHADE ARE IN MIX (1:1:2)
WITH SUITABLE KEYS FOR CEMENT

WEATHERING TILES : NB END TILES OVER A COURSE MIX OF BRICK JELLY LIME
COVERED WITH GRADE OF TILES

ROOF : SLOPING ROOF TO BE SELECTED CLOSED OVER RCC SLAB IN HYDRAULICALLY CEMENT MORTAR
ALL COLUMN RODS 4 NOS 12 ϕ

COLOUR CODE REFERENCE

- PROPOSED WORK
- EXISTING ROAD
- BOUNDARY LINE
- SEWER LINE
- WATER LINE

G. SELVARAJAN, B.E., M.I.E., LL.B., A.M.A.
REGISTERED ARCHITECT No. 214
Corporation of Madras
1, Sarangapani Street,
MADRAS-600 017.

SIGNATURE OF ARCHITECT

SIGNATURE OF OWNER

PROPOSED FLATS AT DOOR NO 1, PLOT NO 340, 1st TRUST MAIN ROAD, SIR NP 4423/part 1, 4424/part 1
BLOCK NO 97, MANDAVELIPAKKAM, R.A. PURAM, MADRAS-28 - REVISED PLANS

FLOOR PLANS SECTION & WATER SITE PLAN KEY PLAN	JOB NO
SCALE 1"=8'(1:100) DATE	DRG NO

ARCHITECTS
SELVARAJAN & ASSOCIATES
1, SARANGAPANI ST., MADRAS-17