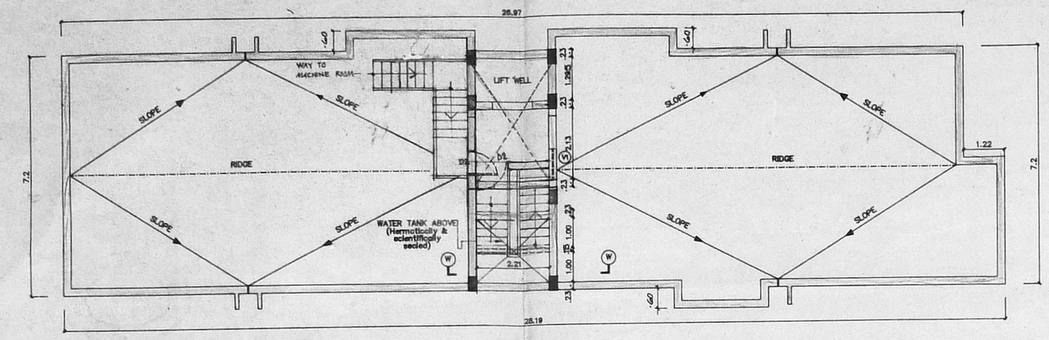

TERRACE FLOOR PLAN

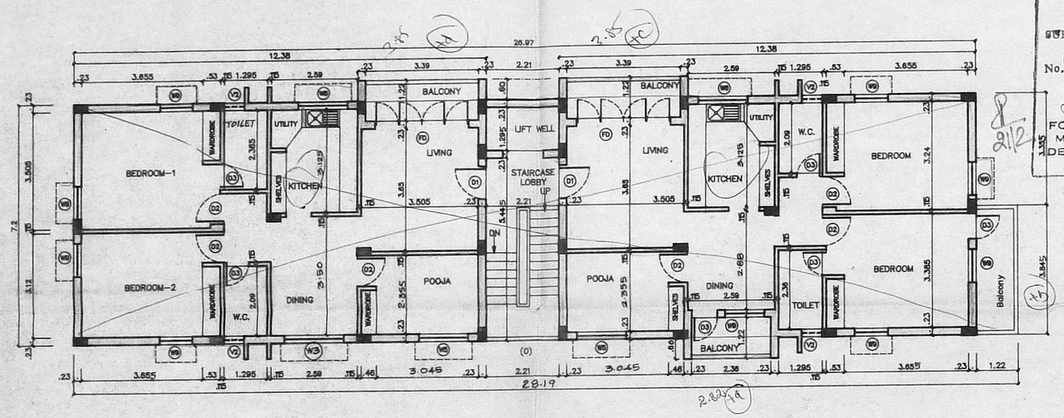

FIRST, SECOND & THIRD FLOOR PLAN

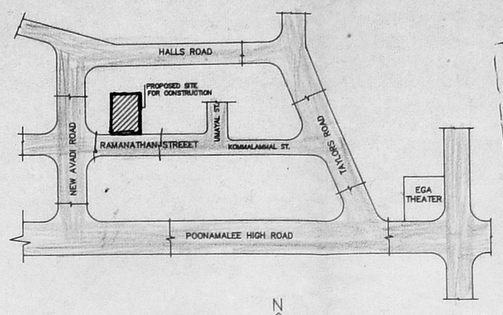

KEY PLAN

(NOT TO SCALE)

MMDA [B] PP No. 1771/93
C.No. B3/18526/93
Scrutiny PART I 27/11/1993
PART II 6/12/93
U.P.

Planning Permit No. B2/17716/93
APPROVED
SUBJECT TO FAR CONDITIONS IN THIS OFFICE LETTER.
No. B2/17716/93 Date. 24.02.94
FOR MEMBER SECRETARY
MADRAS METROPOLITAN DEVELOPMENT AUTHORITY
MADRAS-600 008.
19/2/94

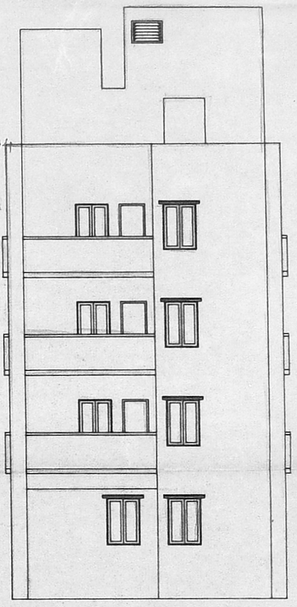

FRONT ELEVATION

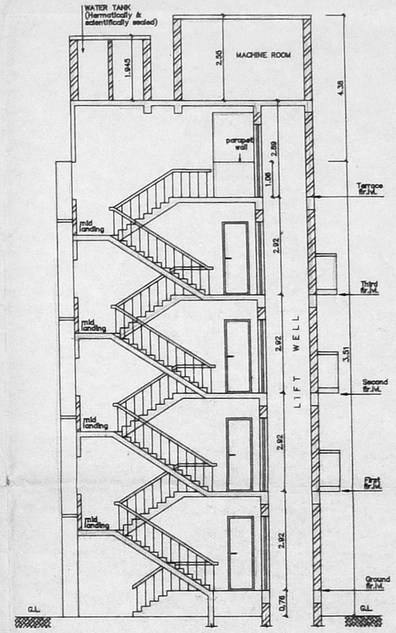

SECTION – KK

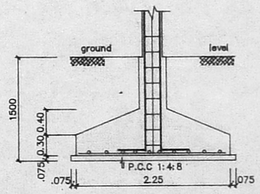

SECTION – XX

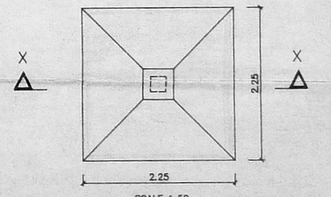

SCALE 1:50

PLAN OF FOUNDATION

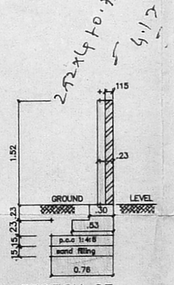

SECTION OF COMPOUND WALL

SCALE 1:50

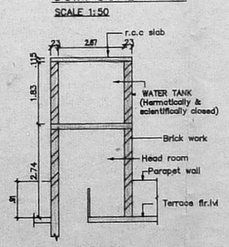

SECTION WW

SECTION OF WATER TANK

SSCALE 1:100

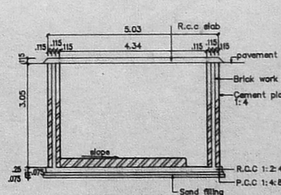

SECTION SS

SECTION OF SUMP

SCALE 1:100

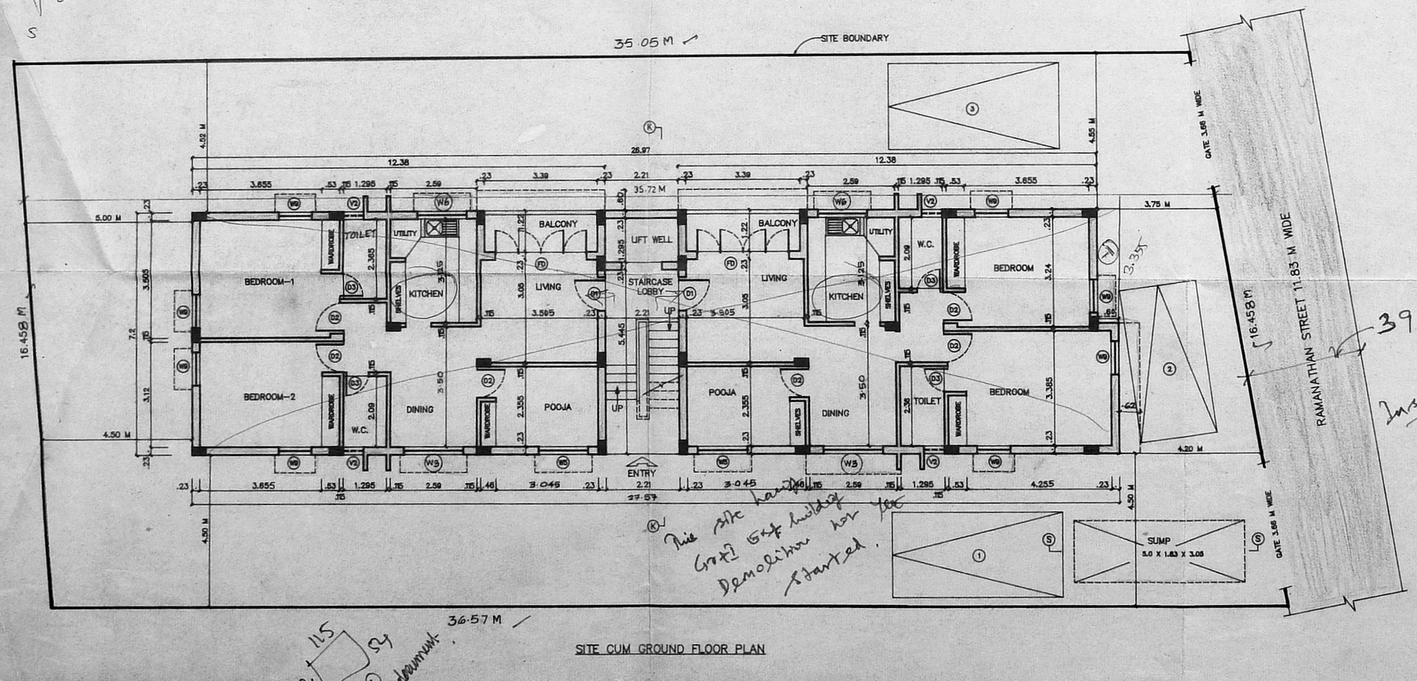

SITE CUM GROUND FLOOR PLAN

LEGEND

CODE	SIZE	DESCRIPTION
FD	2.44 x 2.18	COUNTRY WOOD FRAMED FRENCH DOOR (painted)
D1	1.00 X 2.18	TEAK WOOD FRAMED FLUSH DOOR
D2	0.91 X 2.18	COUNTRY WOOD FRAMED FLUSH DOOR
D3	0.76 X 2.18	COUNTRY WOOD FRAMED FLUSH DOOR
W3	1.775x 1.37	STEEL GLAZED WINDOW
W8	1.475X 1.37	STEEL GLAZED WINDOW
W6	1.475 x 0.875	STEEL GLAZED WINDOW
W9	0.975 x 1.37	STEEL GLAZED WINDOW
V1	0.91 X 0.66	STEEL GLAZED VENTILATOR
V2	0.61 x 0.94	STEEL GLAZED VENTILATOR

SPECIFICATION

SL.NO	DESCRIPTION
1.	P.C.C. 1:4:8 IN FOUNDATION
2.	SAND FILLING IN FOUNDATION
3.	BRICK WORK IN C.M. 1:6
4.	R.C.C. WORK FOR SLABS,LINTELS & BEAMS Etc.,
5.	PLASTERING IN C.M. 1:5 EXTERNAL & 1:4 INTERNAL
6.	MOSAIC TILED FLOORING.
7.	WEATHERING COURSE OF BRICK JELLY LIME CONC.

AREA STATEMENT

PLOT AREA	589.4649 m^2
BUILT UP AREA	812.0517 m^2

COLOUR INDEX

PROPOSED CONSTRUCTION	
BOUNDARY OF SITE	
ROAD	

R.No	DATE	REVISIONS	INTIAL

1 688 141 B	30-07-93	1:100	INDRA CORIND	Jones	
DRG No:	DATE	SCALE	FILE	DRAWN	CHECKED

PROPOSED CONSTRUCTION
OF FLATS AT DOOR
No: 25, RAMANATHAN STREET,
KILPAUK
MADRAS – 600 010.,
T.S.No : 91/53
R.S.No : 91 – 94 & 96
BLOCK No: 9
TALUK: EGMORE – NUNGAMBAKKAM,
CORP.DIV.No: 71 (OLD). 70 (NEW)
ZONE: 3 (OLD) 5 (NEW)

Sanjeevaran.K

OWNER'S SIGNATURE

P.K. SUBRAMANIAN
B.E., M.E. (STRUCT.)
Chartered Civil Engineer
Licensed Surveyor-Class-I

LICENSED SURVEYOR | L.S. No : 506/93 – 94