PROPOSED CONSTRUCTION OF RESIDENTIAL FLATS AT. S.No 105/3PT; T.S.No 6/1; BLOCK No 4 OF VELACHERI VILLAGE, MAMBALAM GUINDY TALUK - MADRAS CORPN

SCALE : 1"=8'0" (1:100)

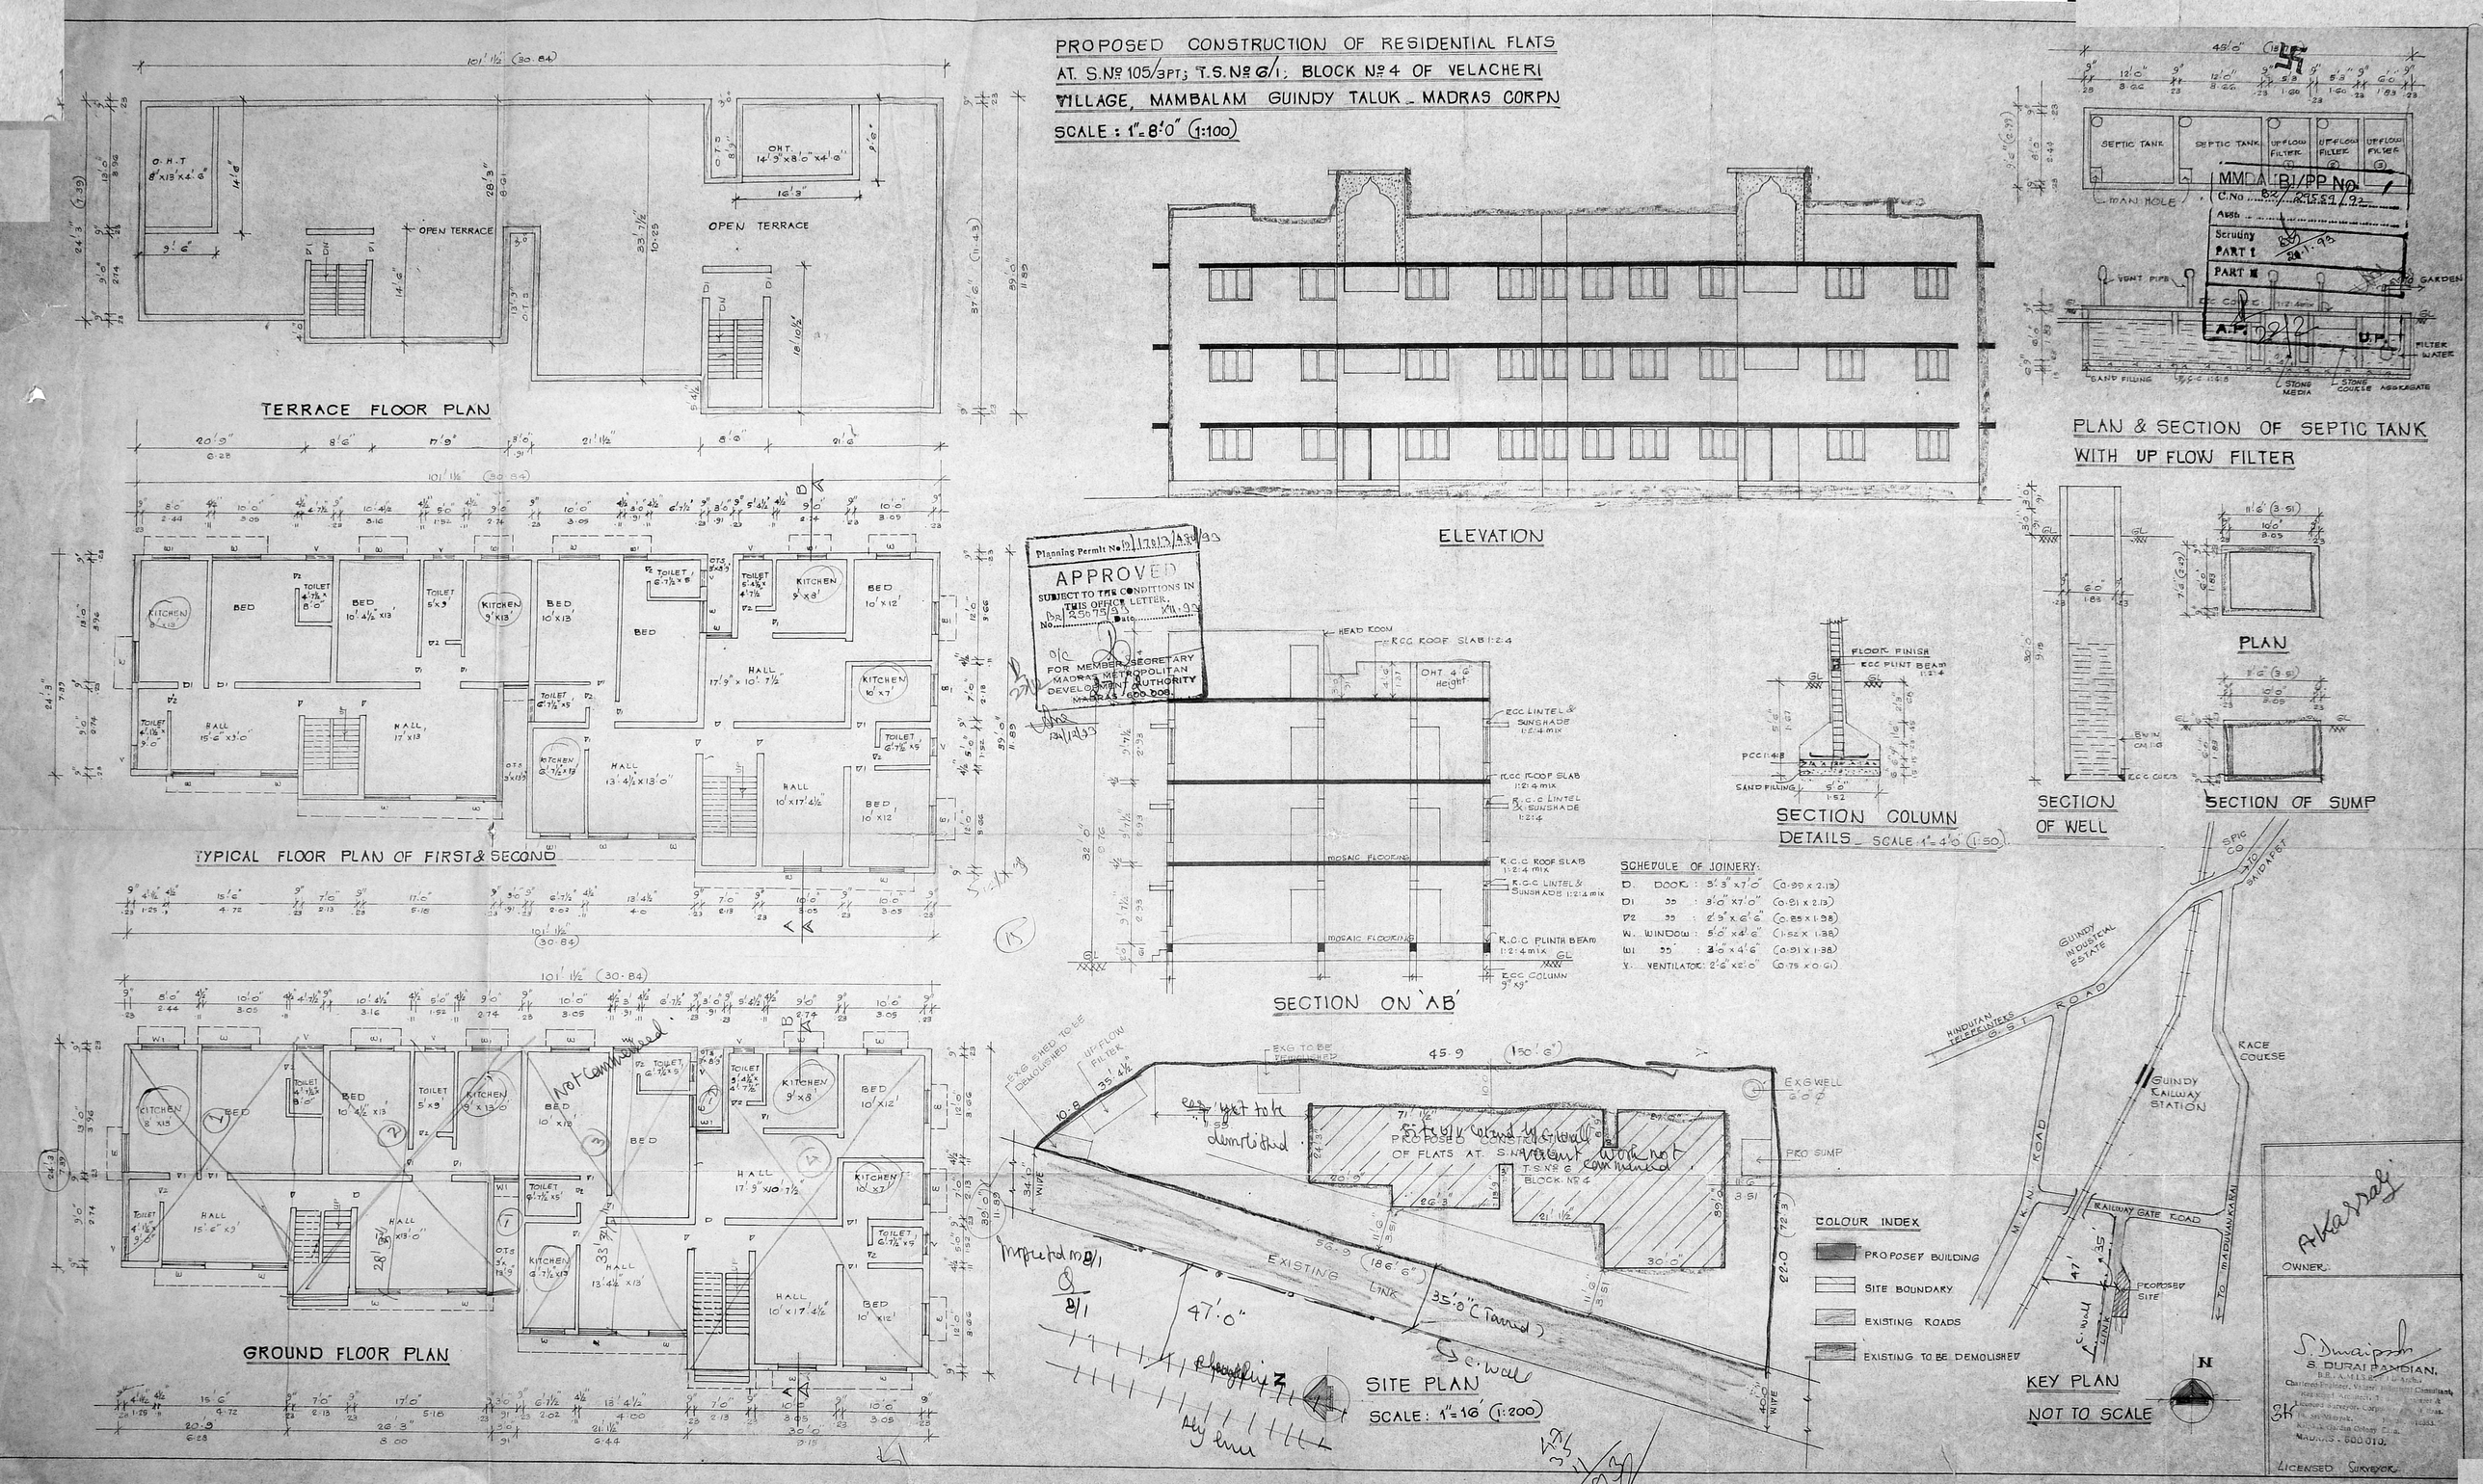

Planning Permit No. D/17013/480/93
APPROVED
SUBJECT TO THE CONDITIONS IN THIS OFFICE LETTER.
No. B2/25075/93 Date 24.11.93
FOR MEMBER SECRETARY
MADRAS METROPOLITAN DEVELOPMENT AUTHORITY
MADRAS - 600 008.

MMDA BI/PP No. 1
C.No. B2/29559/92
Asst.
Scrutiny
PART I
PART II
A.P. D.P.

OWNER: Akasraj

S. DURAI PANDIAN,
B.E., A.M.I.S.E., F.I.D. Arch.,
Chartered Engineer, Valuer, Industrial Consultant,
Registered Architect, Town Planner &
Licensed Surveyor, Corporation Contractor,
Kalpa, 1st Main Road, Kalpa, 1st Main Road,
Kalpa, 1st Main Road, Kalpa, 1st Main Road,
MADRAS - 600 010.
LICENSED SURVEYOR.