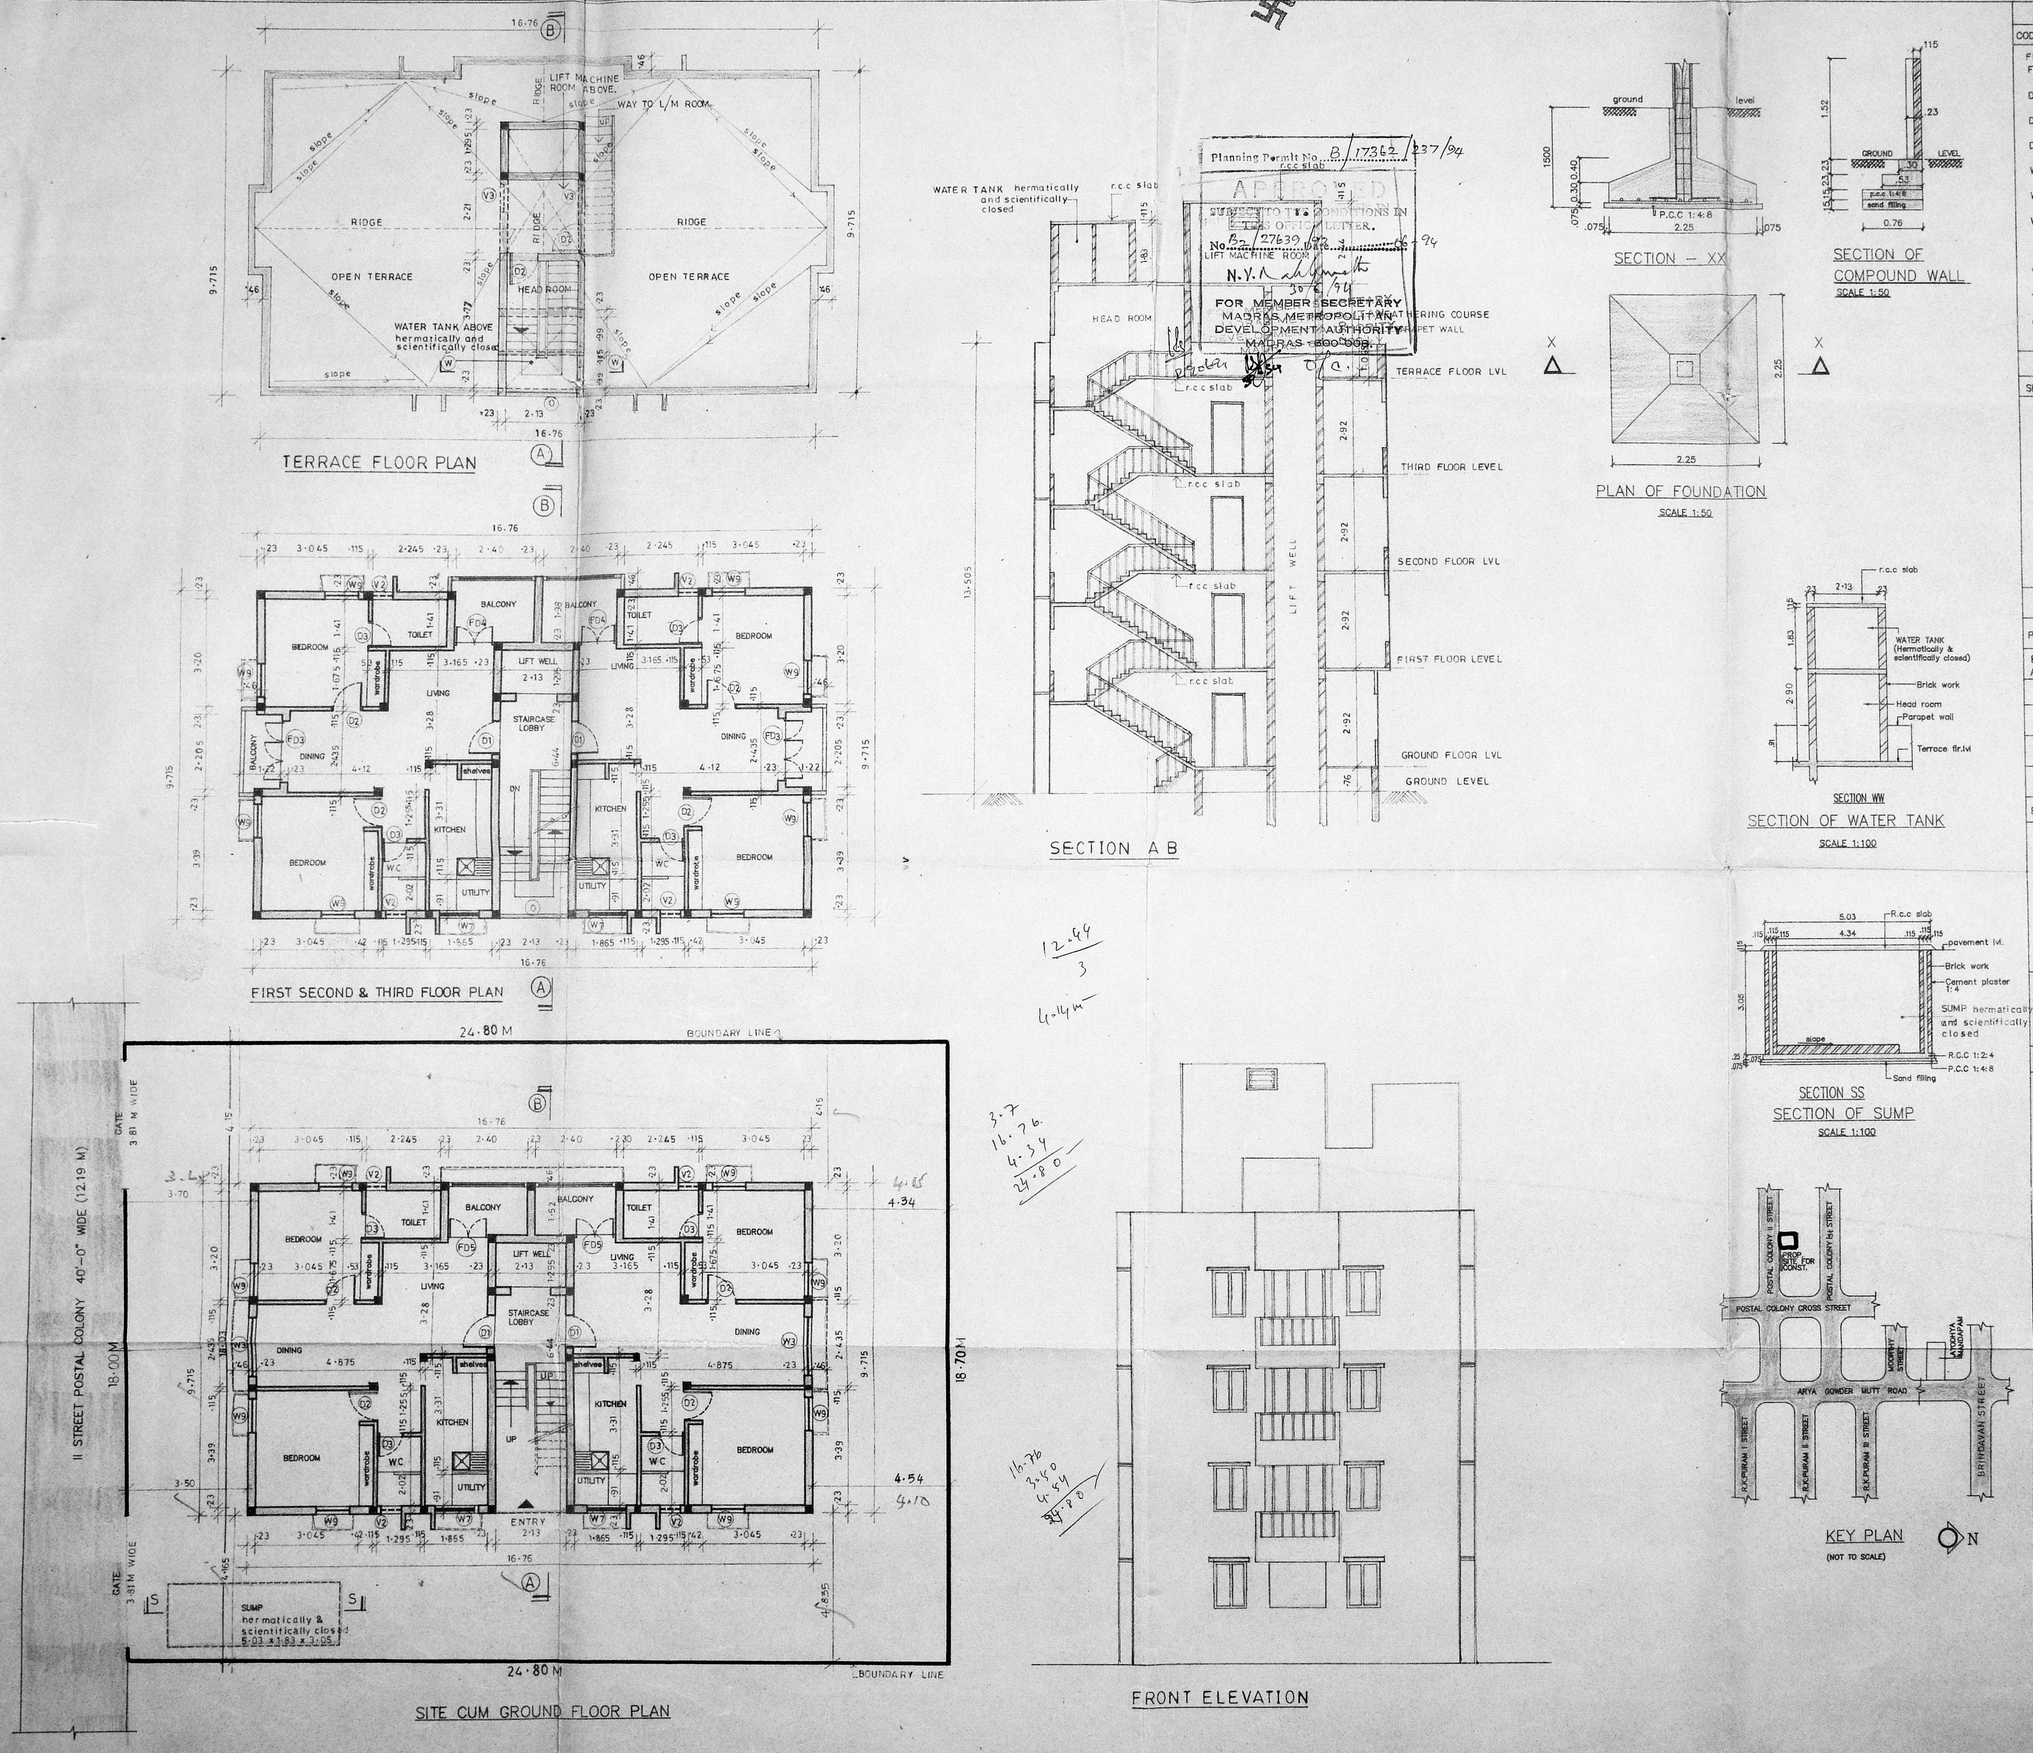

CODE	SIZE	DESCRIPTION
FD3	1.53 2.18	COUNTRY WOOD FRAMED FRENCH DOOR
FD4	1.22 x 2.18	COUNTRY WOOD FRAMED FRENCH DOOR (painted)
D1	1.00 X 2.18	TEAK WOOD FRAMED FLUSH DOOR
D2	0.91 X 2.18	COUNTRY WOOD FRAMED FLUSH DOOR
D3	0.76 X 2.18	COUNTRY WOOD FRAMED FLUSH DOOR
W3	1.775 x 1.370	STEEL GLAZED WINDOW
W7	1.175 X 1.370	STEEL GLAZED WINDOW
W9	0.975 x 1.370	STEEL GLAZED WINDOW
V2	0.61 X 0.94	STEEL GLAZED VENTILATOR
V3	0.91 x 1.143	STEEL GLAZED VENTILATOR
O	2.13 x 1.22	OPENING

SPECIFICATION

SL.NO	DESCRIPTION
1.	P.C.C. 1:4:8 IN FOUNDATION
2.	SAND FILLING IN FOUNDATION
3.	BRICK WORK IN C.M. 1:6
4.	R.C.C. WORK FOR SLABS,LINTELS & BEAMS Etc.,
5.	PLASTERING IN C.M. 1:5 EXTERNAL & 1:4 INTERNAL
6.	MOSAIC TILED FLOORING.
7.	WEATHERING COURSE OF BRICK JELLY LIME CONC.

AREA STATEMENT

PLOT AREA	445.93 M²
BUILT UP AREA	666.2252 M²

COLOUR INDEX

PROPOSED CONSTRUCTION	
BOUNDARY OF SITE	
ROAD	

R.No	DATE	REVISIONS	INTIAL

DRG No:	DATE	SCALE	FILE	DRAWN	CHECKED
1 139 145 B	15-12-93	1:100		S R S	

PROPOSED CONSTRUCTION
OF FLATS AT DOOR
No: 23 II STREET
POSTAL COLONY
WEST MAMBALAM
MADRAS 600033
PLOT NO. 54
T.S. NO 40 BLOCK NO 46
TALUK MAMBALAM GUINDY
CORP.DIV.No: 125
ZONE: 8

Margaret Dairiam
Maria Anita Dairiam.

OWNER'S SIGNATURE

R.K. SUBRAMANIAN
B.E., M.E. (Struct.)
Chartered Civil Engineer
Licensed Surveyor Class-I

LICENSED SURVEYOR L.S.NO.306 / 93-94

N