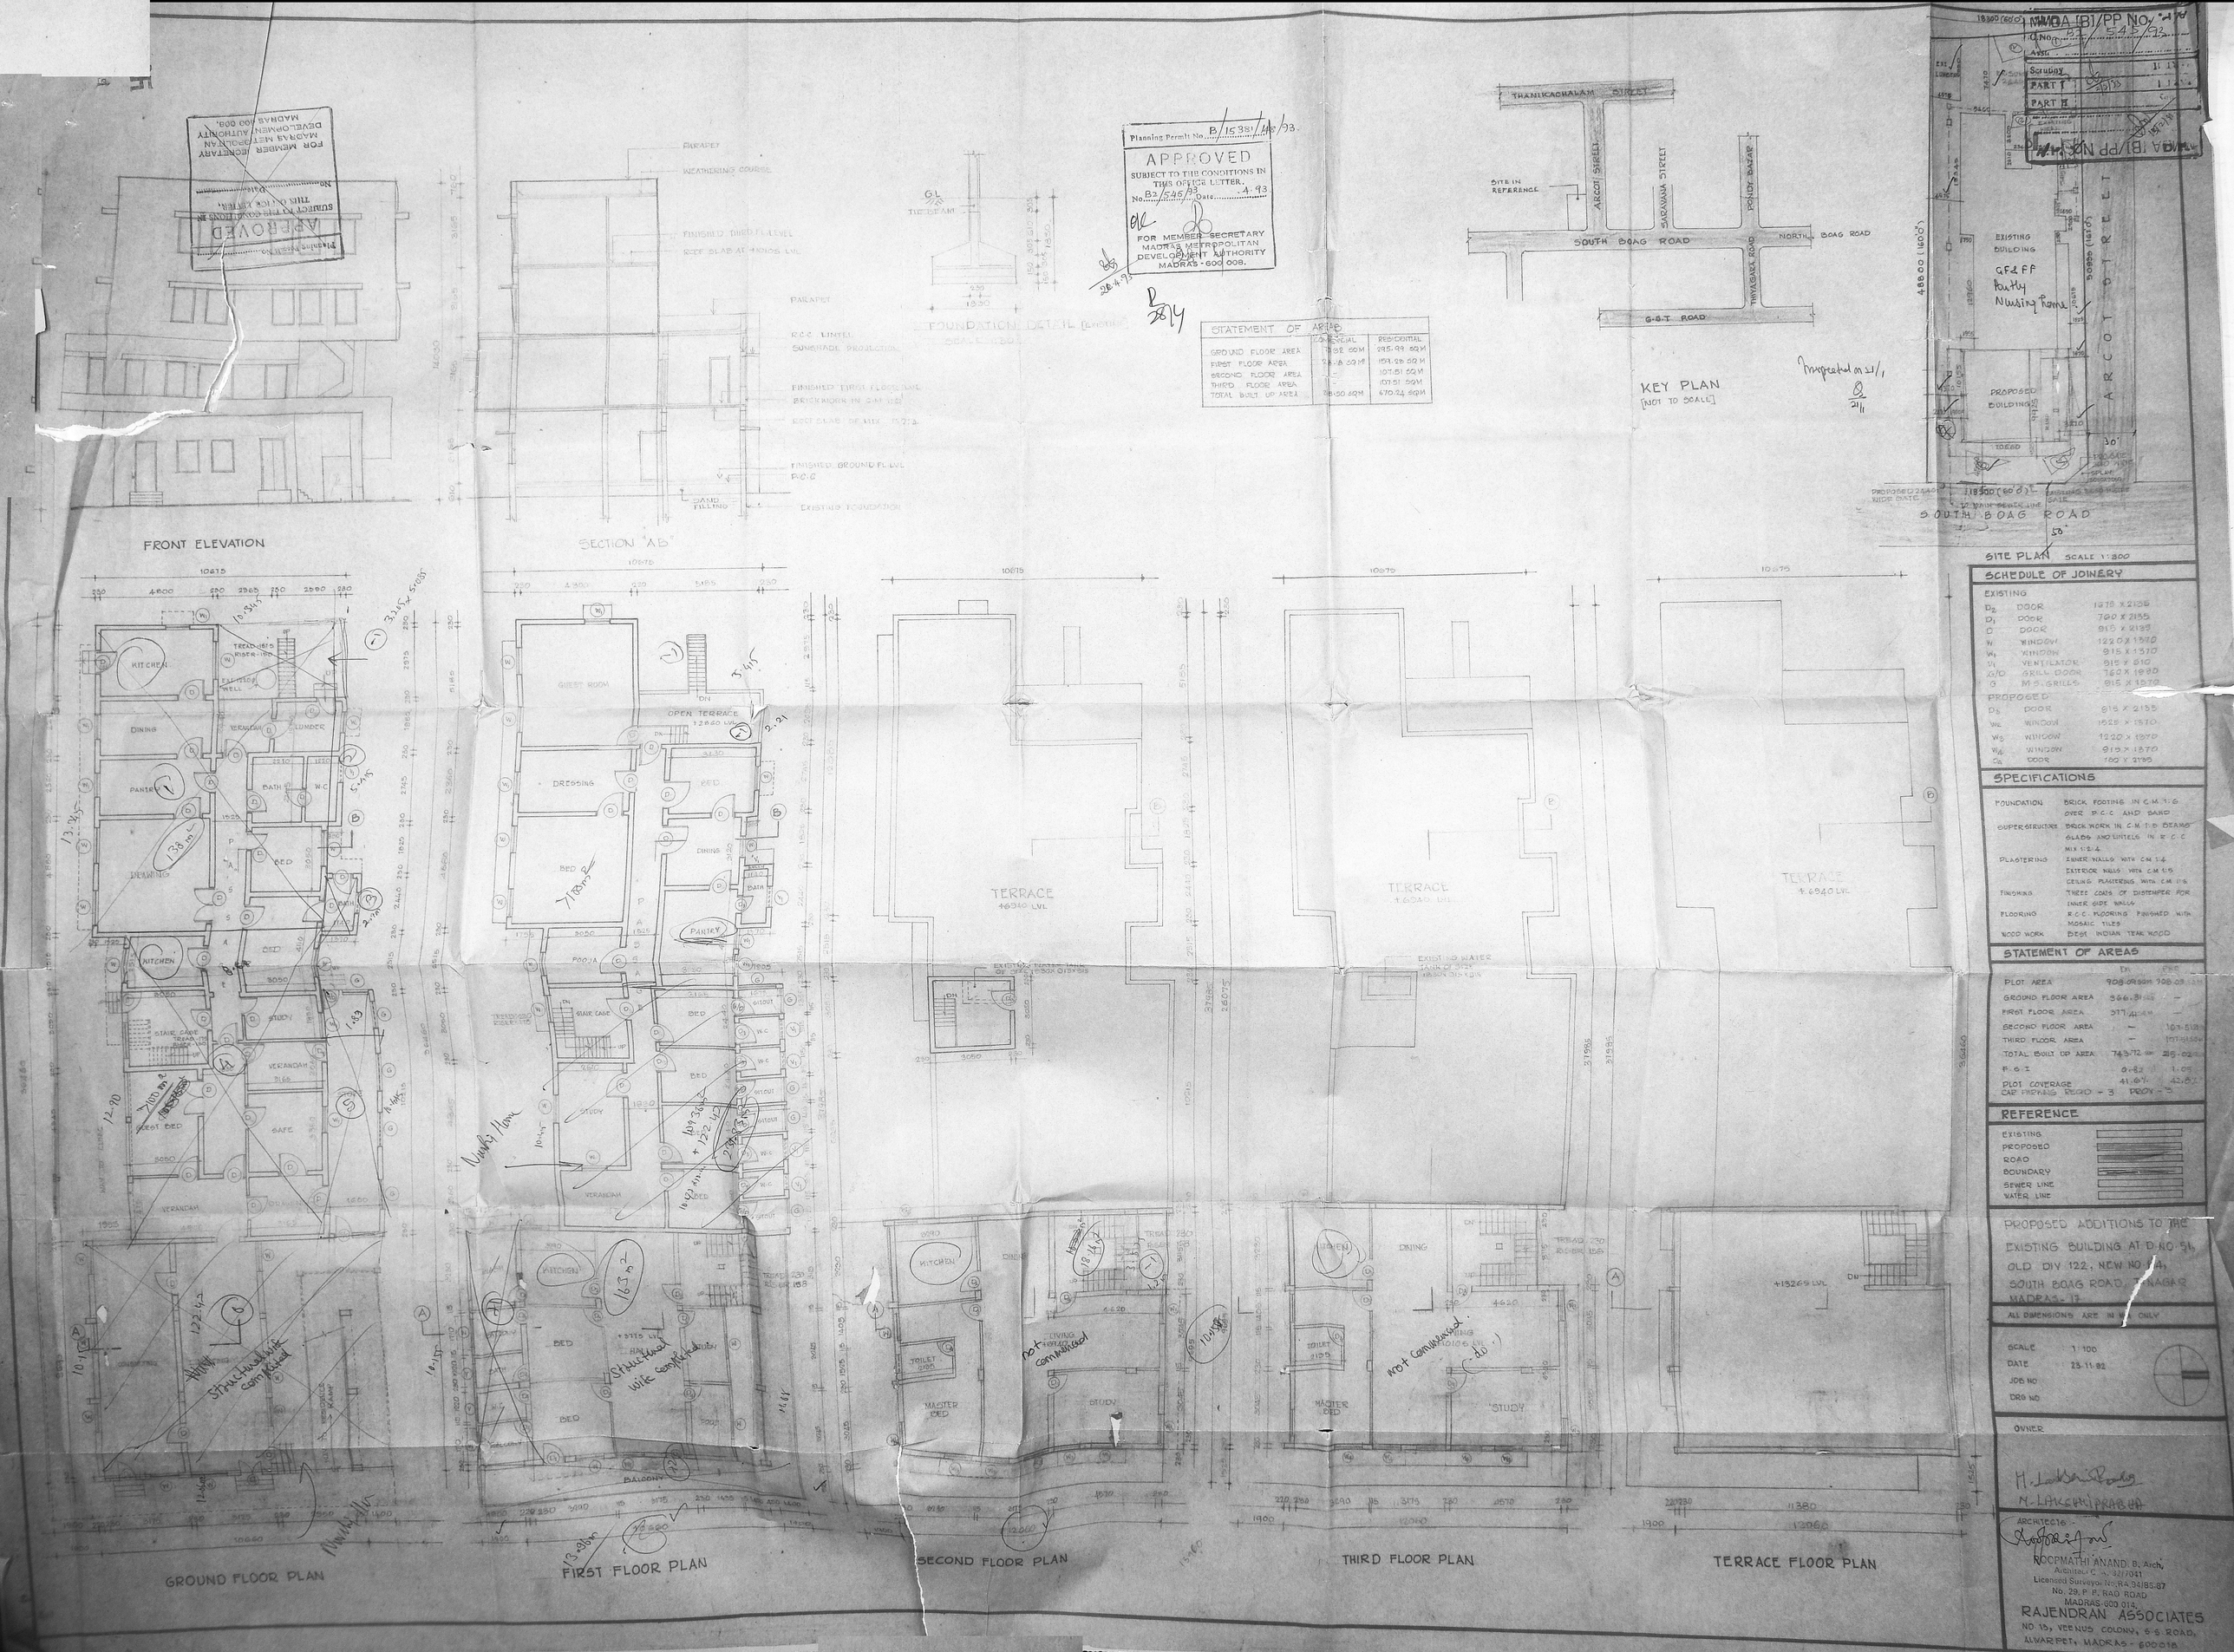

FRONT ELEVATION
SECTION "AB"
FOUNDATION DETAIL
KEY PLAN
[NOT TO SCALE]
SITE PLAN SCALE 1:300
GROUND FLOOR PLAN
FIRST FLOOR PLAN
SECOND FLOOR PLAN
THIRD FLOOR PLAN
TERRACE FLOOR PLAN
APPROVED
SUBJECT TO THE CONDITIONS IN THIS OFFICE LETTER.
FOR MEMBER SECRETARY
MADRAS METROPOLITAN DEVELOPMENT AUTHORITY
MADRAS - 600 008.
Planning Permit No. B/15381/48/93.
STATEMENT OF AREAS
GROUND FLOOR AREA
FIRST FLOOR AREA
SECOND FLOOR AREA
THIRD FLOOR AREA
TOTAL BUILT UP AREA
SCHEDULE OF JOINERY
EXISTING
PROPOSED
SPECIFICATIONS
FOUNDATION
SUPERSTRUCTURE
PLASTERING
FINISHING
FLOORING
WOOD WORK
STATEMENT OF AREAS
PLOT AREA
GROUND FLOOR AREA
FIRST FLOOR AREA
SECOND FLOOR AREA
THIRD FLOOR AREA
TOTAL BUILT UP AREA
F.S.I
PLOT COVERAGE
REFERENCE
EXISTING
PROPOSED
ROAD
BOUNDARY
SEWER LINE
WATER LINE
PROPOSED ADDITIONS TO THE EXISTING BUILDING AT D.NO. 51, OLD DIV 122, NEW NO. 14, SOUTH BOAG ROAD, T. NAGAR MADRAS-17
ALL DIMENSIONS ARE IN M. ONLY
SCALE 1:100
DATE 23.11.92
JOB NO
DRG NO
OWNER
M. LAKSHMIPRABHA
ARCHITECTS
ROOPMATHI ANAND, B. Arch,
Architect C.A. 32/7041
Licensed Surveyor No. RA 94/86-87
No. 29, P. P. RAO ROAD
MADRAS-600 014.
RAJENDRAN ASSOCIATES
NO. 15, VEENUS COLONY, S.S. ROAD,
ALWARPET, MADRAS - 600018