PLOT SHOWING THE PROPOSED SUB DIVISION OF LAND AT PLOT NO 489, DOOR NO 8 22ND LINK STREET INDIRA NAGAR MADRAS-20

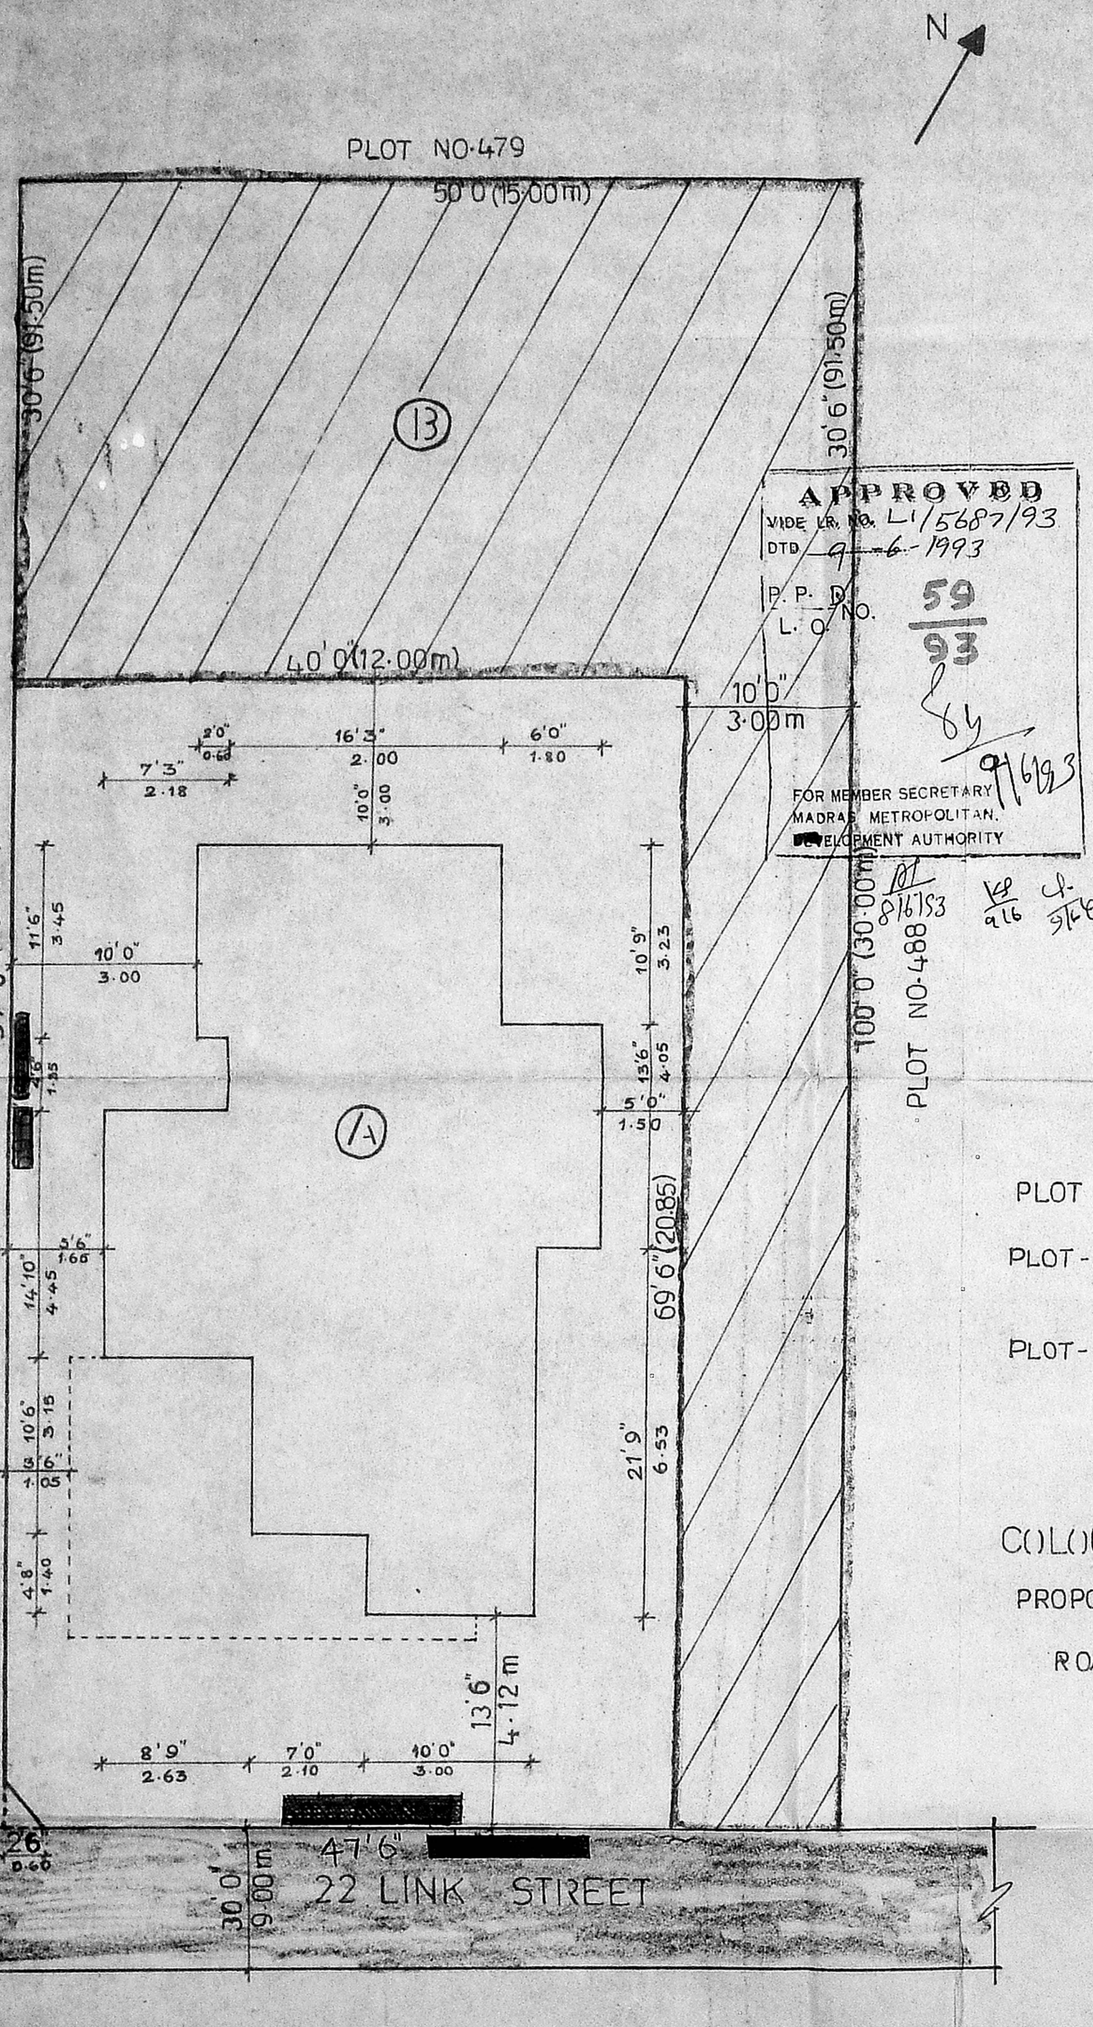

SITE PLAN

SCALE 1"=8' or 1cm=100cm

OWNER'S SIGNATURE

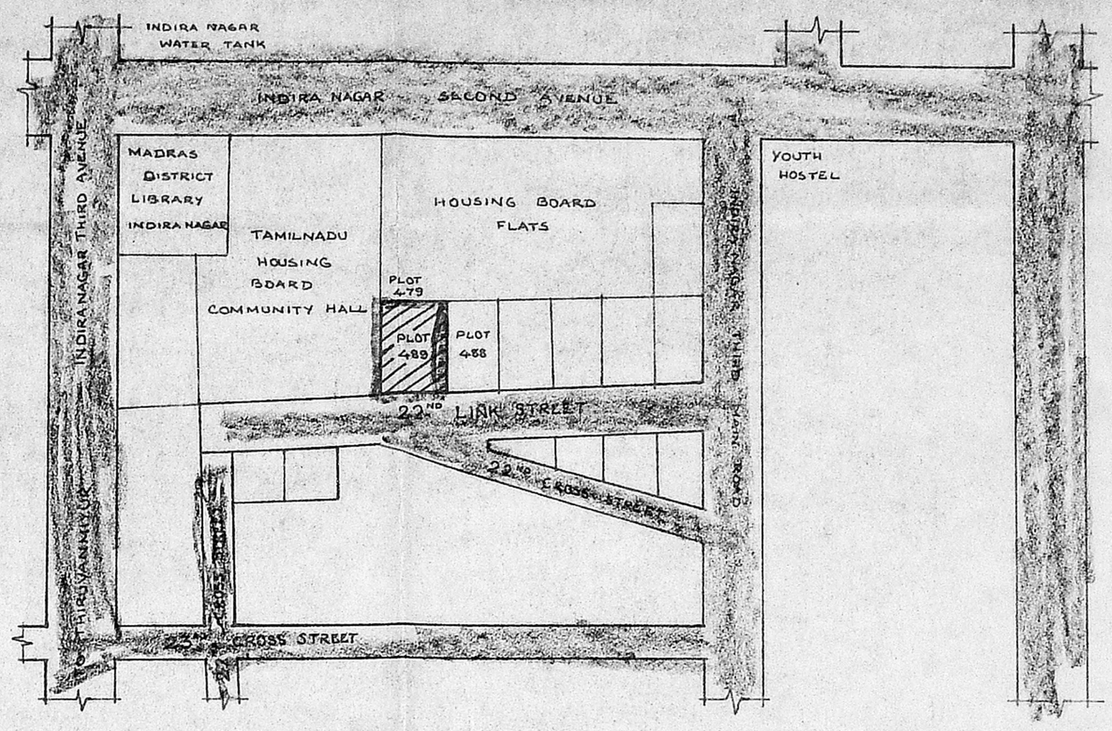

KEY PLAN
(NOT TO SCALE)

AREA DETAILS

PLOT	EXTENT	FLOOR AREA	OPEN
PLOT-A	2776 sft (258.00m²)	990.75 sft (92.08m²) (GROUND FLOOR AREA)	1785.25 sft (165.91m²)
PLOT-B	2220 sft (206.32m²)	VACANT	

F.S.I FOR PLOT A 0.92 < 1.50

COLOUR INDEX

PROPOSED BOUNDARY -

ROAD -

M. SIVASUBRAMANIAN D.C.E.,
Consulting Engineer & Contractors,
Licensed Surveyor Reg. No. 488,
Corporation of Madras.
A-58, Gnanamani Street,
Sathyamoorthy Block,
Ashok Nagar, MADRAS-83.

LICENSED SURVEYOR