A/12169/94
Scrutiny plan

K. VENKITACHALAM, B.Sc. (Engg) A.I.E.
Class I Licensed Surveyor No. 98
CORPORATION OF MADRAS
16 BHARATHI ROAD,
GITA FLATS No. 5,
PERAMBUR-600 011
Ph. 577779
Surveyor

1) (G. Albert)

2) T. Shanthi Devi.
(T. Shathi Devi)
Owners
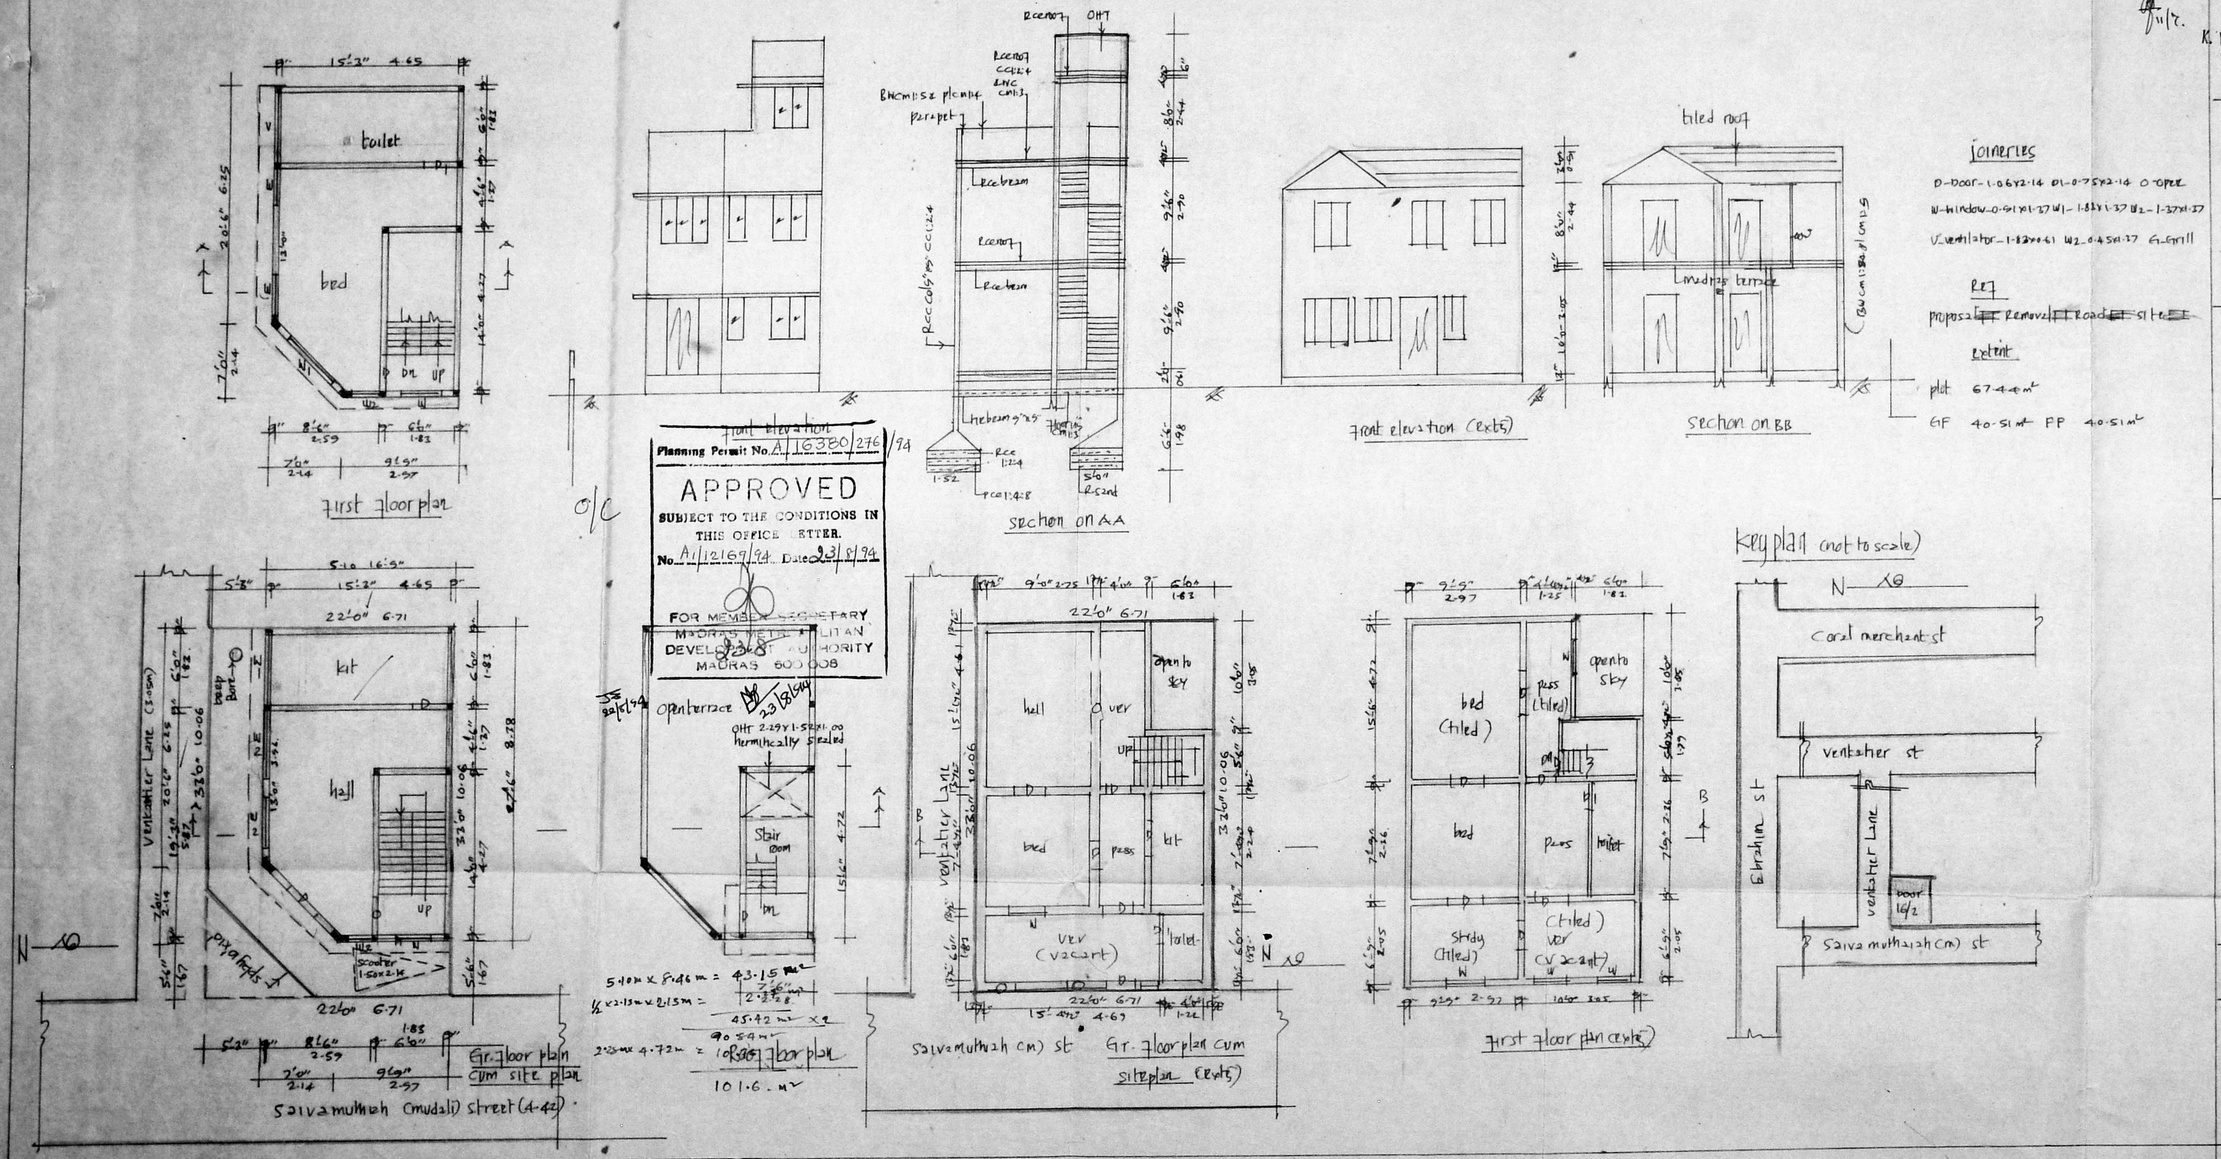
plan showing the proposed demolition and reconstruction at door 16/2 RS 2781 pt, Block-26 (VOC Nagar) Saivamuthiah (M) street MS-1 DN-26. Zone-2