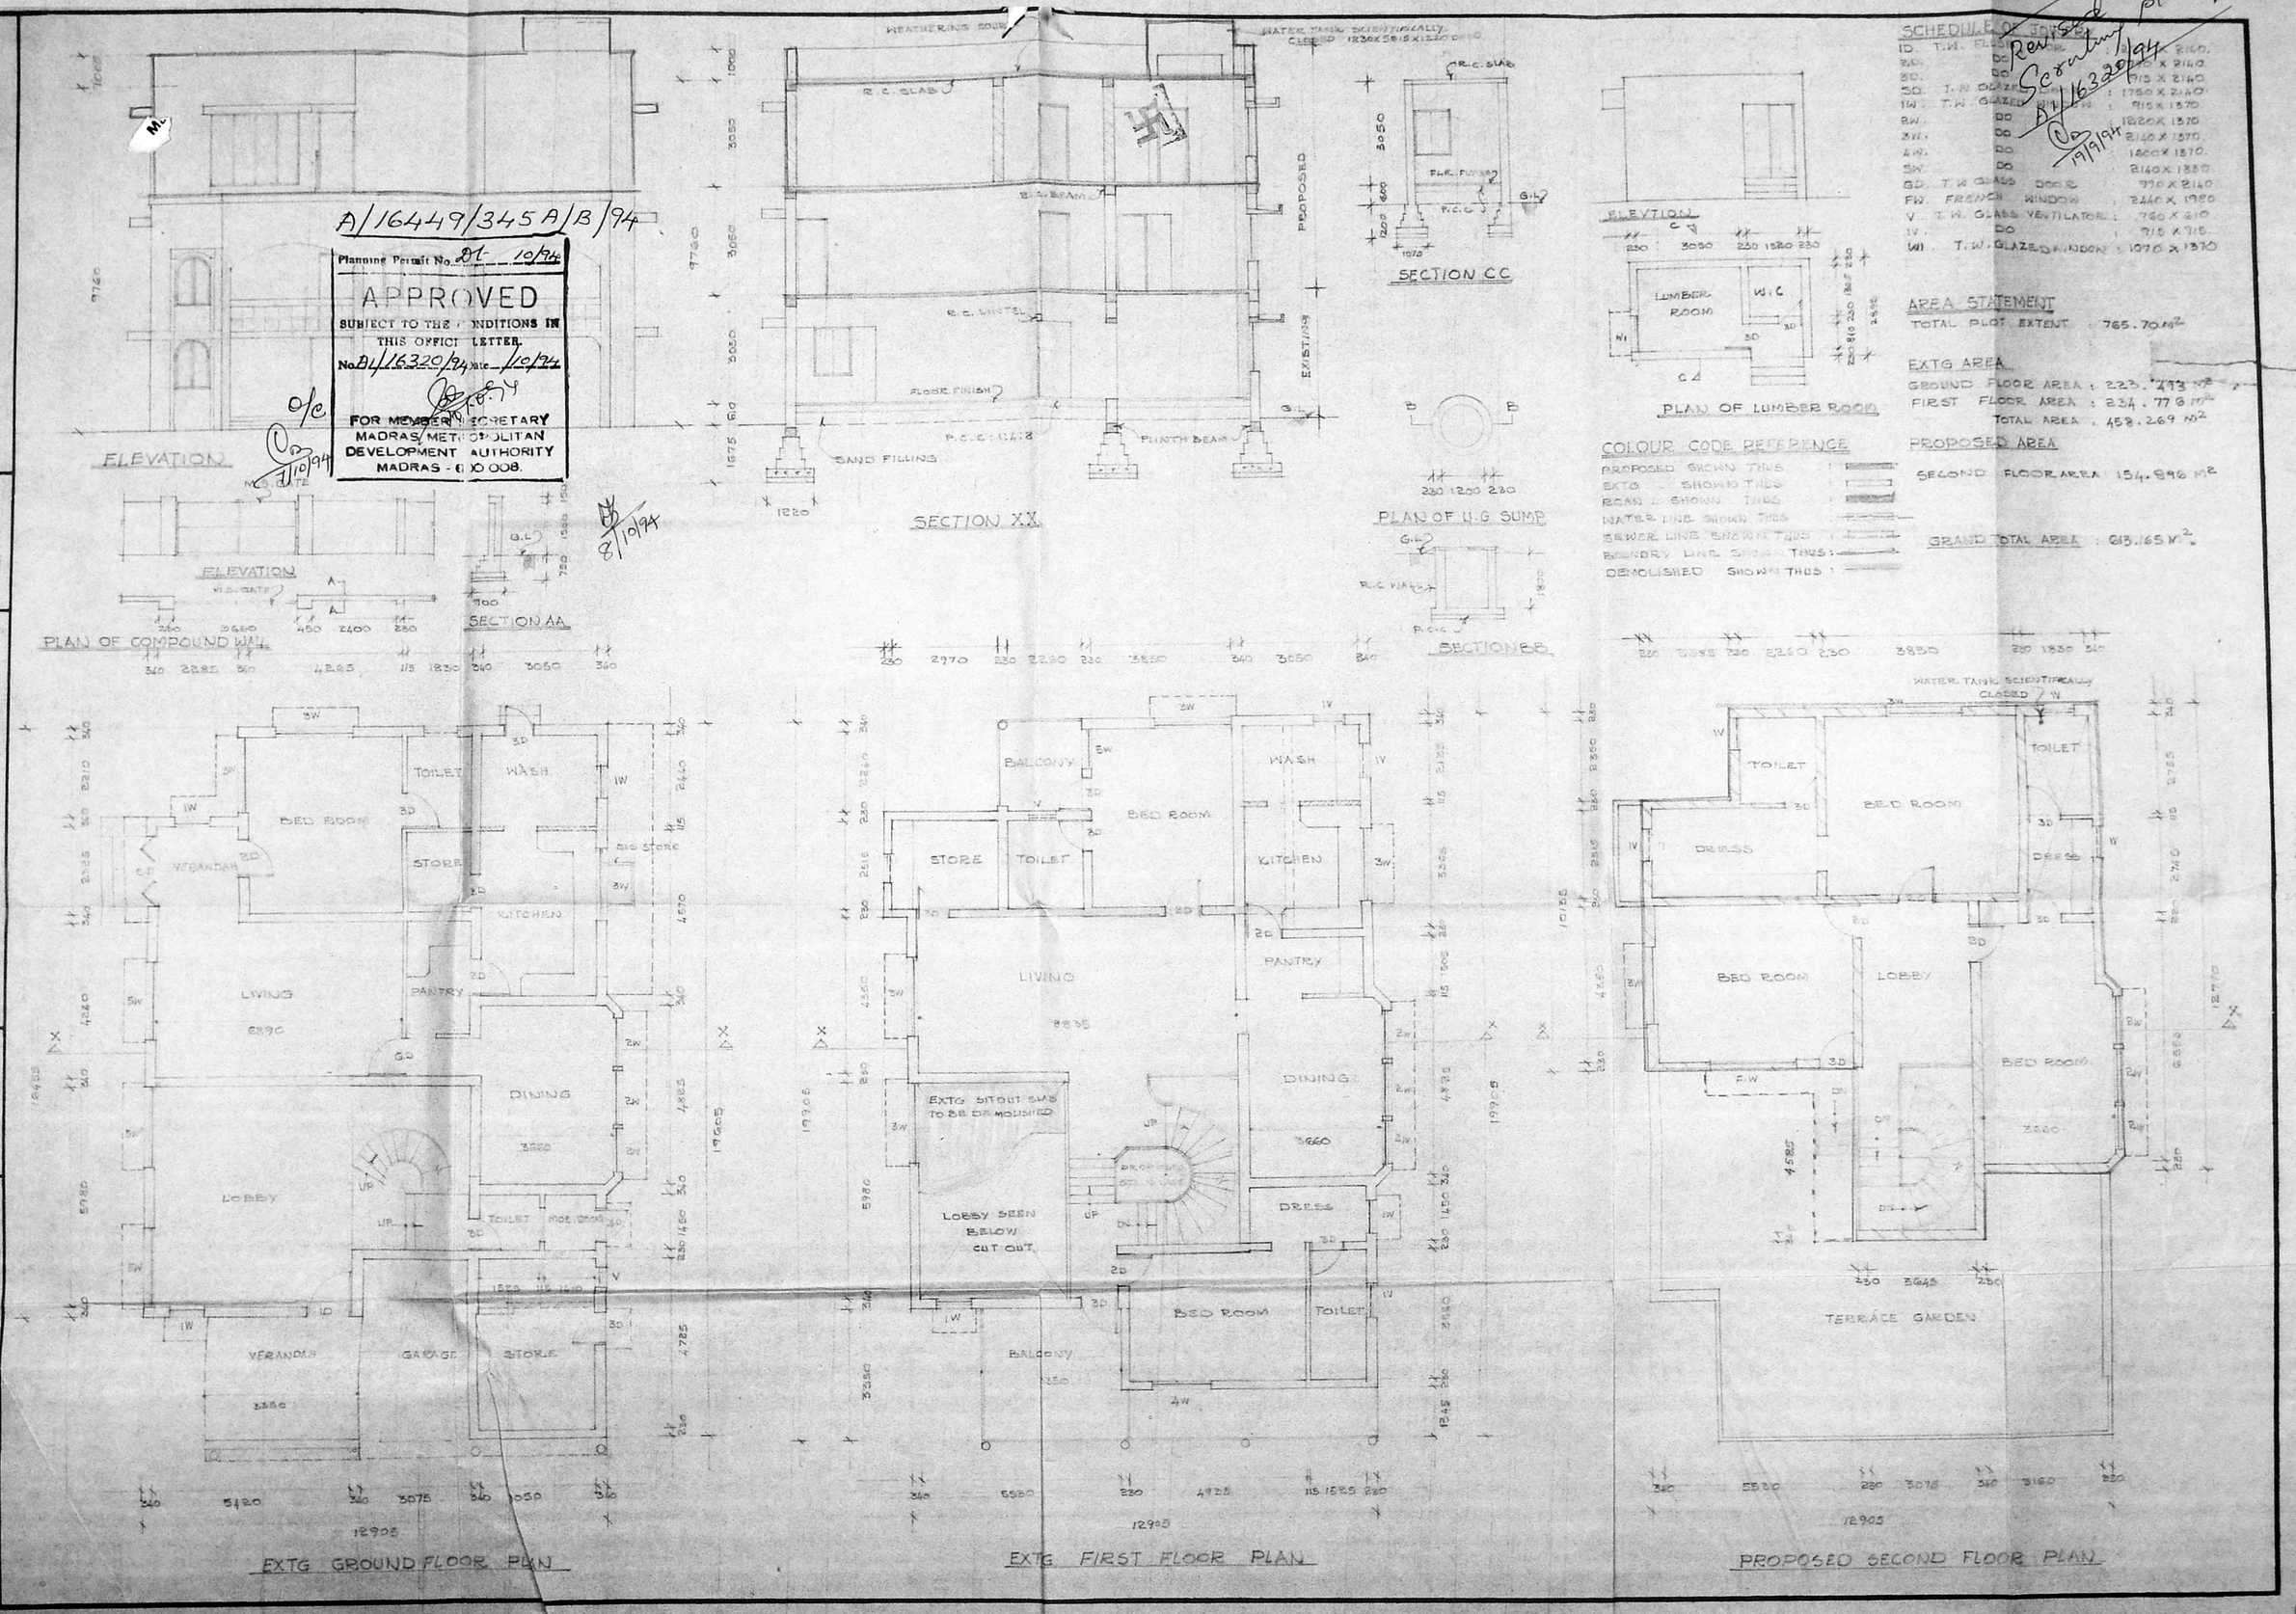

NORTH POINT

REVISIONS 1 2 3 4

NOTE
- ALL DIMENSIONS TO BE CHECKED AT SITE
- NO DIMENSION TO BE SCALED OFF FROM DRAWINGS: ONLY WRITTEN DIMENSIONS TO BE FOLLOWED
- IN THE EVENT OF ANY DISCREPANCIES OR DIFFERENCES BETWEEN ANY ARCHITECTURAL DRAWINGS AND STRUCTURAL DRAWINGS OR OTHER ENGINEERING DRAWINGS OR SITE CONDITIONS OR OTHERWISE IMMEDIATE REFERENCE IS TO BE MADE TO THE ARCHITECT FOR CLARIFICATION PRIOR TO EXECUTION OF WORK AT SITE

THIS DRAWING AND DESIGN ARE THE SOLE PROPERTY OF M/S. ... AND SHALL NOT BE TRACED, COPIED, REPRODUCED, MODIFIED, LENT, OR MADE UNAUTHORISED USE OF IN ANY OTHER MANNER WITHOUT THE WRITTEN PRIOR CONSENT OF THE ARCHITECTS.

DATE 25.7.93
DRAWN A.S
CHECKED
SCALE 1:100
DRAWING No. 5/183

SIG. OF OWNER

TITLE
PROPOSED ADDNS TO THE EXTG. BUNGALOW MR. VINAY GOYAL AT NO. 49A WALLERS GARDEN 1ST STREET NUNGAMBAKKAM MADRAS.
R.S. NO: 60/1, 62/1 & 66/2 LA. NO: 83/59.
CORP DRG.

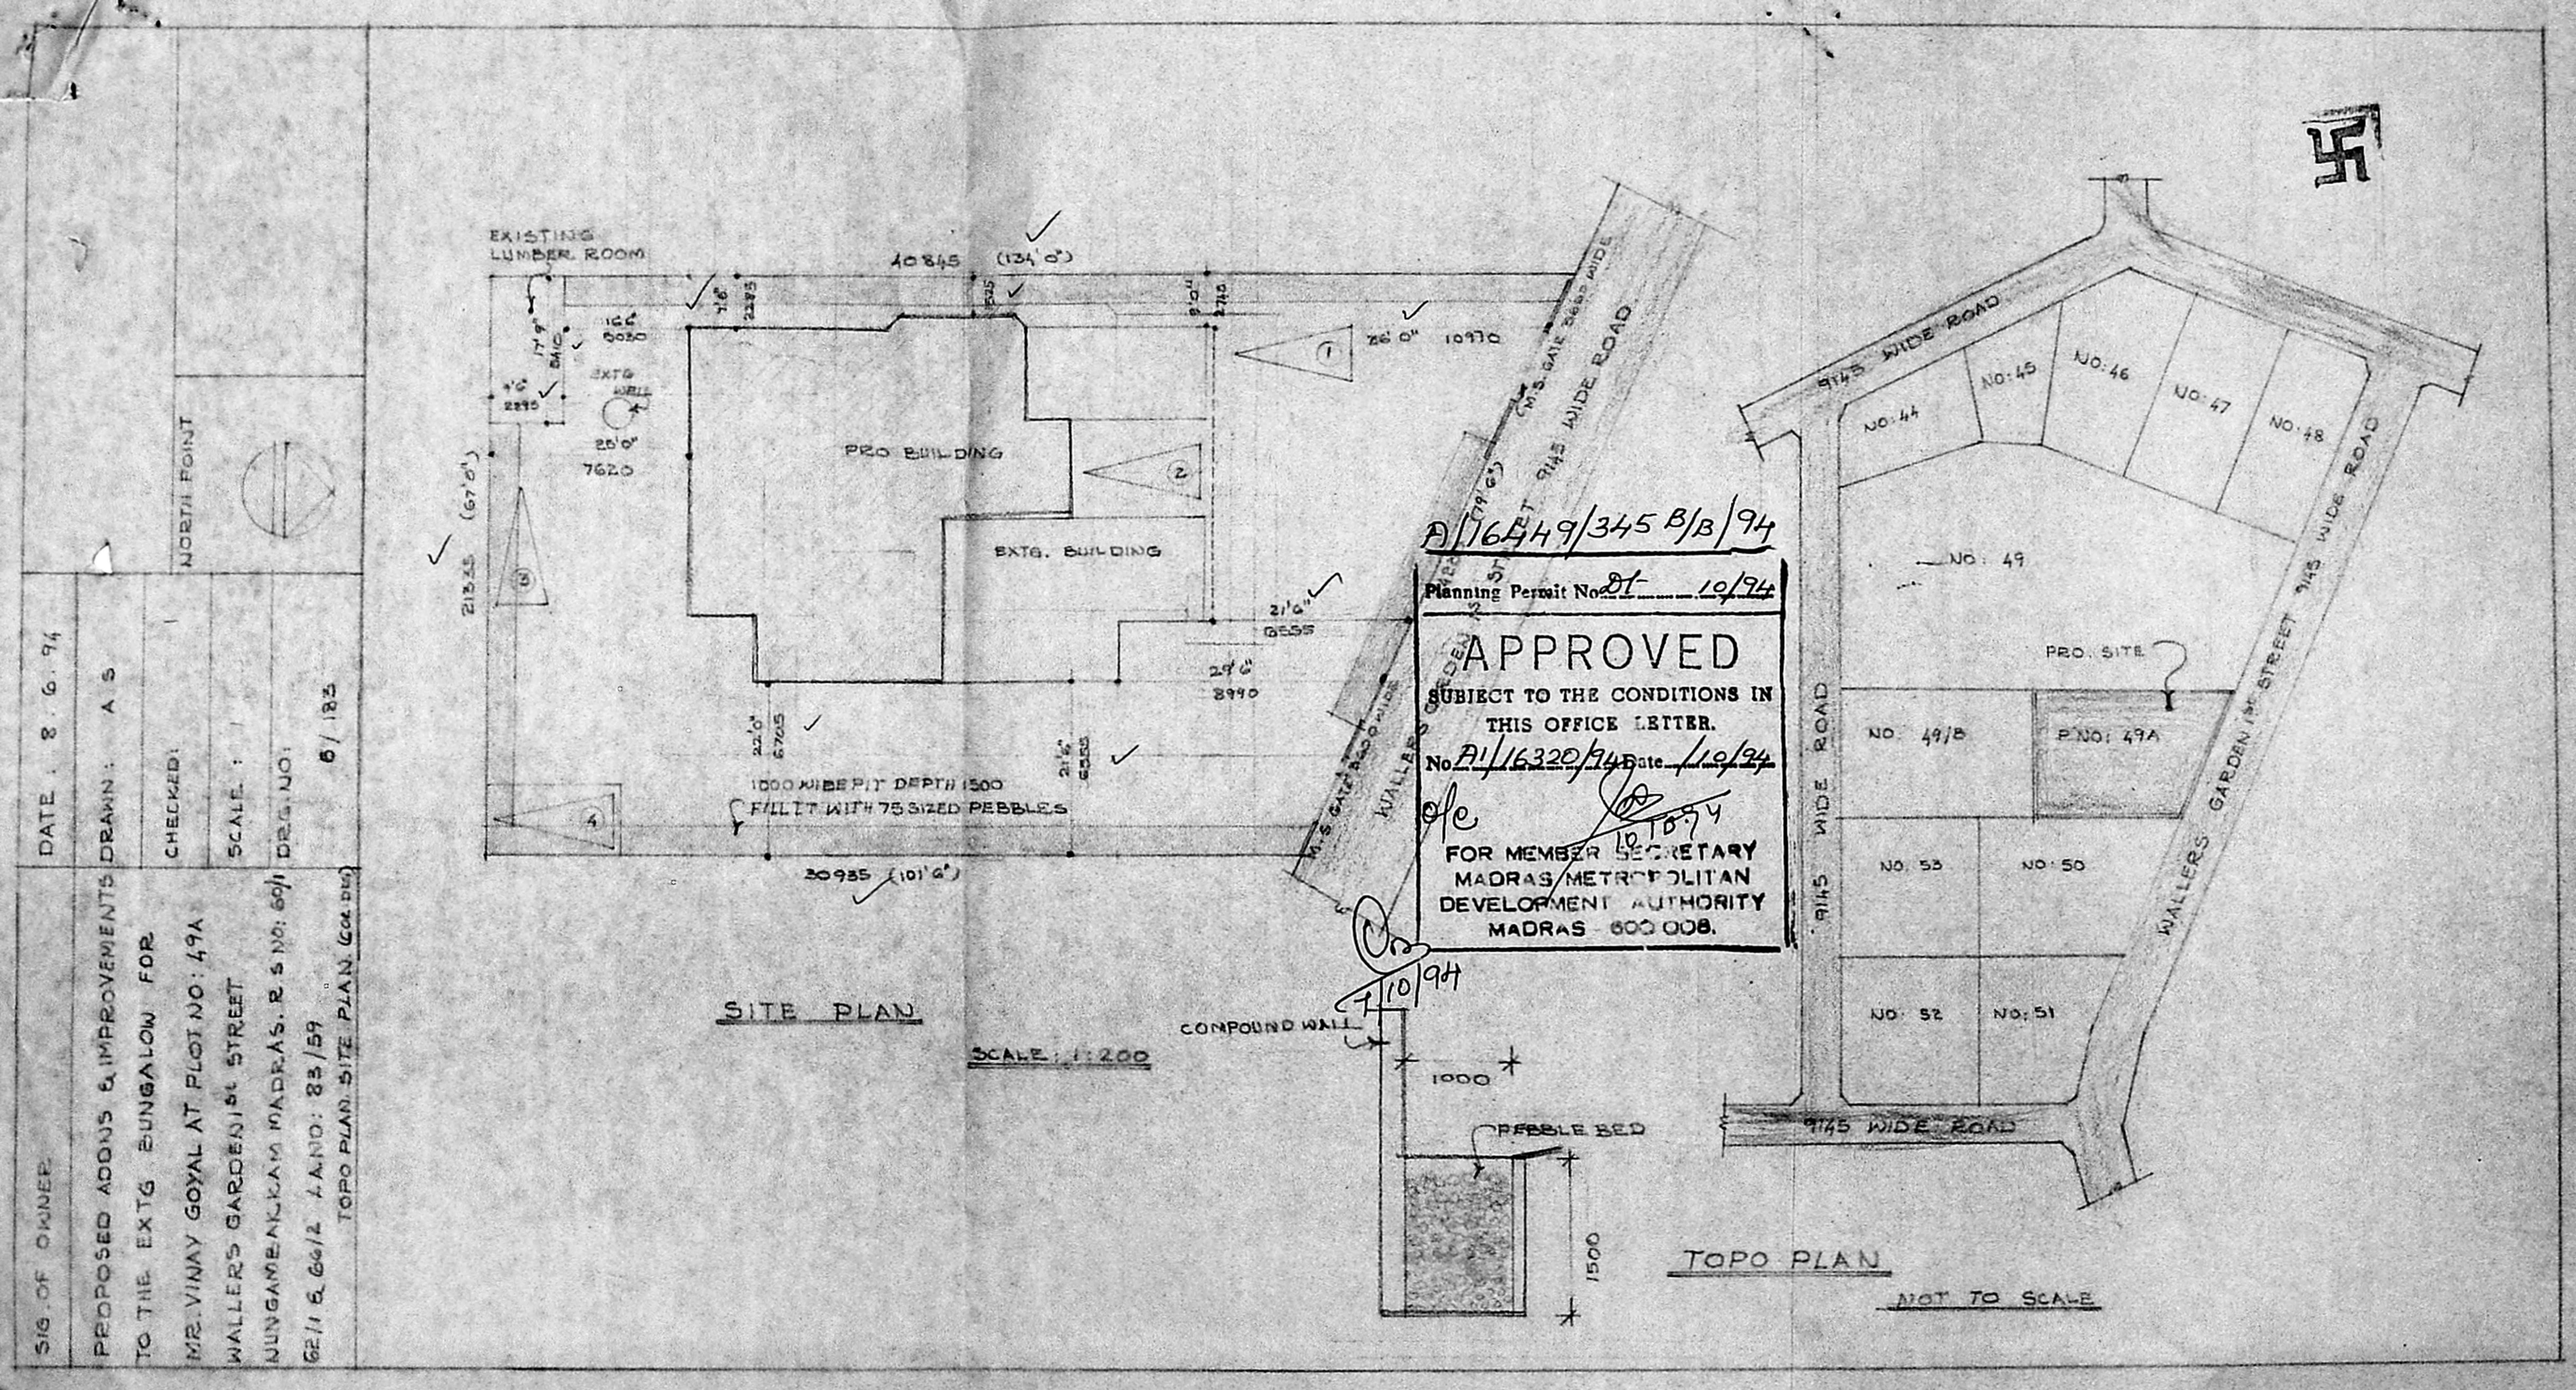
SIG. OF OWNER
PROPOSED ADDNS & IMPROVEMENTS
TO THE EXTG BUNGALOW FOR
MR. VINAY GOYAL AT PLOT NO: 49A
WALLERS GARDEN 1st STREET
NUNGAMBAKKAM MADRAS. R.S NO: 60/1
62/1 & 66/2 L.A.NO: 83/59
TOPO PLAN. SITE PLAN. (COR. DRG)
DATE : 8.6.94
DRAWN : A S
CHECKED:
SCALE : 1
DRG. NO: 6/183
NORTH POINT
EXISTING LUMBER ROOM
40845 (134'0")
PRO BUILDING
EXTG. BUILDING
EXTG WELL
25'0" 7620
26'0" 10970
21'6" 6555
29'6" 8990
22'0" 6705
21'6" 6555
30935 (101'6")
21335 (67'0")
1000 WIDE PIT DEPTH 1500
FILL IT WITH 75 SIZED PEBBLES
SITE PLAN
SCALE: 1:200
COMPOUND WALL
1000
PEBBLE BED
1500
TOPO PLAN
NOT TO SCALE
9145 WIDE ROAD
WALLERS GARDEN 1st STREET 9145 WIDE ROAD
NO: 44
NO: 45
NO: 46
NO: 47
NO: 48
NO: 49
PRO. SITE
NO: 49/B
P.NO: 49A
NO: 53
NO: 50
NO: 52
NO: 51
A/16449/345 B/B/94
Planning Permit No. 01 10/94
APPROVED
SUBJECT TO THE CONDITIONS IN THIS OFFICE LETTER.
No. A1/16320/94 Date 1/10/94
FOR MEMBER SECRETARY
MADRAS METROPOLITAN DEVELOPMENT AUTHORITY
MADRAS - 600 008.
1/10/94