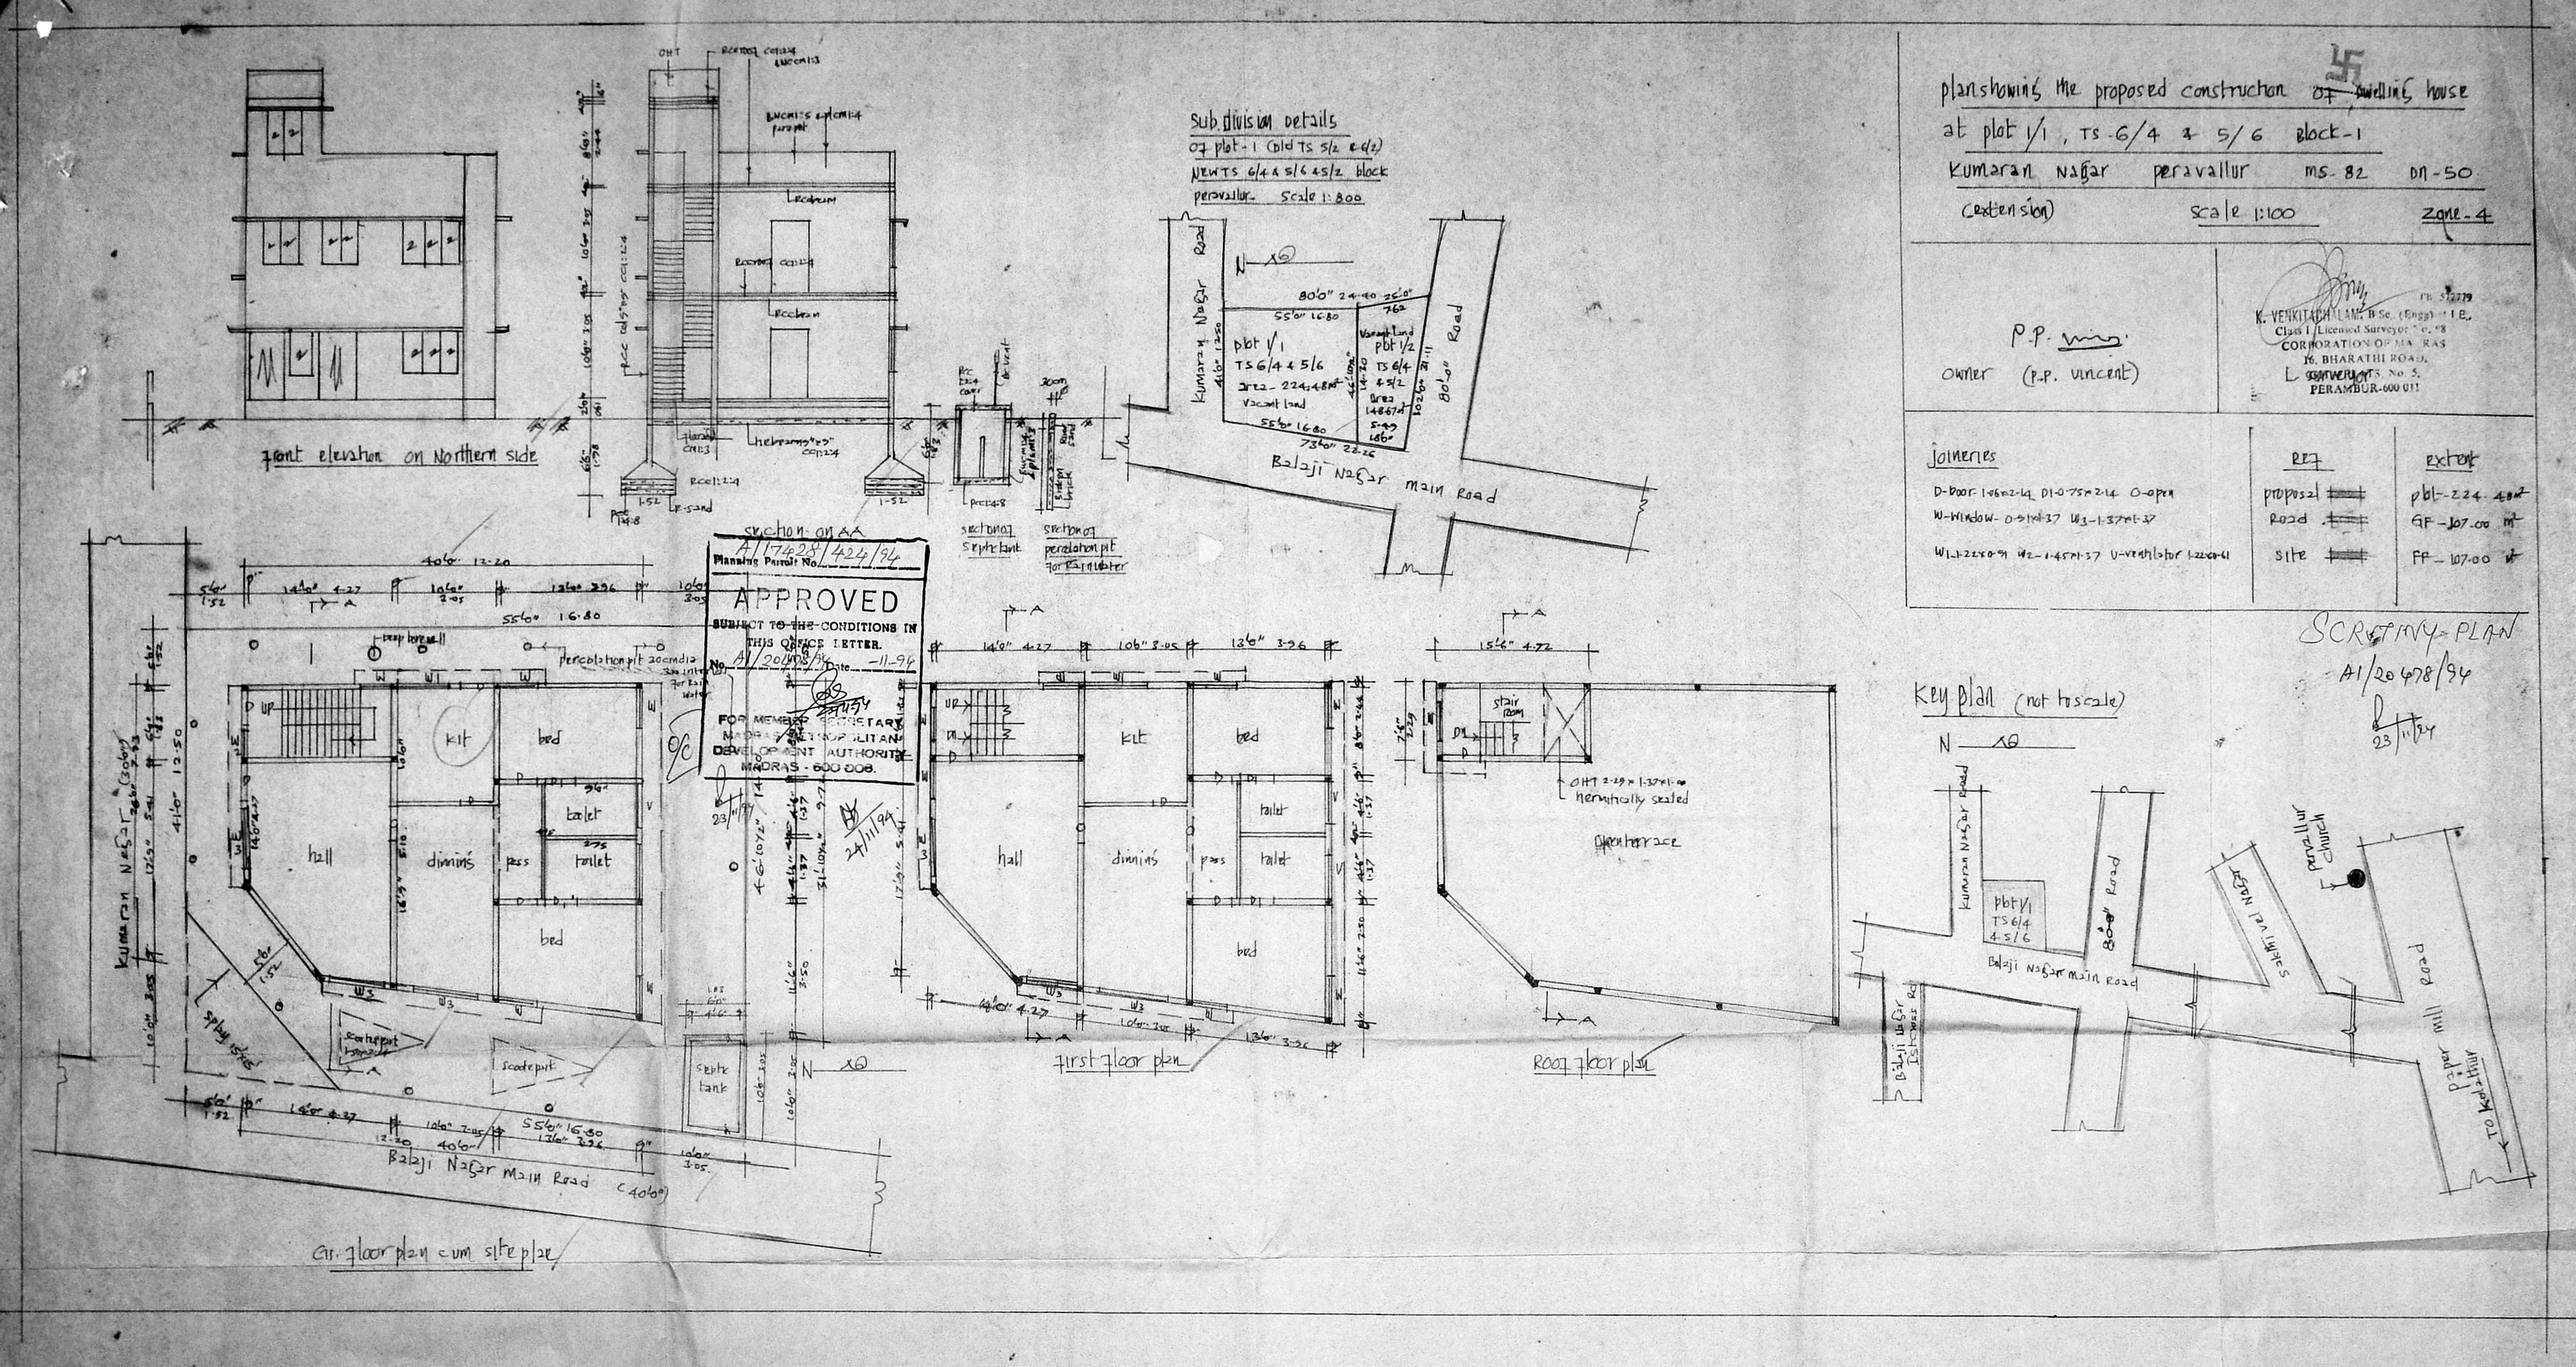

planshowing the proposed construction of dwelling house at plot 1/1, TS-6/4 & 5/6 block-1 Kumaran Nagar peravallur MS-82 DN-50 (extension) scale 1:100 zone-4

P.P. owner (P.P. vincent)

K. VENKITACHALAM, B.Sc. (Engg) I.E., Class I Licensed Surveyor No. 98, CORPORATION OF MADRAS, 16, BHARATHI ROAD, SURVEY TS. No. 5, PERAMBUR-600 011

Joineries	Ref	extent
D-Door 1.06x2.14 D1-0.75x2.14 O-open	proposal	plot-224.48m²
W-Window-0.91x1.37 W3-1.37x1.37	Road	GF-107.00 m²
W1-1.22x0.91 W2-1.45x1.37 U-ventilator 1.22x0.61	site	FF-107.00 m²

SCRUTINY-PLAN
A1/20478/94
23/11/94