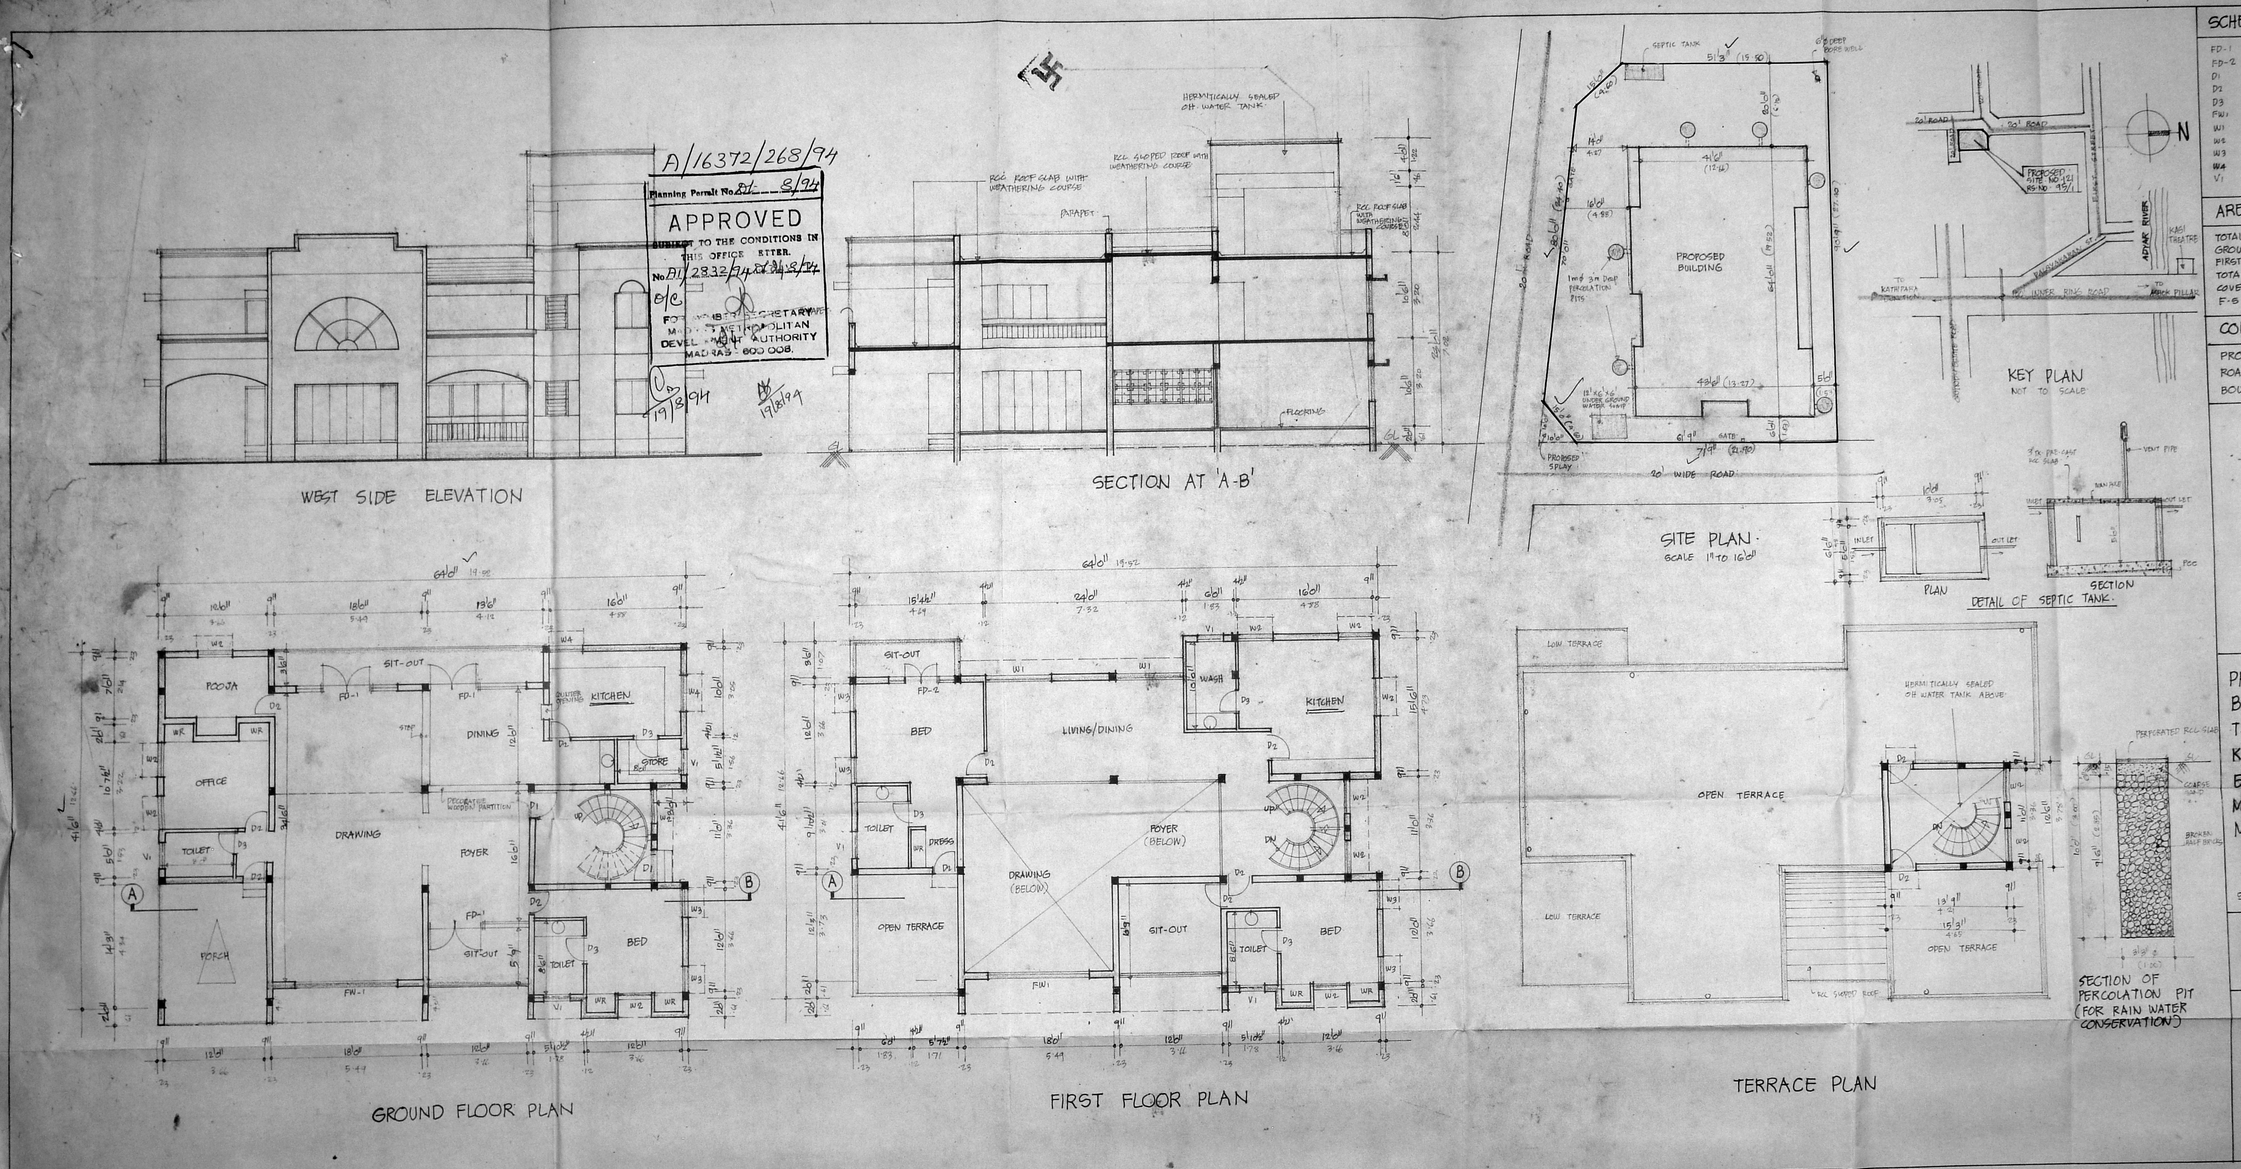

SCHEDULE OF JOINERY

FD-1	FRENCH DOOR	: 12'0" x 7'0"
FD-2	" "	: 8'0" x 7'0"
D1	PANELLED DOOR	: 4'0" x 7'0"
D2	" "	: 3'0" x 7'0"
D3	" "	: 2'6" x 7'0"
FW1	FRENCH WINDOW	: 12'0" x 6'6"
W1	WINDOWS	: 8'0" x 4'0"
W2		: 4'0" x 4'0"
W3		: 3'0" x 4'0"
W4		: 4'0" x 3'0"
V1		: 3'0" x 2'0"

AREA DETAILS

TOTAL PLOT AREA	:	5,910 SQ FT
GROUND FLOOR AREA	:	2,613 SQ FT
FIRST FLOOR AREA	:	2,312 SQ FT
TOTAL PLINTH AREA	:	4,925 SQ FT
COVERAGE	-	44.2%
F.S.I.	-	.83

COLOUR INDEX

PROPOSALS :
ROADS :
BOUNDARY :

Revised Scrutiny plan A1/2832/94

19/8/94

COLUMN FOUNDATION DETAILS.

PROPOSED RESIDENTIAL BUILDING IN No. 121, R.S. No. 95/1 T.S. No. 108, BLOCK No. 1, AT KALAIMAGAL NAGAR, EKKADU THANGAL VILLAGE, MAMBALAM GUINDY TALUK, MADRAS - CORPORATION DIVISION NO. 146.

SCALE 1" TO 8'0"

SIGNATURE OF OWNERS N.V. Rajeswari

R. BALASUBRAMANIAN.
B.E. (CIVIL) P.D.P.T. & C.P.
LICENSED SURVEYOR:
Class I (Regd No. 435-88-89)
Corporation of Madras
913 POONAMALLEE HIGH ROAD.
OPPOSITE TO NEHRU PARK, MADRAS-84

SIGNATURE OF LICENSED SURVEYOR