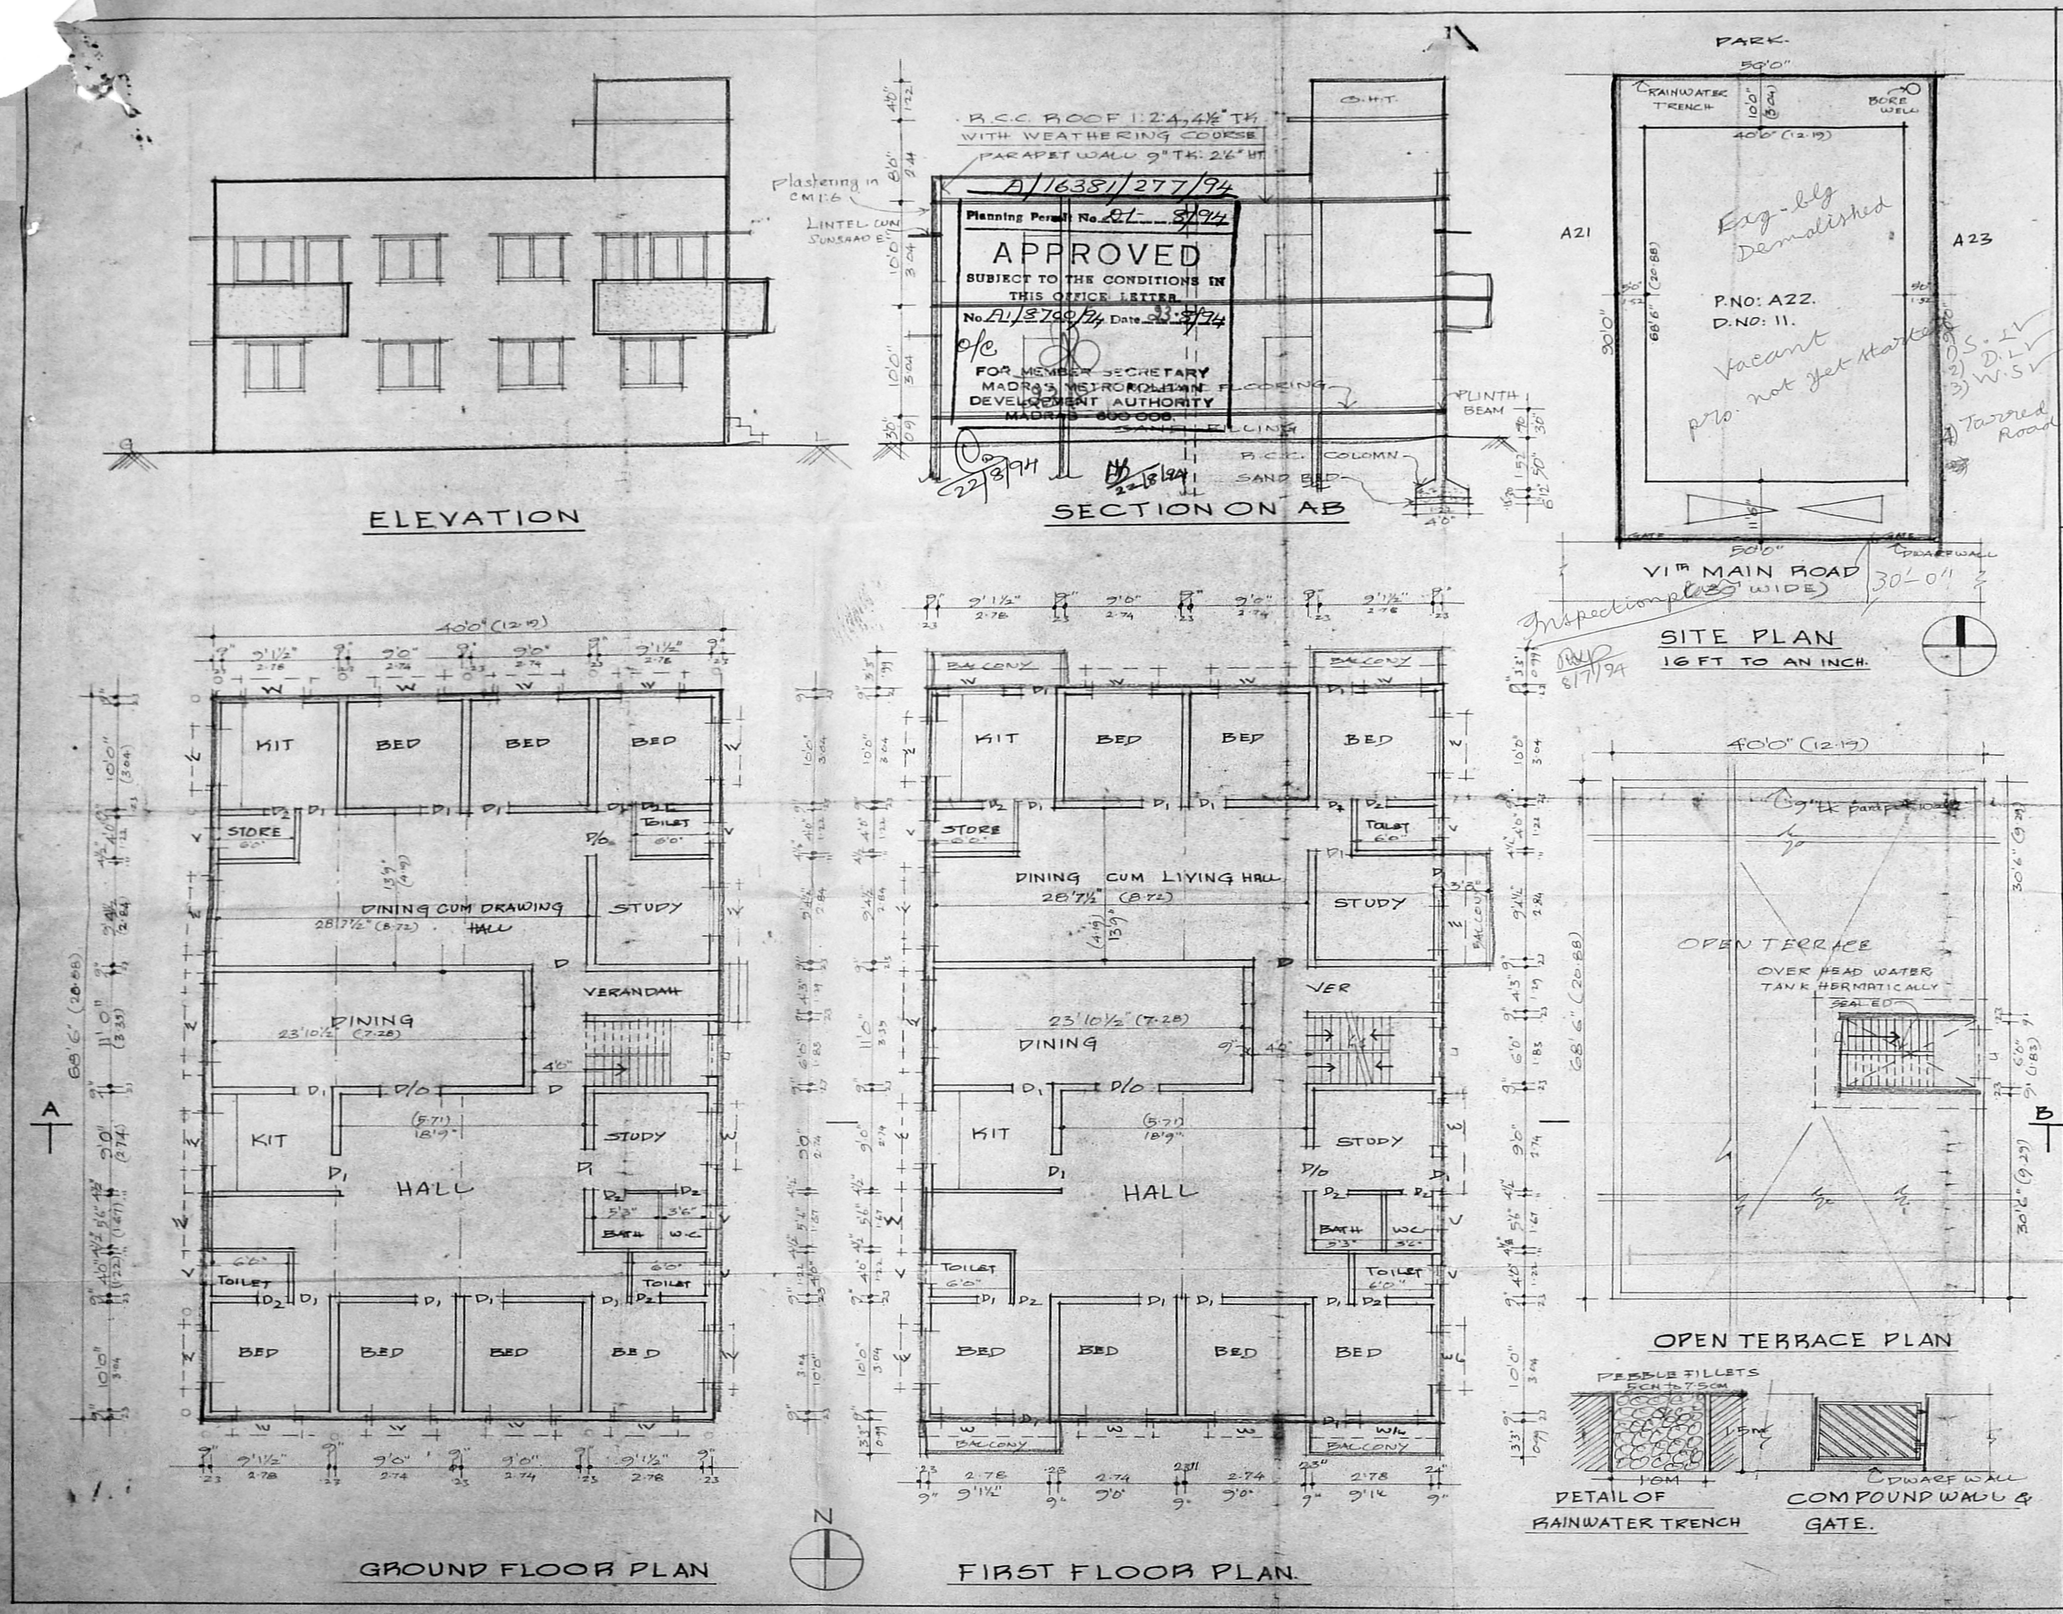

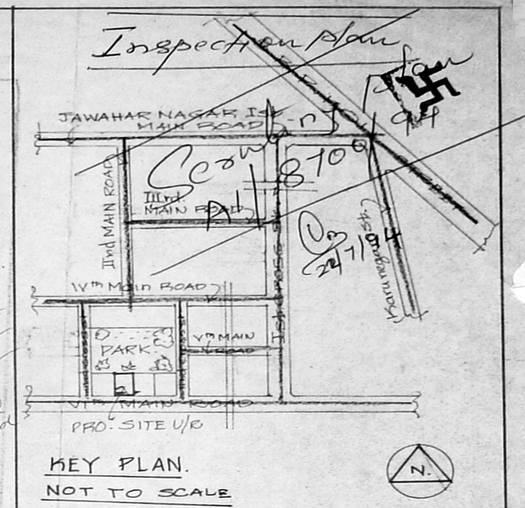

PLAN SHOWING PROPOSED RESIDENTIAL BUILDING AT R.S.NO. 367 & 368, IN PERAVALLUR VILLAGE, AT P.NO A22, OF JAWAHAR NAGAR, D.NO. 11. VI TH MAIN ROAD, MADRAS-82. CORPN. DN. NO. 50.

SCALE: 8 FT TO AN INCH (1:100)

JOINERY DETAILS

D - DOOR - 7'0" x 3'6" (2.13 x 1.06)
D1 - " - 7'0" x 3'0" (2.13 x 0.91)
D2 - " - 7'0" x 2'6" (2.13 x 0.76)
W - WINDOW - 6'0" x 6'0" (1.83 x 1.83)
W1 - " - 5'0" x 4'6" (1.52 x 1.37)
W2 - " - 4'0" x 4'6" (1.22 x 1.37)
V - VENTILATOR - 3'0" x 2'0" (0.91 x 0.60)
J - JOLLY - R.C.C.

AREA DETAIL:-

TOTAL SITE AREA:- 4500 SQ.FT. (418.61 m²)
GROUND FLOOR AREA:- 2740 SQ.FT. (254.88 m²)
FIRST FLOOR AREA:- 2919 SQ.FT. (270.72 m²)

COLOUR INDEX.

PROPOSED — ROAD
SITE BOUNDARY — EXISTING

OWNER

Er. K. VENUGOPAL, Rtd. A.E.E.
Civil & Sanitary Engineering Consultant
Licensed Surveyor, Class-I No: 320
Licensed Plumber, Class-I Metro Water
Sewarage No..... Water Supply No.....
3, Neelakandan Street, Nungambakkam (Lake Area)
Backside of Corporation Girls Higher Secondary School
MADRAS-600 034
LICENSED SURVEYOR