A/16448/344/94

Planning Permit No. 1

APPROVED

SUBJECT TO THE CONDITIONS IN THIS OFFICE LETTER.

No. A2/20672/94 Date 10.5.94

FOR MEMBER SECRETARY
MADRAS METROPOLITAN DEVELOPMENT AUTHORITY
MADRAS-600 008.

7/10/94

ELEVATION

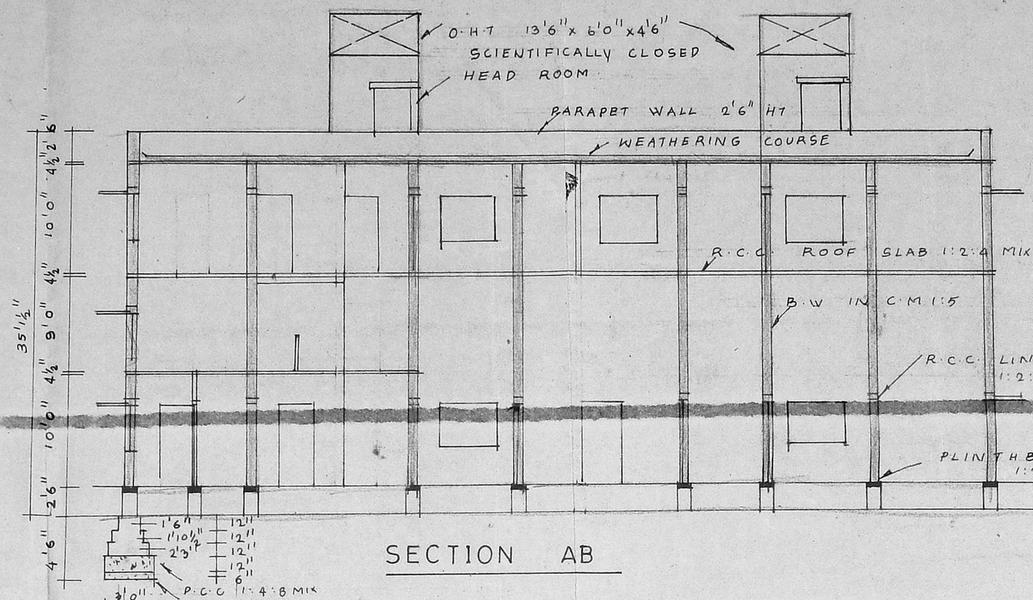

TYPICAL FOU. DETAILS

SECTION AB

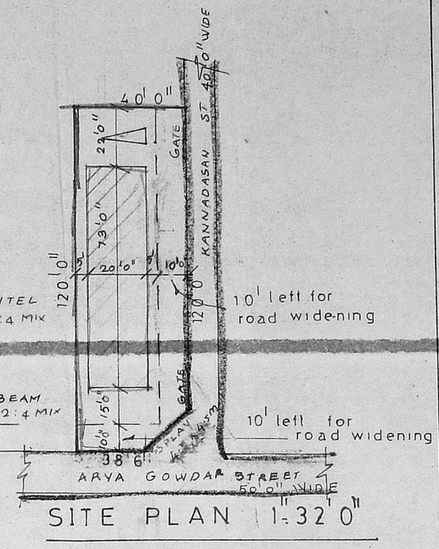

SITE PLAN 1:320"

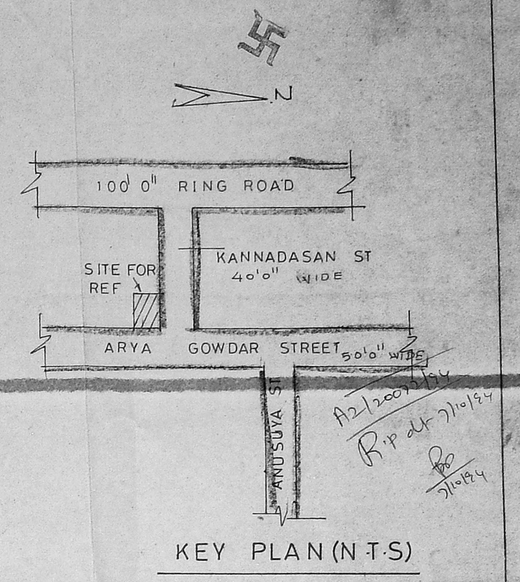

KEY PLAN (N.T.S)

GROUND FLOOR PLAN

MEZZAN. FLOOR PLAN

FIRST FLOOR PLAN

HEAD ROOM PLAN

PLAN SHOWING THE PROPOSED CONSTRUCTION AT PLOT NO-2 T.S NO-20 BLOCK NO-48 OF ARYA GOWDAR STREET PULIYUR

VILLAGE

DIV.

SCALE 1"=8'0" (1:100)

REFERENCE

DOOR	D	3'0" x 7'0"
	D1	2'6" x 6'6"
WINDOW	W	5'0" x 4'6"
	W1	4'0" x 4'6"
VENTILATOR	V	2'0" x 1'6"
JOLLY	J	4'0" x 4'6"

AREA DETAILS

		SFT	M²
TOTAL	EXT	4710	437.6
PLINTH AREA	GF	1460	135.6
	MF	485	45.05
	FF	1460	135.6
HEAD ROOM		202.5	18.81
PLOT COVERAGE		31%	
FSI		0.77	

colour index

proposed ○ road ◉ boundary ◉

OWNER M. Kabiarasi

A. ARUNACHALAM, B.Sc.
CORPORATION LICENSED SURVEYOR
ALANDUR, AMBATTUR TOWNSHIP (L.S.No.)
2, Krishnan Street, Saligramam, Madras-600 093.
SANCTIONING PLAN CONSULTANTS
OFFICE: HOUSE PLAN MAKERS
223, Palani Andavar Koil St., Vadapalani, Madras-600 026.
ENGINEER

House plan makers
223 PALANI ANDAVAR
KOIL ST VADAPALANI MS 26
PHONE OFF 4831519

DRAWN BY R RADHA

DATED 1.9.94