

FRONT ELEVATION



SECTION ON A.A

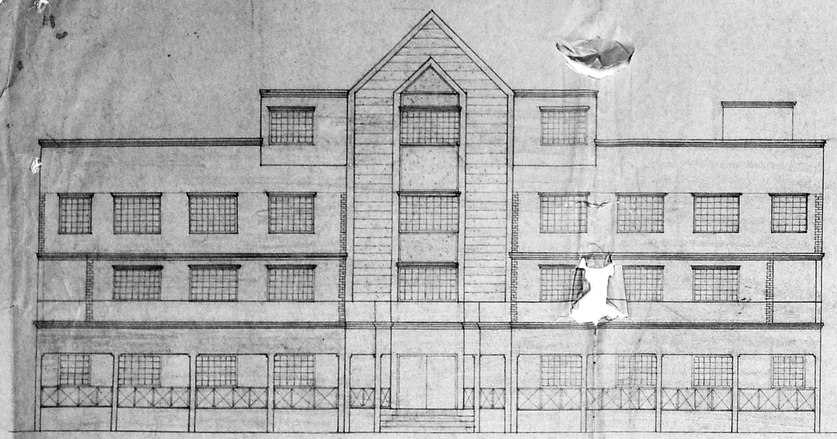


SITE PLAN




GROUND FLOOR PLAN

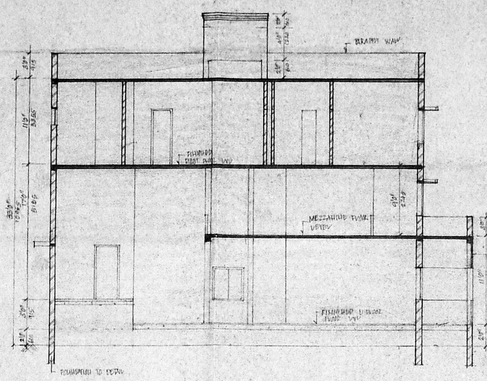


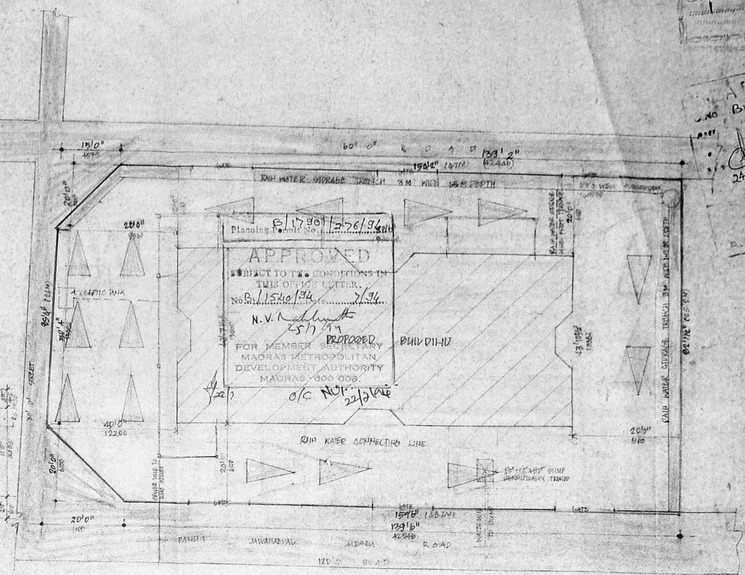MEZZANINE FLOOR PLAN

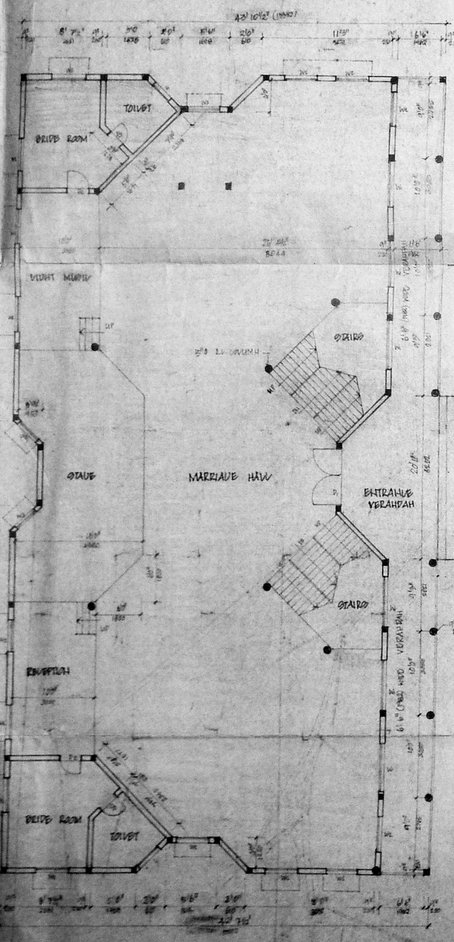


FIRST FLOOR PLAN

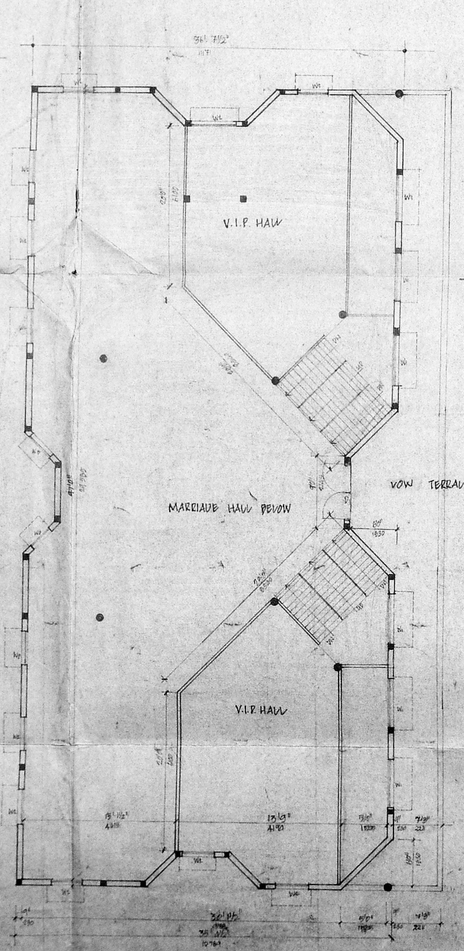


TERRACE FLOOR PLAN

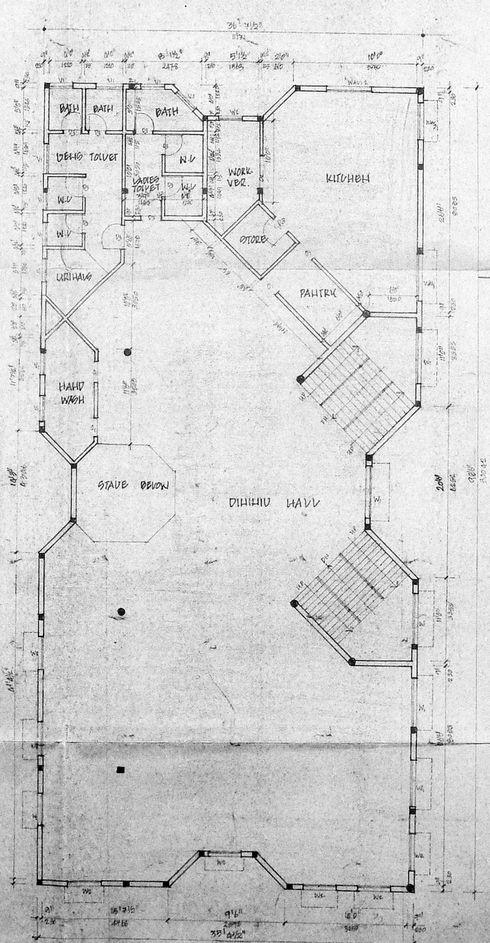

R.C. COLUMN DETAIL

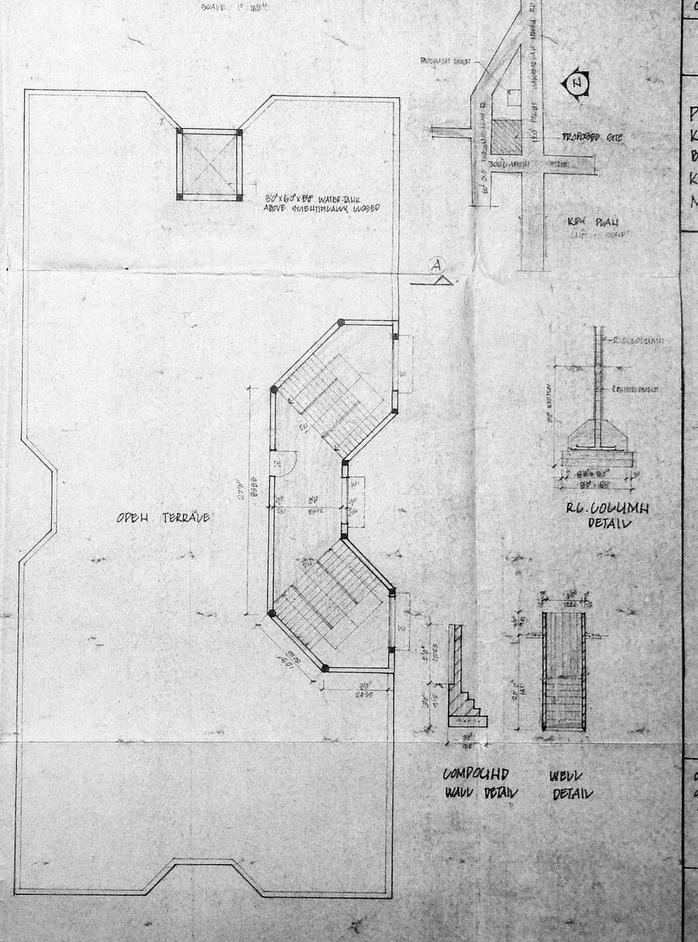

COMPOUND WALL DETAIL



WELL DETAIL

## SPECIFICATION

1. FOOTINGS AND CONCRETE IN FOUNDATION
2. BRICK WORK IN CEMENT MORTAR
3. MASONARY
4. ROOF
5. DOORS AND WINDOWS
6. FLOORING
7. PLASTERING
8. WHITE WASHING, COLOUR WASHING AND OIL PAINTING

## SCHEDULE OF JOINERY

| TYPE | SIZE | DESCRIPTION |
|---|---|---|
| D | 7'0" x 3'0" | T & G PANELLED DOOR |
| | 2'6" x 7'0" | " |
| | 2'0" x 7'0" | " |
| W1 | 8'0" x 4'0" | SLIDING WINDOW |
| W2 | 10'0" x 6'0" | " |
| W3 | 5'0" x 4'0" | " |
| W4 | 4'0" x 4'0" | ALUMINIUM WINDOW |
| W5 | 3'0" x 3'0" | " |
| | 2'0" x 2'0" | " |
| V | 8'0" x 2'0" | LOUVRED VENTILATOR |
| | | |
| D1 | 8'0" x 7'0" | OPENING |
| D2 | 3'0" x 7'0" | " |

SCALE 1" = 8'0"
DATED
DRG. NO.

## AREA STATEMENT

| | | | |
|---|---|---|---|
| PLOT AREA | 19170 SFT | 1780.9 SQM | |
| GROUND FLOOR | 4222 SFT | 392.3 SQM | |
| MEZZANINE FLOOR | 1012 SFT | 94.0 SQM | |
| FIRST FLOOR | 3604 SFT | 334.9 SQM | |
| TOTAL | 8743 SFT | 812.1 SQM | |
| F.A.R. | 0.46 | | |
| PLOT COVERAGE | 30.8% | | |

## COLOUR INDEX

PROPOSED
EXIST.
PLOT OUTLINE

PLAN SHOWING THE PROPOSED KAVIKAHA MANDAPAM AT BLOCK NO. 22, T.S. NO. 10, KOVILAMBEDU VILLAGE NO. 106, MADRAS.

ARCHITECT
S. THIRUVELUVADAM
A.C.P. ANNAMALAI
MADRAS 600 028

OWNER'S SIGNATURE

LICENSED SURVEYOR