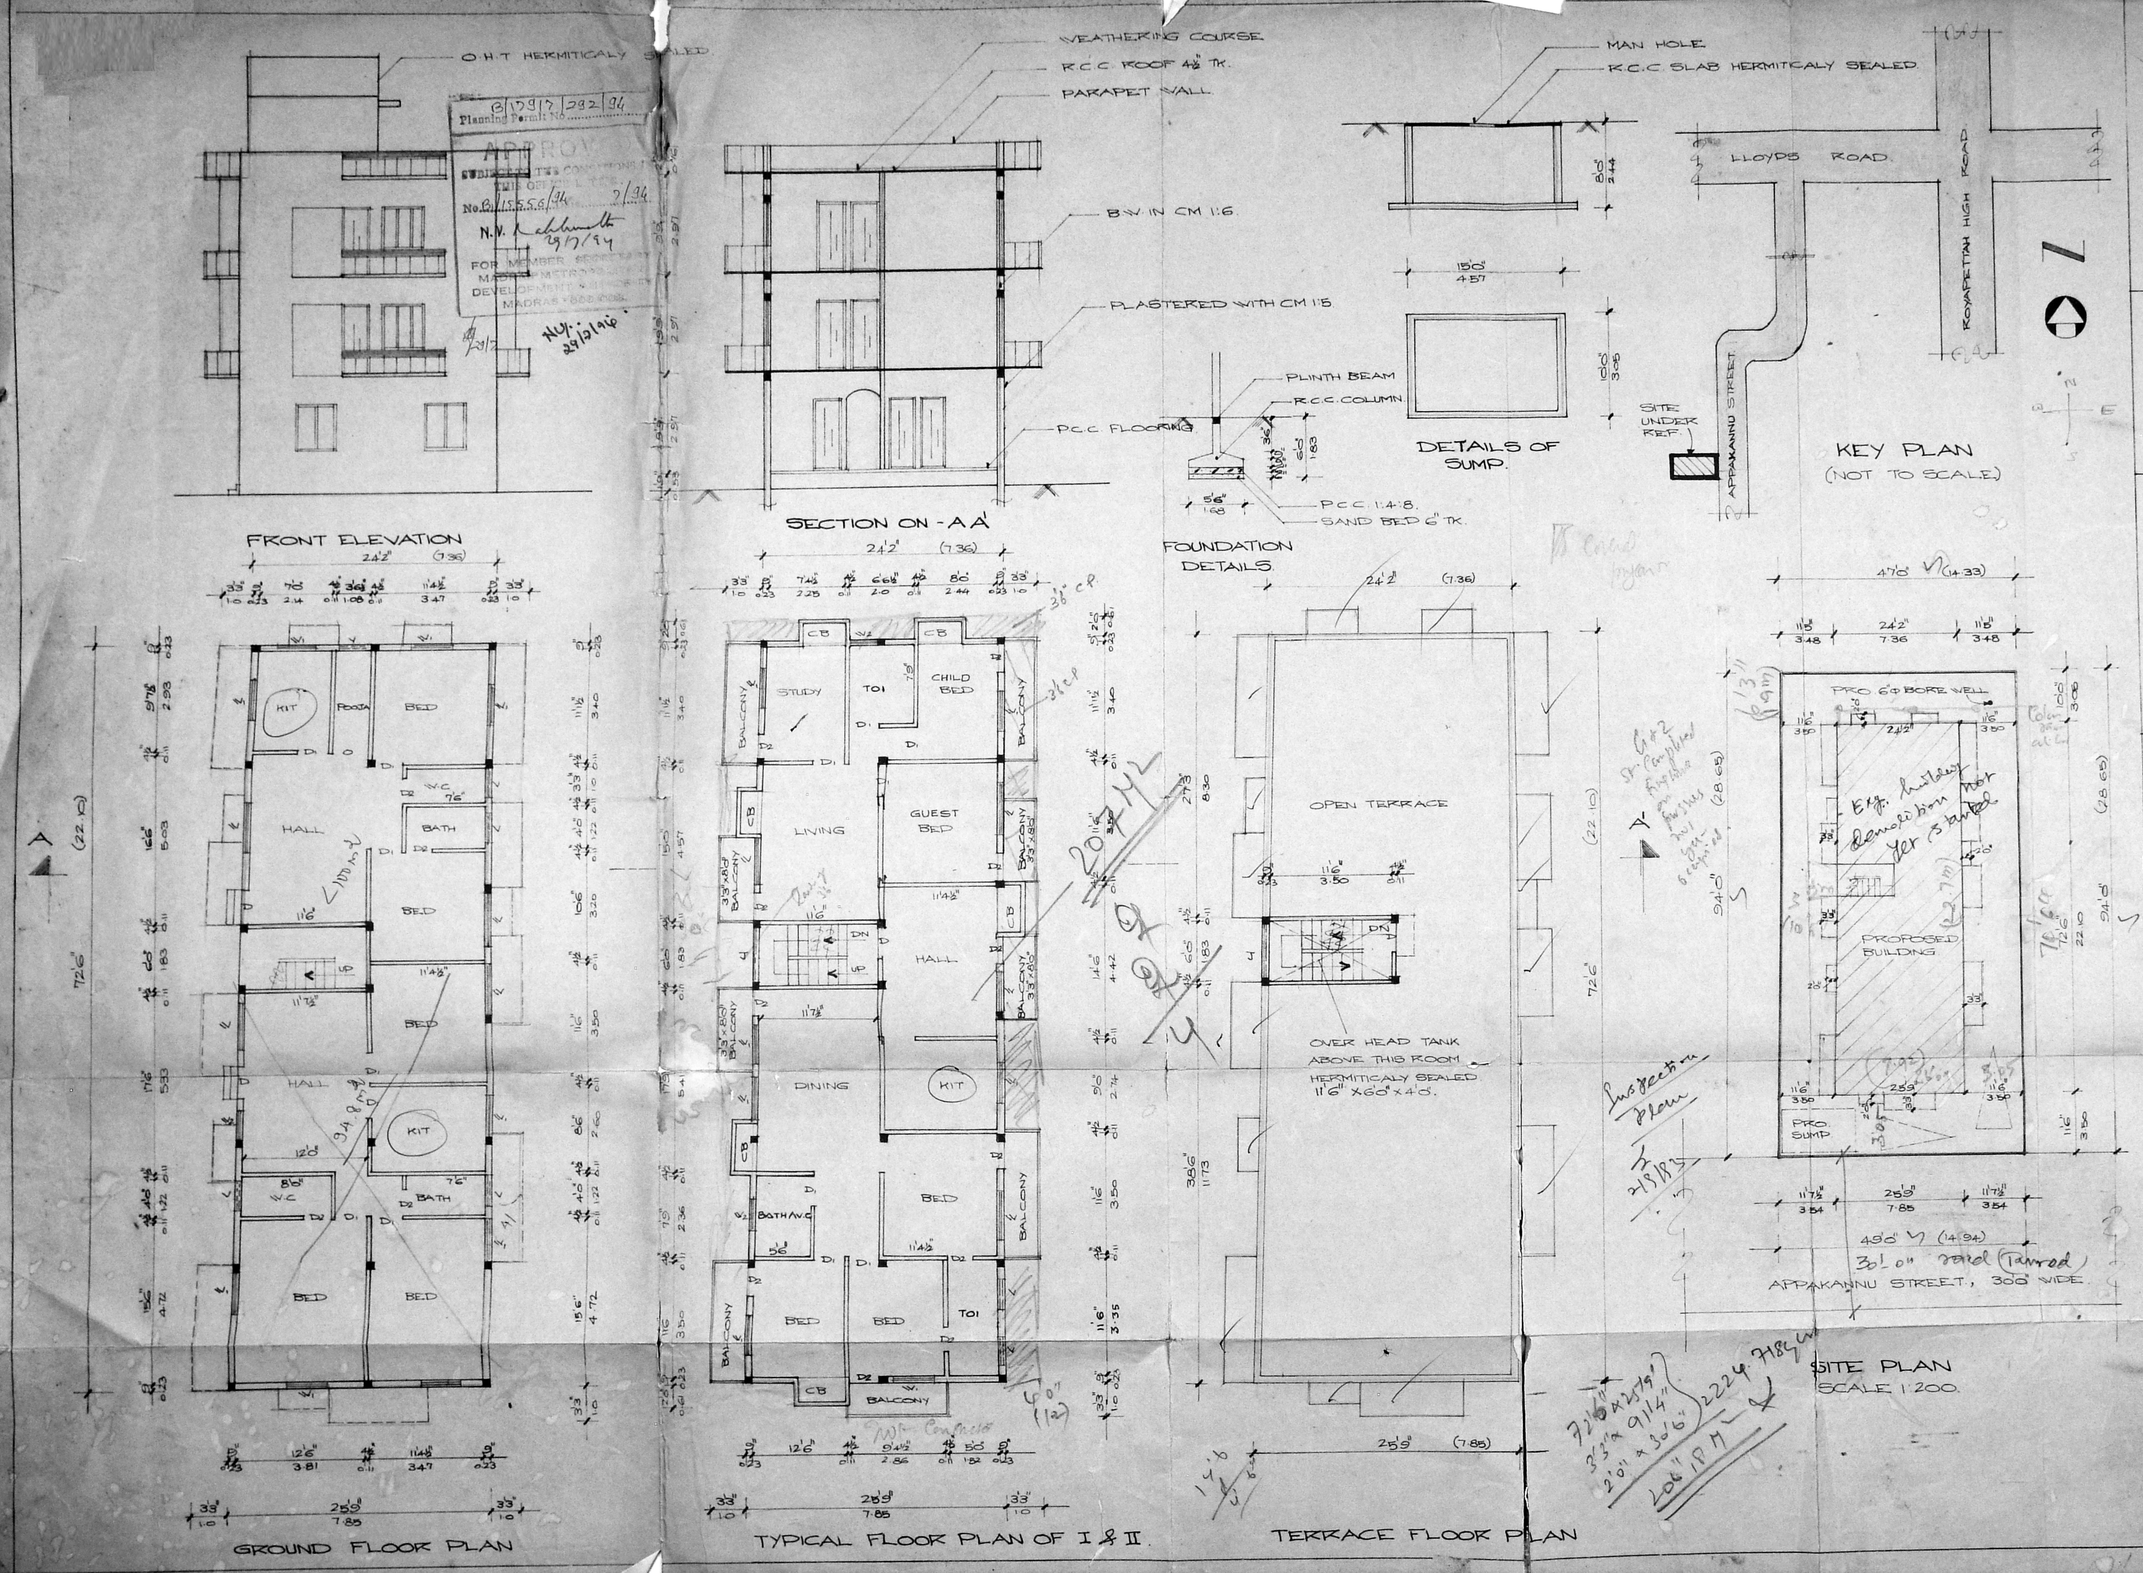

Planning Permit No. B/17917/292/94
APPROVED
SUBJECT TO THE CONDITIONS
No. B/15556/94 7/94
N.V. 29/7/94
FOR MEMBER SECRETARY
MADRAS METROPOLITAN
DEVELOPMENT AUTHORITY
MADRAS - 600 008.

JOINERIES

D	DOOR	3'3" x 7'0"	1.0 x 2.14
D1	"	3'0" x 7'0"	0.91 x 2.14
D2	"	2'6"	0.76 x 2.14
W	WINDOW	5'0"	1.52 x 1.37
W1	"	4'0" x 4'6"	1.22 x 1.37
W2	"	3'0" x 4'6"	0.91 x 1.37
V	VENTILATOR	3'0" x 2'0"	0.91 x 0.61
J	JALLY	6'0" x 7'0"	1.83 x 2.14

MMDA (B)/PP No. 1
C.No. B1/17140/93
Asst.
Scrutiny
PART I 16/9/93
PART II
A.P. U.P.

REFERENCE
PROPOSAL
ROAD
BOUNDARY

AREA SCHEDULE SQ.M.

TOTAL EXTENT	419.16
PRO. GROUND FLOOR	168.10
PRO. FIRST FLOOR	199.20
PRO. SECOND FLOOR	199.20
TOTAL PLINTH AREA	566.50
PLOT COVERAGE	47.52%
F.S.I.	1.35

PLAN SHOWING THE PRO. CONSTRUCTION OF THE RESIDENTIAL BUILDING AT DOOR NO: 14, APPAKANNU STREET., LAKSHMI PURAM, ROYAPETTAH, MADRAS-14. R.S. NO: 1143/21, BLOCK NO: 24 OF MYLAPORE VILLAGE.

SCALE 1:100.

R. Shanmugam
OWNER

K. Narasimhan
K. NARASIMHAN, B.E.,
CLASS - I
LICENSED SURVEYOR NO 314
CORPORATION OF MADRAS
CONSULTING ENGINEER
Flat 21/21-A, Aziz Nagar
KODAMBAKKAM, MADRAS-600 024.

L. SURVEYOR.