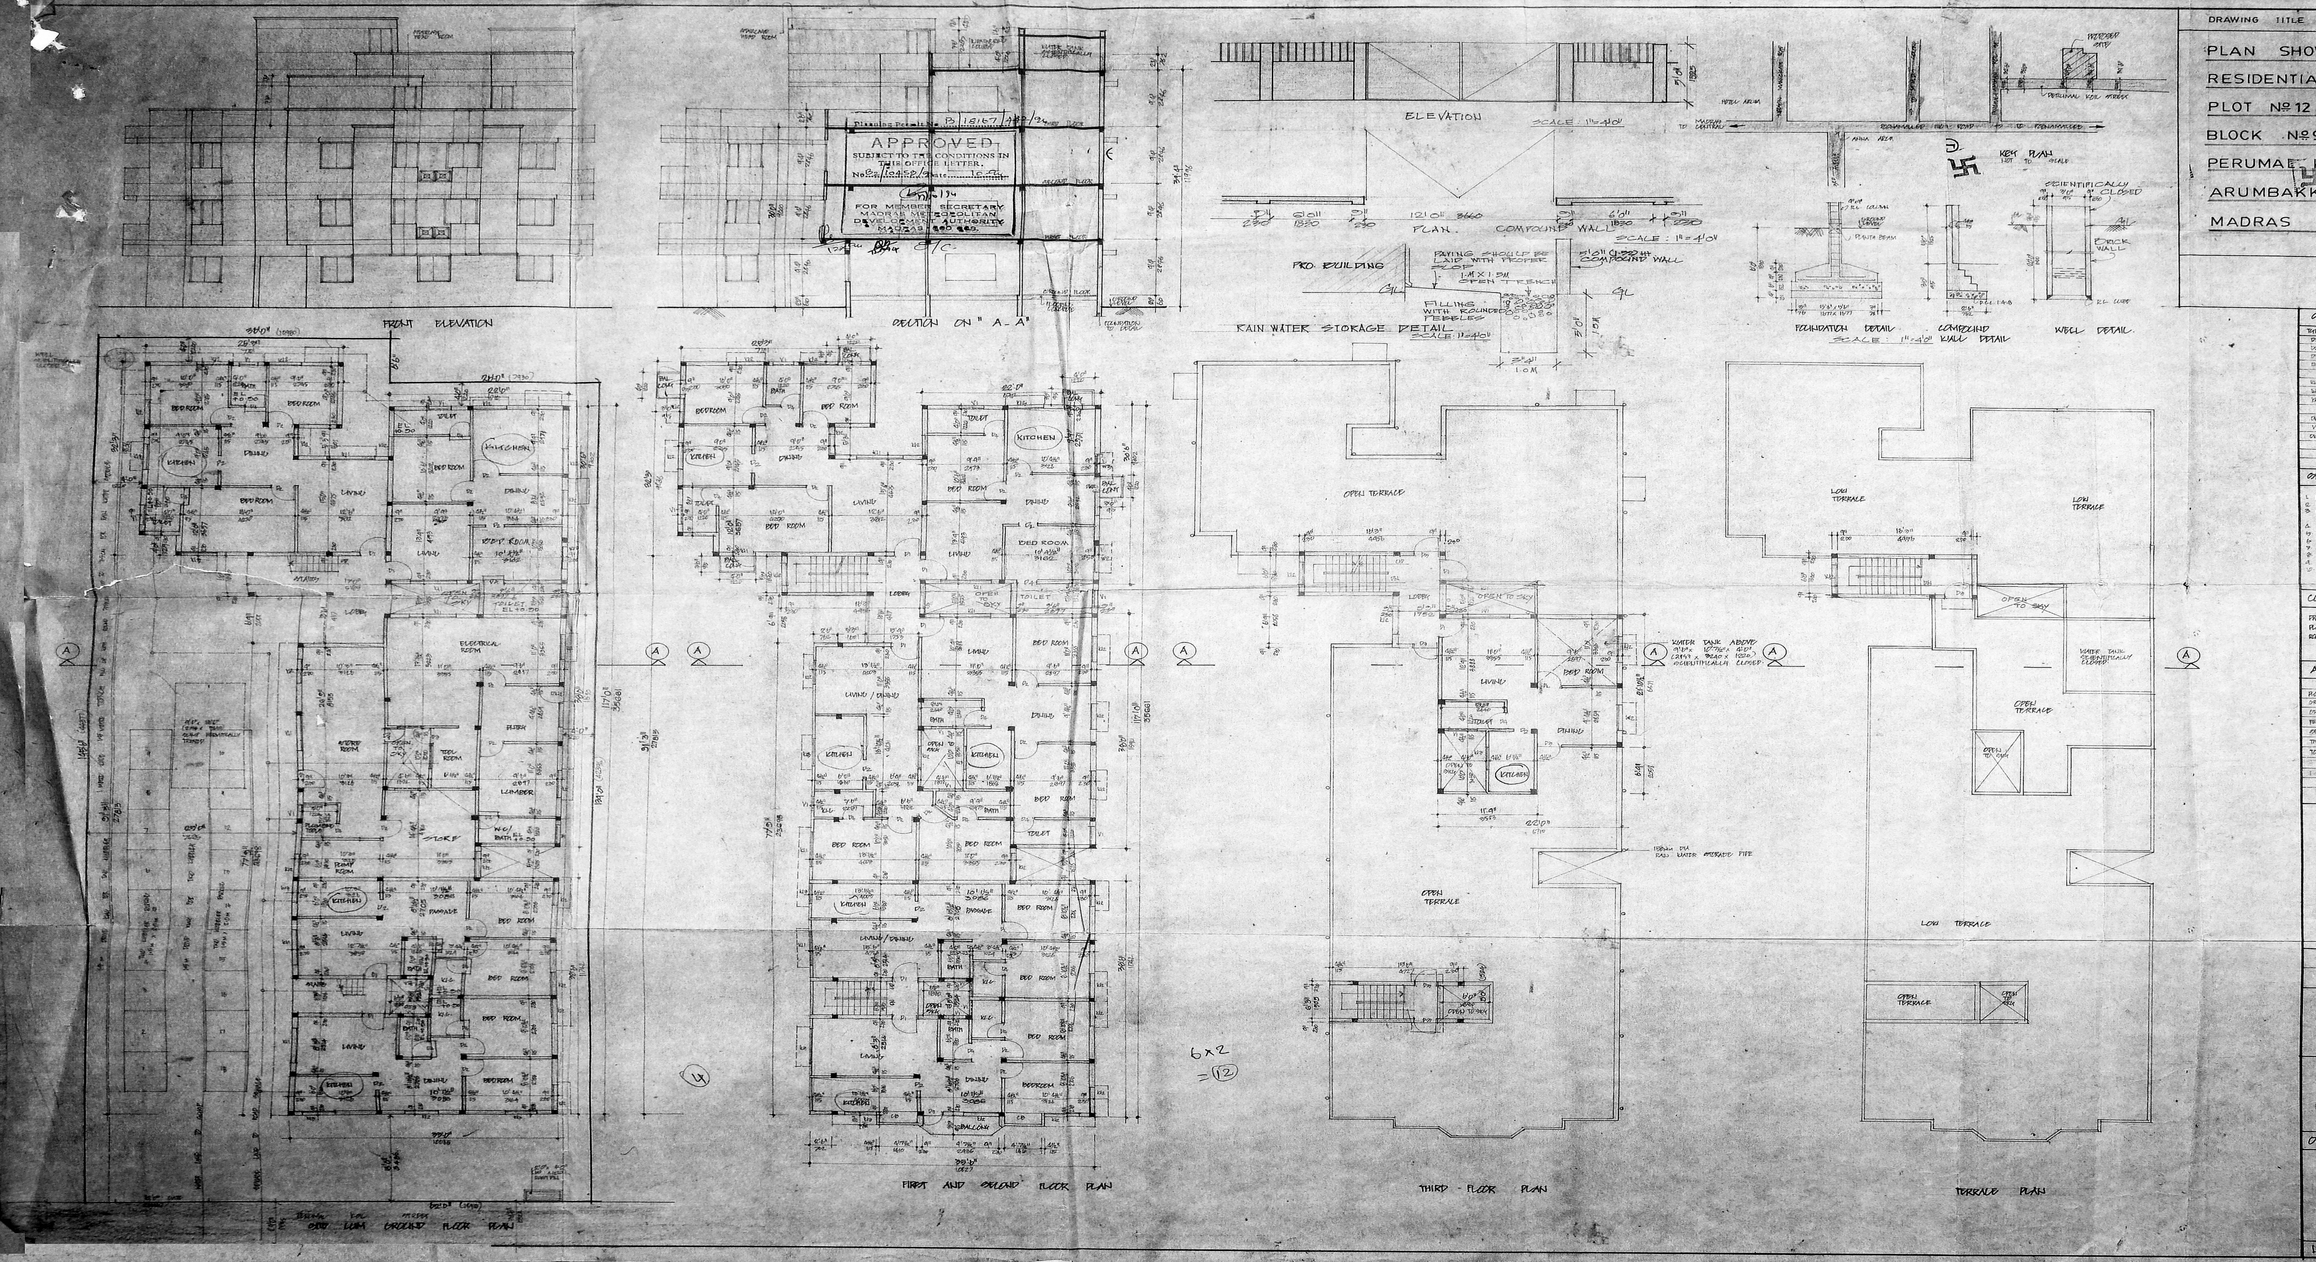

DRAWING TITLE

PLAN SHOWING THE PROPOSED RESIDENTIAL FLATS AT PLOT No. 12 & 13, T.S. No. 54 & 55, BLOCK No. 9, PERUMAL KOIL STREET, ARUMBAKKAM, MADRAS 600 106.

D.P.

SCHEDULE OF JOINERY

TYPE	SIZE	DESCRIPTION
D1	7'0" x 7'0"	T.W. DECO DOOR
D2	3'0" x 7'0"	C.W. DOOR DOOR
D3	2'0" x 7'0"	DO
D4	2'0" x 7'0"	DO
W1	4'0" x 4'0"	C.W. GL WINDOW
W2	4'0" x 4'0"	DO
W3	4'0" x 3'0"	DO
DW1	4'0" x 7'0"	C.W. DOOR/ GL WINDOW
V1	3'0" x 3'0"	C.W. GL VENTILATOR
DW2	7'0" x 7'0"	C.W. DOOR/ GL WINDOW

SPECIFICATIONS.

1. R.C. COLUMN ROOTING IN FOUNDATION.
2. R.C.C. W.C. & OVER RIVER AND FLOOR.
3. BRICK WORK IN PARAPET AND OVER STRUCTURES IN LEMBER MORTAR 1:9.
4. WALLS ARE PLASTERED BY C.M. 1:6.
5. WALLS ARE PAINTED BY CEMENT PAINT.
6. WOOD WORK.
7. LINTEL OVER OPENINGS.
8. ROOF CONCRETE BY R.C. SLAB.
9. A.C. R.C. WORK IN C.M. 1:2:4.
10. CONTINUOUS COLUMN LAST KIND PROPER SLOPE.

COLOUR CODE REFERENCE

PROPOSED SHOWN
PLOT BOUNDARY SHOWN
ROAD SHOWN

AREA STATEMENT

	SQ. FT.	SQ. MTS.
PLOT TOTAL	8852.0	822.55
GROUND FLOOR (SERVICE)	1298.0	120.58
GROUND FLOOR	2585.0	578.25
FIRST FLOOR	4595.5	426.92
SECOND FLOOR	4595.5	426.92
THIRD FLOOR	714.0	66.33
TOTAL	12,300.0	1,198.41

SCALE: 1" = 8'0" OR 1:100
DRN
CHK
CHD

OWNER'S SIGNATURE.

Er. K. VENUGOPAL, Rtd. A.E.E.
Civil & Sanitary Engineering Consultant
Licensed Surveyor, Class-I No: 320
Licensed Plumber, Class-I Metro Water
Sewerage No. ..... Water Supply No. .....
3, Neelakandan Street, Nanganallur (Lake Area)
Backside of Corporation Girls Higher Secondary School
MADRAS-600 034

LICENSED SURVEYOR.