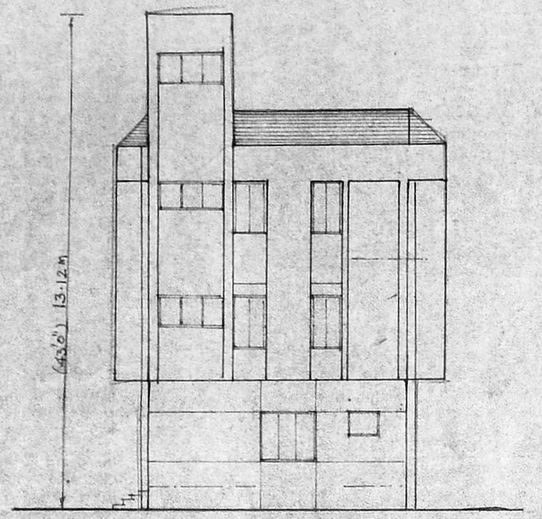

ELEVATION.

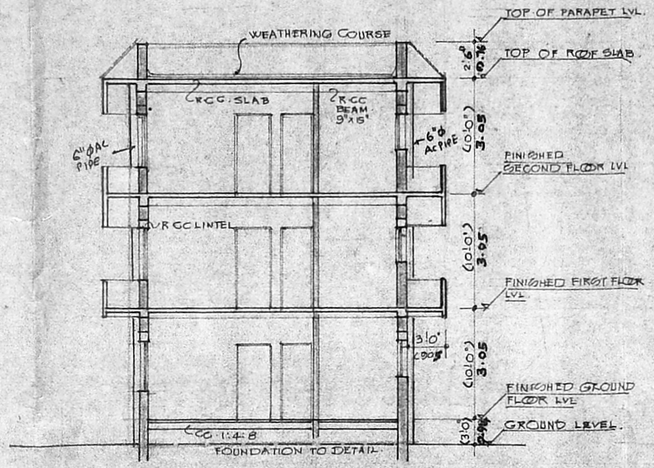

SECTION ON "A-B"

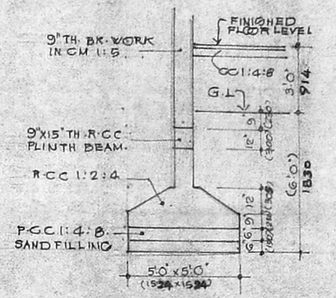

FOUNDATION DETAIL.

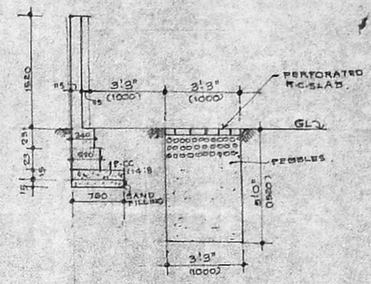

CROSS SECTION FOR PERCOLATION PIT.

SPECIFICATIONS:

FOUNDATION: R.C.C. FOOTING AND R.C.C. PLINTH BEAM & BRICK WORK.
SUPER STRUCTURE: 9"TH BRICK WORK IN C.M. 1:5.
PLASTERING: CEMENT PLASTERING FOR INTERIOR & EXTERIOR. IN THE PROPORTION 1:5 FOR CEILING 1:3
FLOORING: MOSAIC FLOORING
PAINTING: TWO COAST OF CEMENT FOR WALLS & CEILING. ENMEL PAINT FOR ALL JOINERY WORK.
JOINERYS: T.W. DOORS & GLAZED WINDOWS AND
VENTILATOR: B2/2341/94
WEATHERING COURSE: BK. JELLY LIME MORTER OVER ROOF SLAB WITH ONE LAYER OF PRESSED TILES. 12.12.94

PART I

SCHEDULE OF JOINERYS:

MD	3'0" x 7'0"	T.W. MAIN DOOR.
D	3'0" x 7'0"	T.W. DOOR.
D1	2'6" x 7'0"	T.W. DOOR.
W	8'0" x 4'6"	T.W. GLAZED WINDOW.
W1	5'0" x 4'6"	" " "
W2	3'9" x 4'6"	" " "
W3	2'3" x 4'6"	" " "
KW	5'0" x 3'0"	T.W. KITCHEN WINDOW.
V	3'0" x 2'0"	" VENTILATOR.

RP dt. 8.12.94

AREA STATEMENTS:

PLOT AREA	3650.00	339.22 m²
GROUND FLOOR	1068.75	99.32 m²
FIRST FLOOR	1280.50	119.01 "
SECOND FLOOR	1280.50	119.01 "
TOTAL:	3629.75	337.34 m² SQFT.

F.S.I: 0.99 < 1.5 PLOT COVERAGE: 29% < 65%

REFERENCE:-
PROPOSED:
ROADS
BOUNDARY
SEWER LINE
EXISTING

PLAN SHOWING THE PROPOSED CONSTRUCTION IN PRE NO: 2 (OLD 16) DAIVASIGAMANI ROAD MYLAPORE, MADRAS. R.S. NO: 1149/21. DIV NO: 101.

SCALE:	DATE:	DRG. NO:
1" = 8'0" (1:100)	9.10.94	M-1

SIG. OF OWNERS.

SIG. OF LICENSED SURVEYOR.

S. CHOCKALINGAM, B.E., M.I.E., M.I.C.E.
CHARTERED ENGINEER, V.S.I.T.P.
Licensed Surveyor & Valuer No. 1/73
Class I Govt. Contractor
Ry. Work Kings' Work Cl. Govt. Mechanic

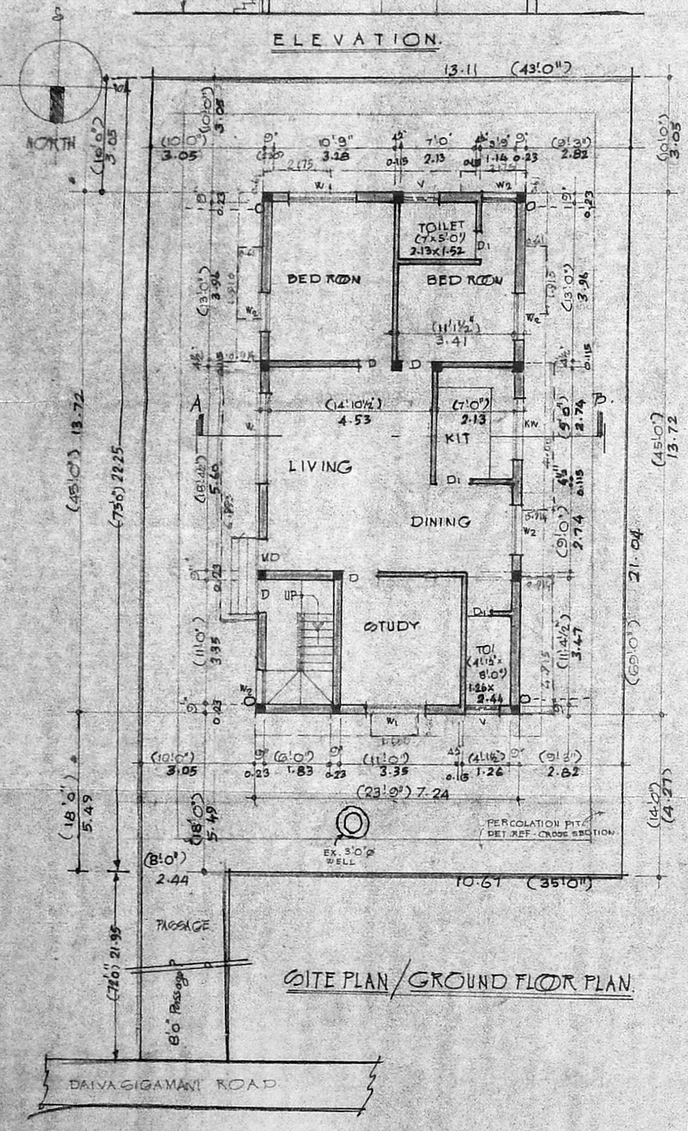

SITE PLAN / GROUND FLOOR PLAN.

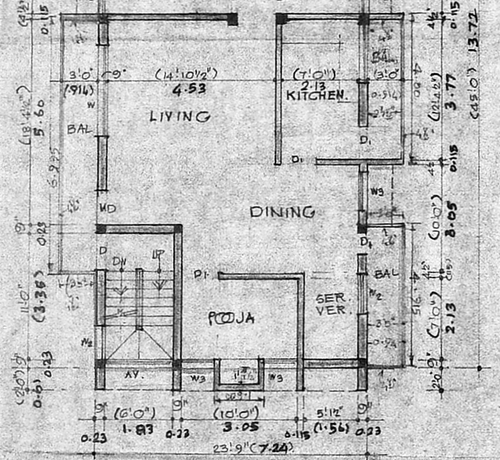

FIRST & SECOND FLOOR PLAN.

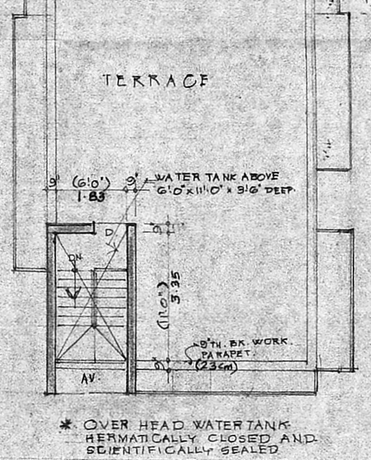

TERRACE FLOOR PLAN.

* OVER HEAD WATER TANK HERMATICALLY CLOSED AND SCIENTIFICALLY SEALED

B/18371/5446/94
Planning Permit No.

APPROVED
SUBJECT TO THE CONDITIONS IN THIS OFFICE LETTER.
No. B2/23417/94 Date: 13.9.94
FOR MEMBER SECRETARY
MADRAS METROPOLITAN DEVELOPMENT AUTHORITY
MADRAS-600 008.

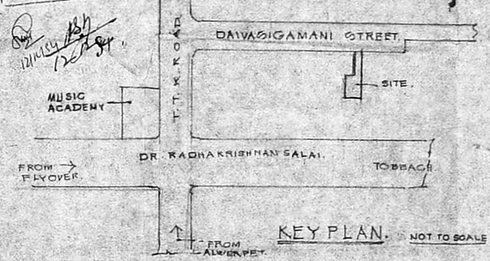

KEY PLAN. NOT TO SCALE